

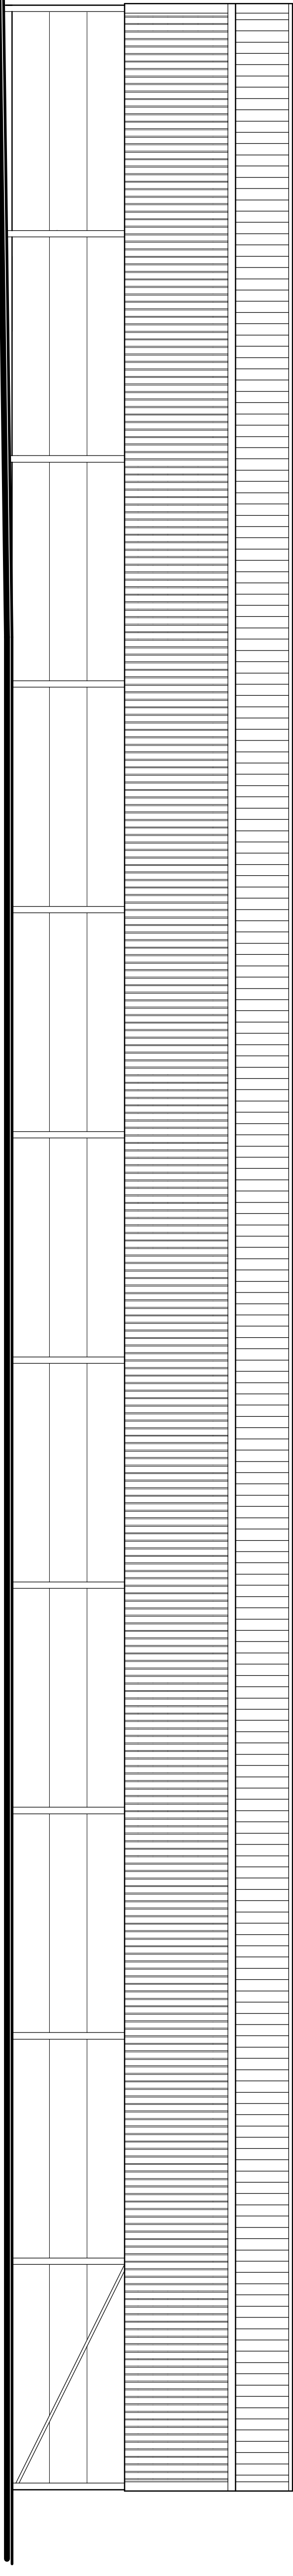



EAST ELEVATION- PRE-EXISTING

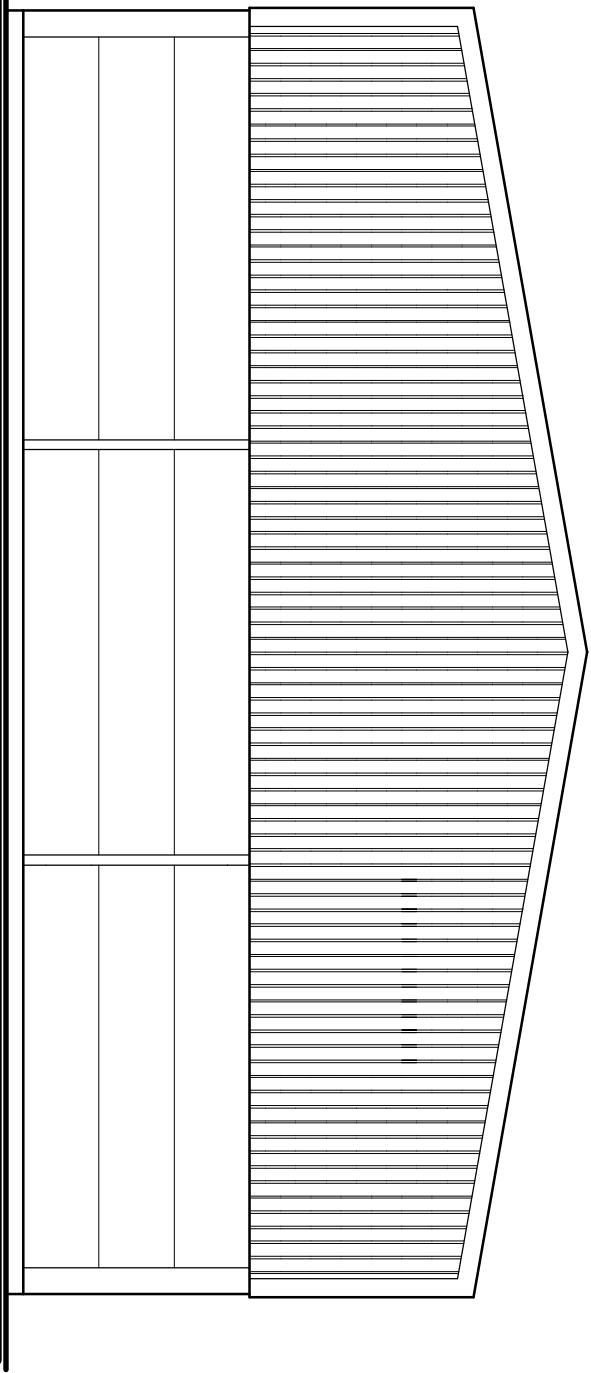

WEST ELEVATION- PRE-EXISTING

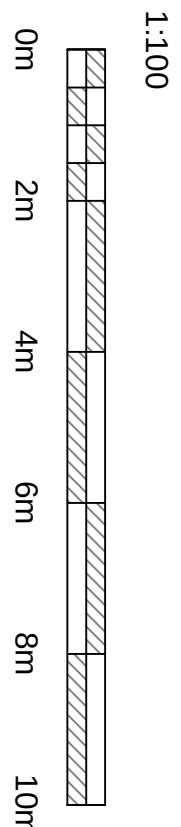

SOUTH ELEVATION- PRE-EXISTING

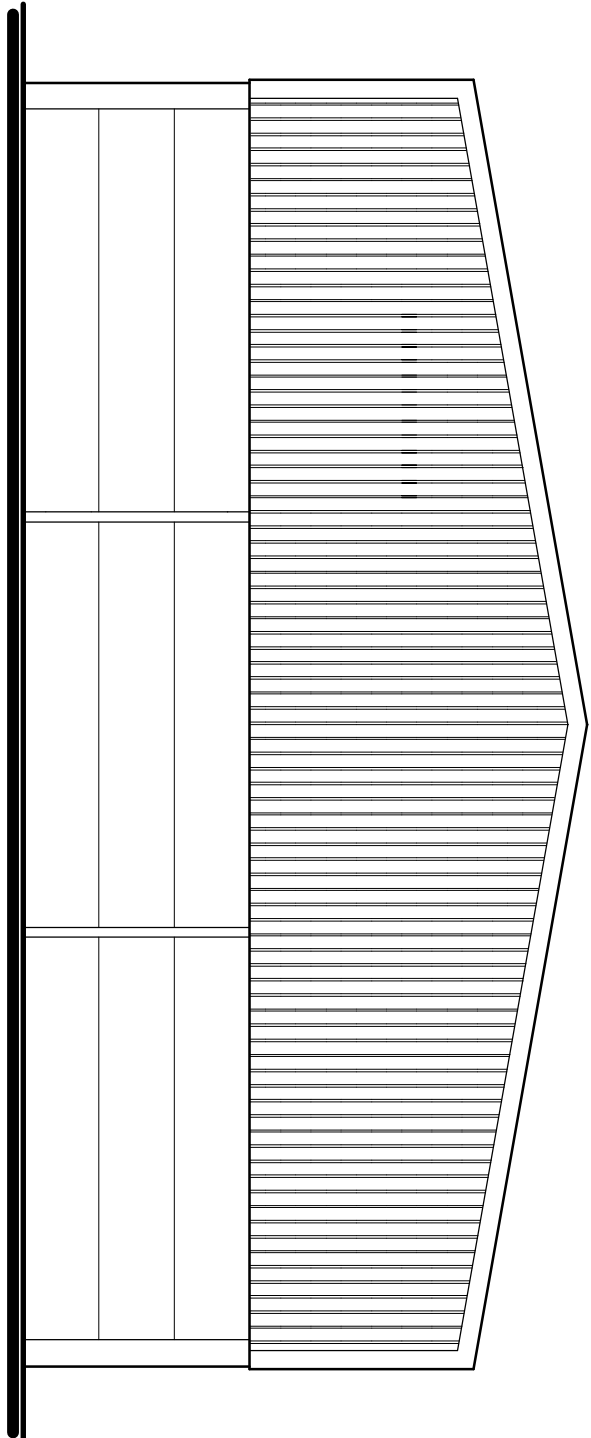

NORTH ELEVATION- PRE-EXISTING