




Front Elevation Cladding changed to Grenada Stone Cladding Panels Russet as per materials document submitted

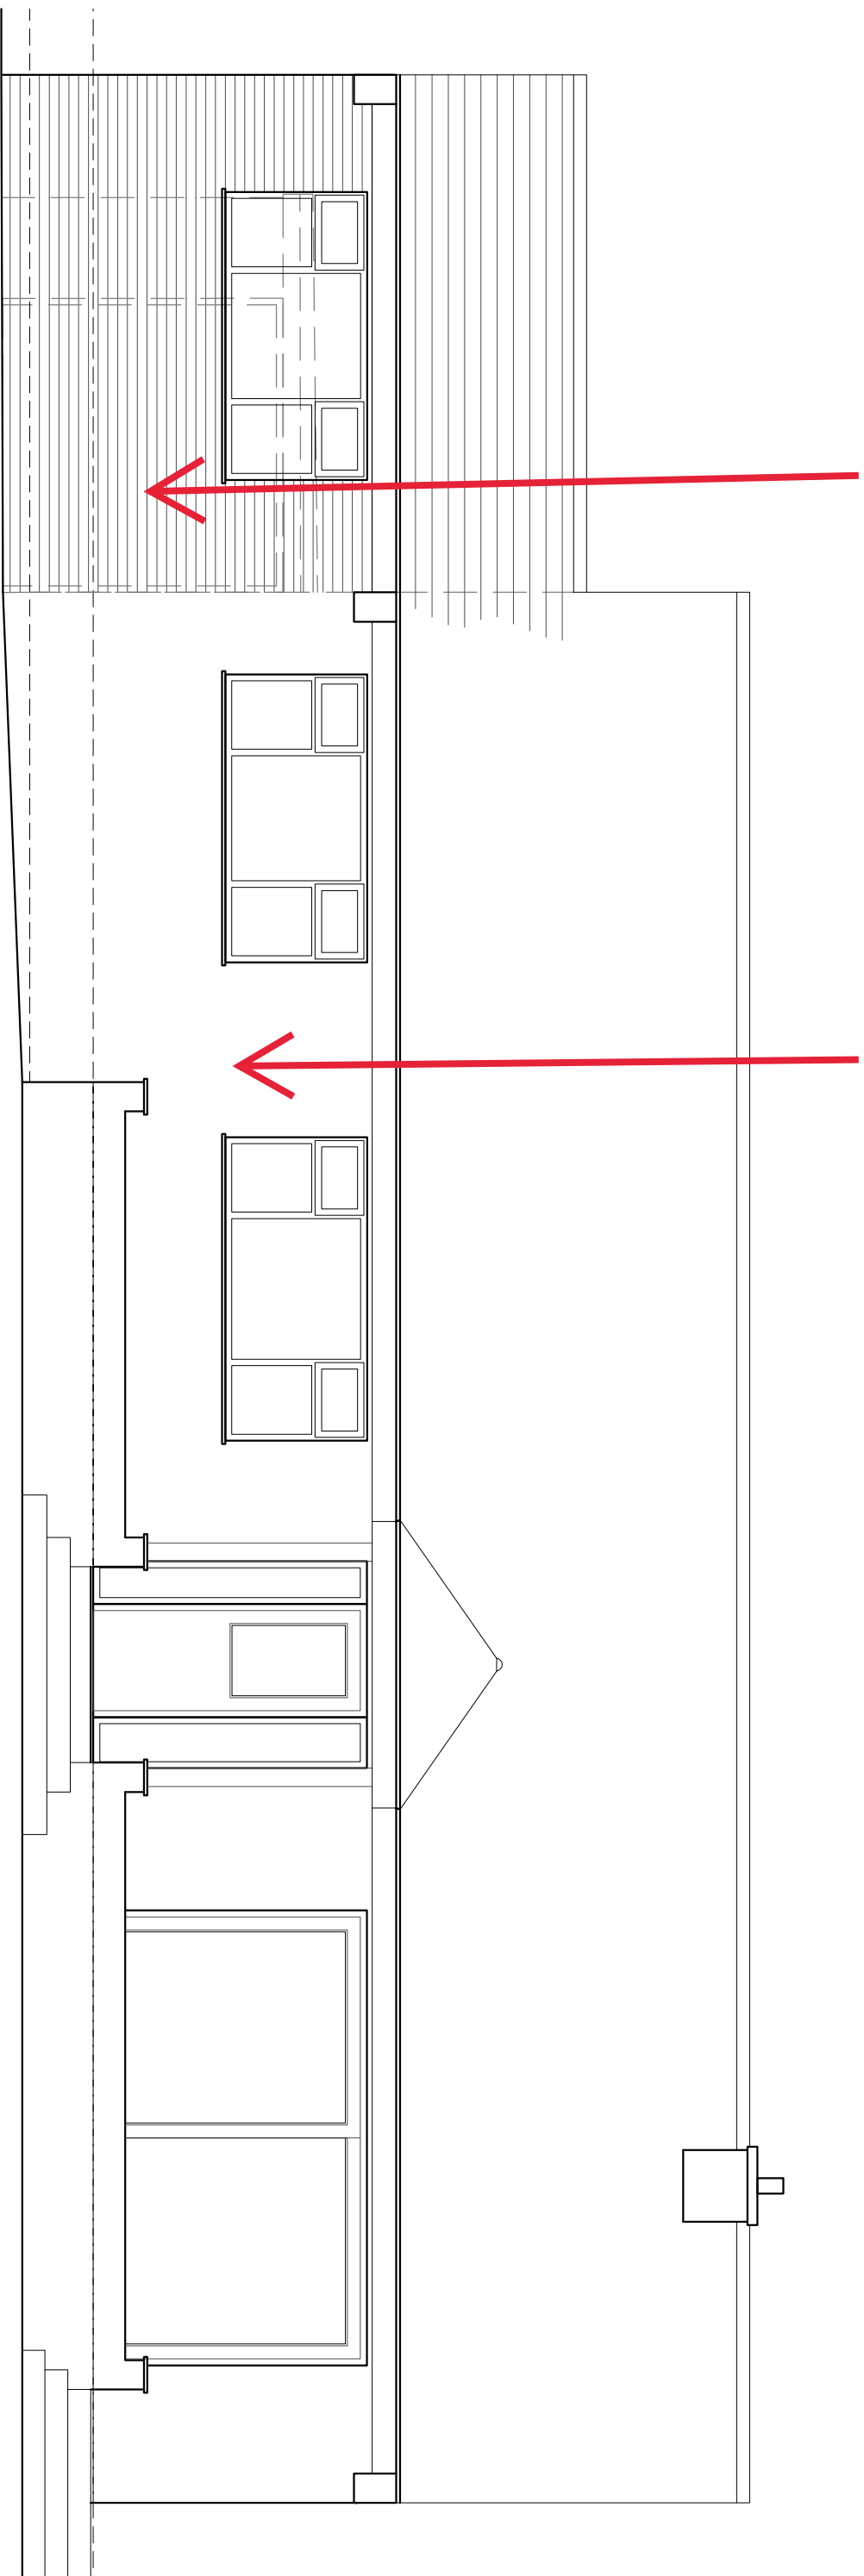


FRONT ELEVATION 1:50

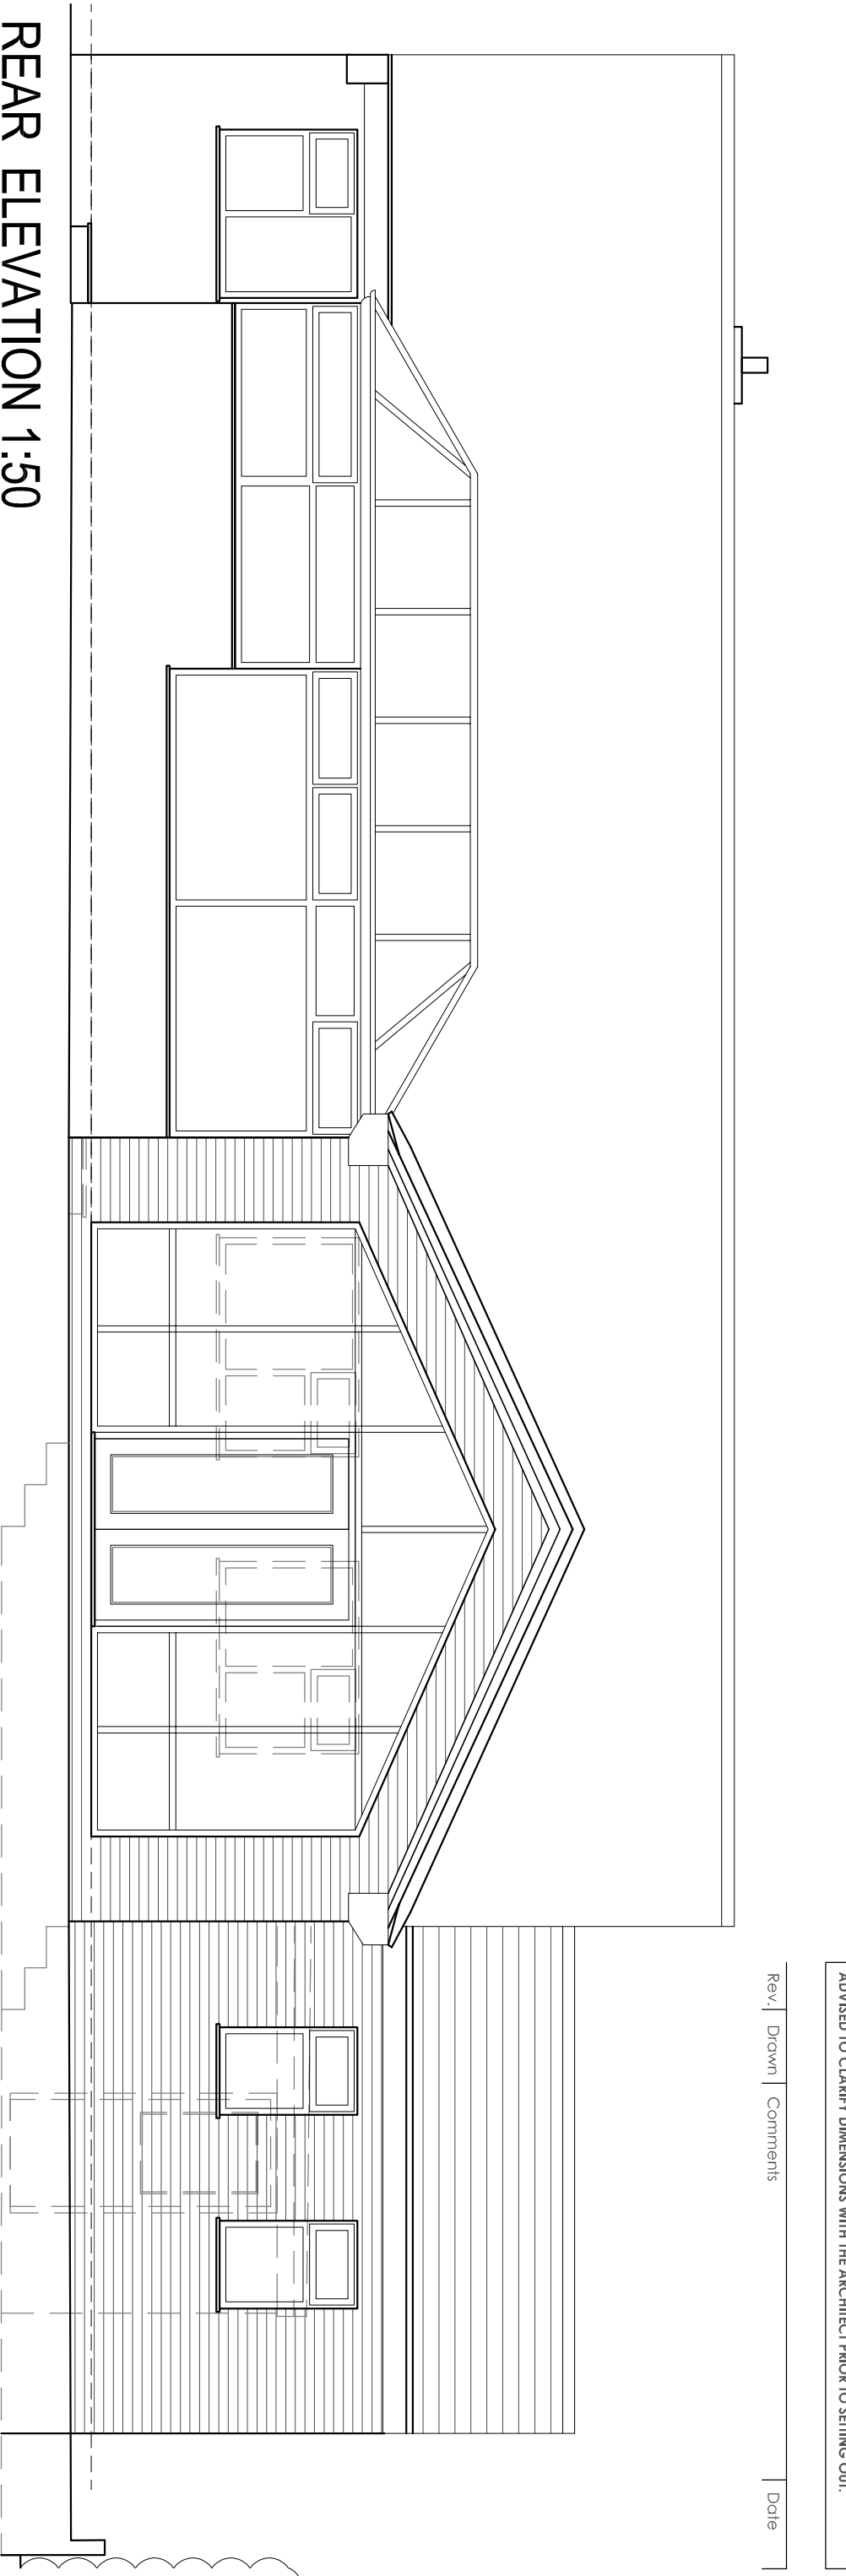


REAR ELEVATION 1:50

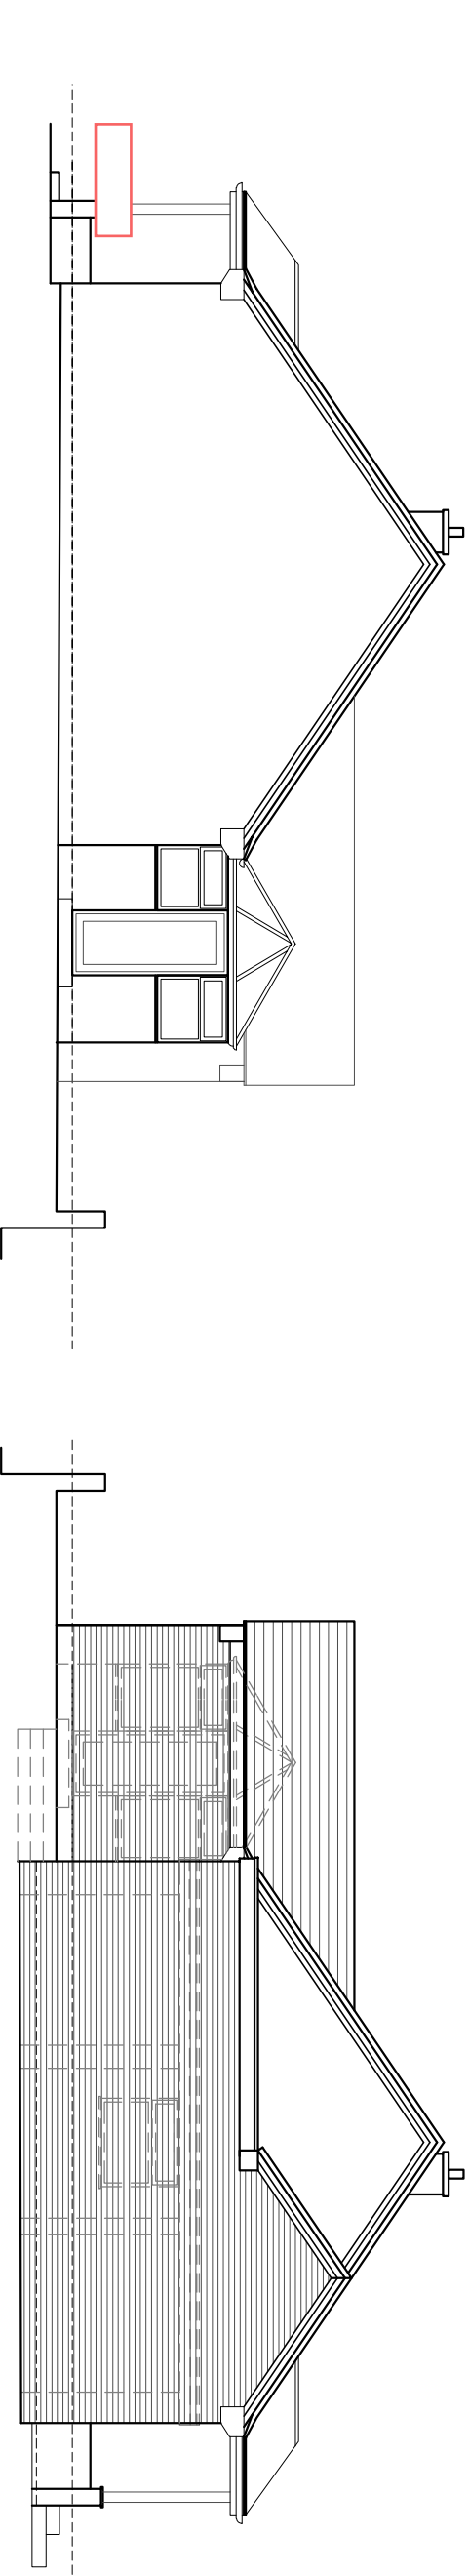


SIDE ELEVATION 1:100

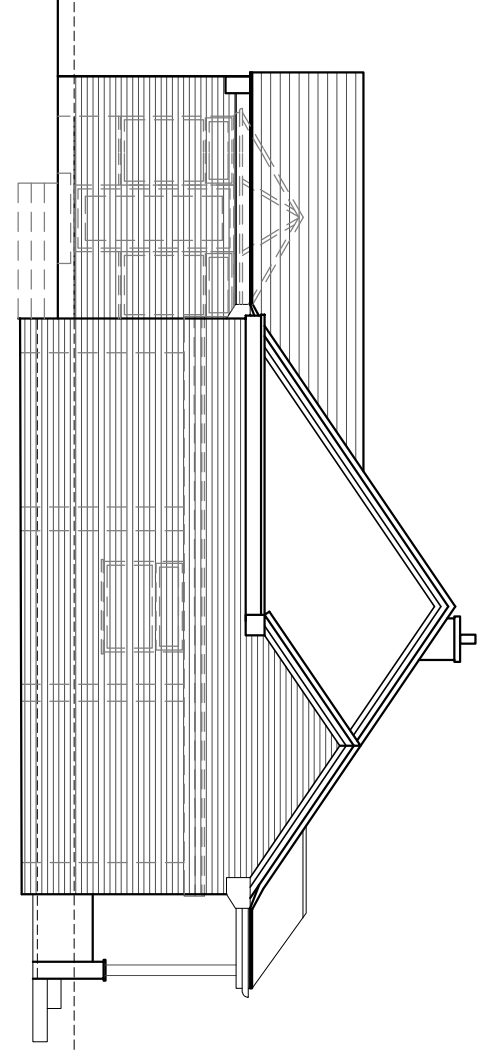


SIDE ELEVATION 1:100

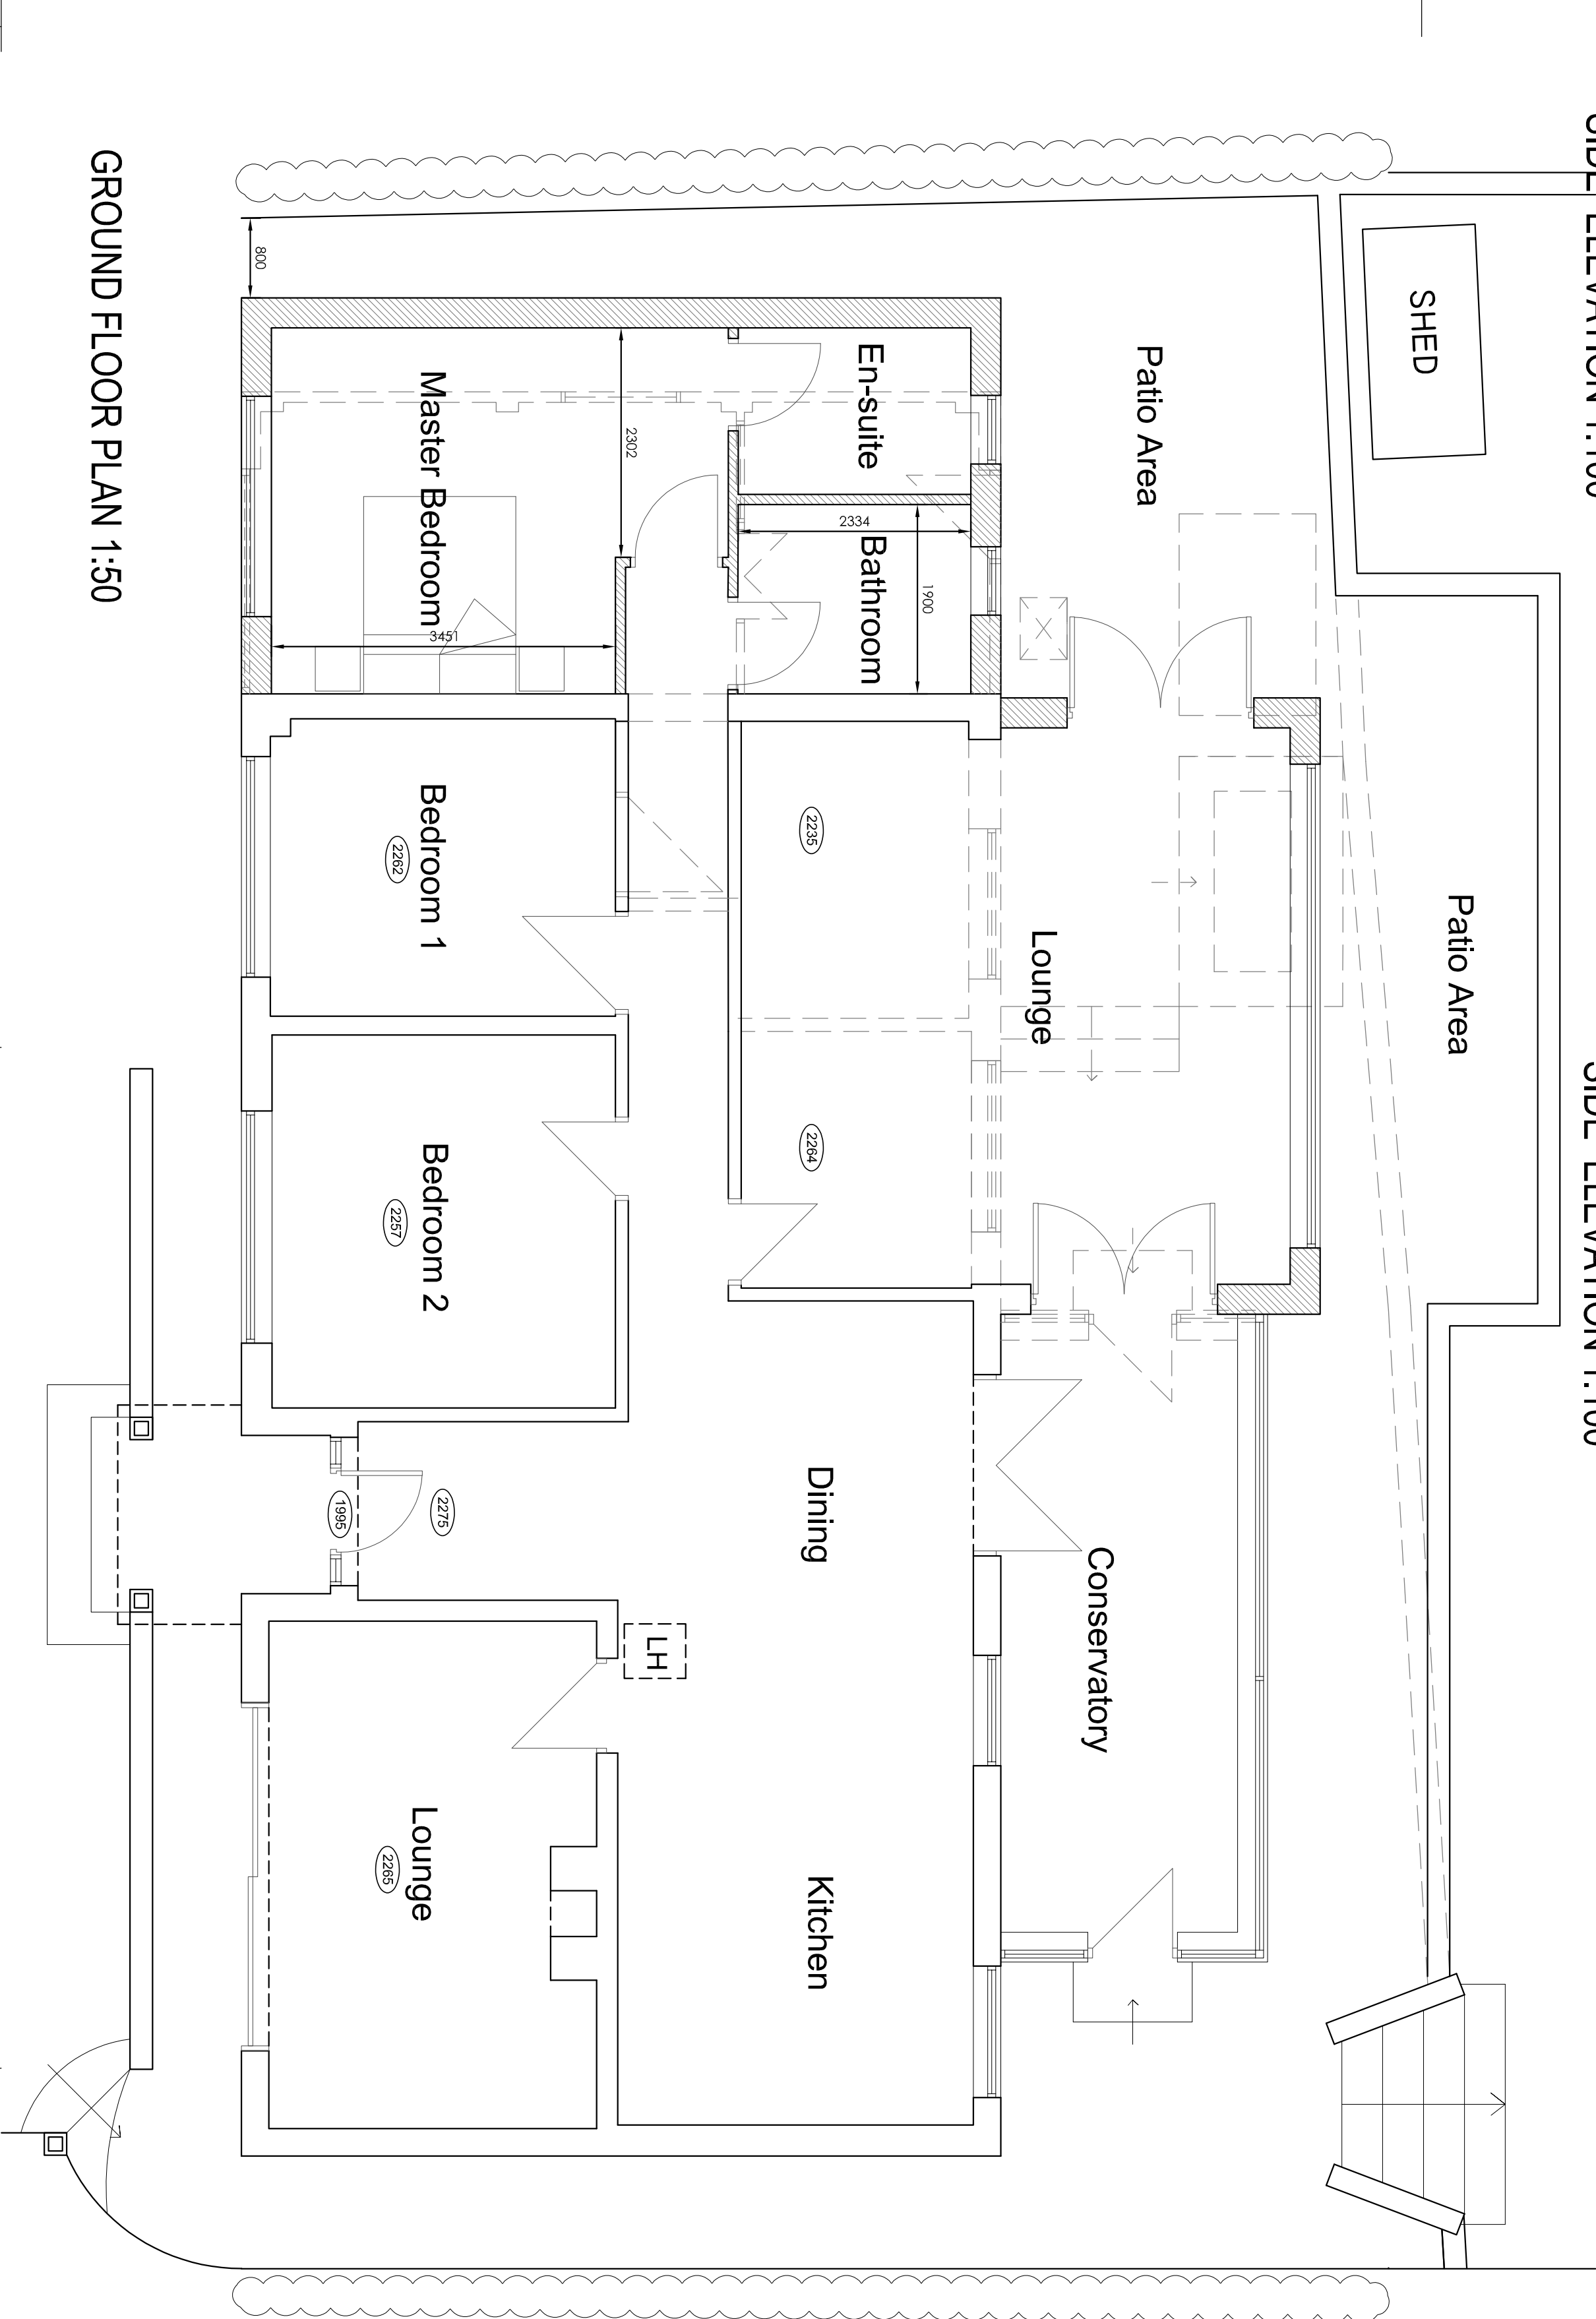


GROUND FLOOR PLAN 1:50

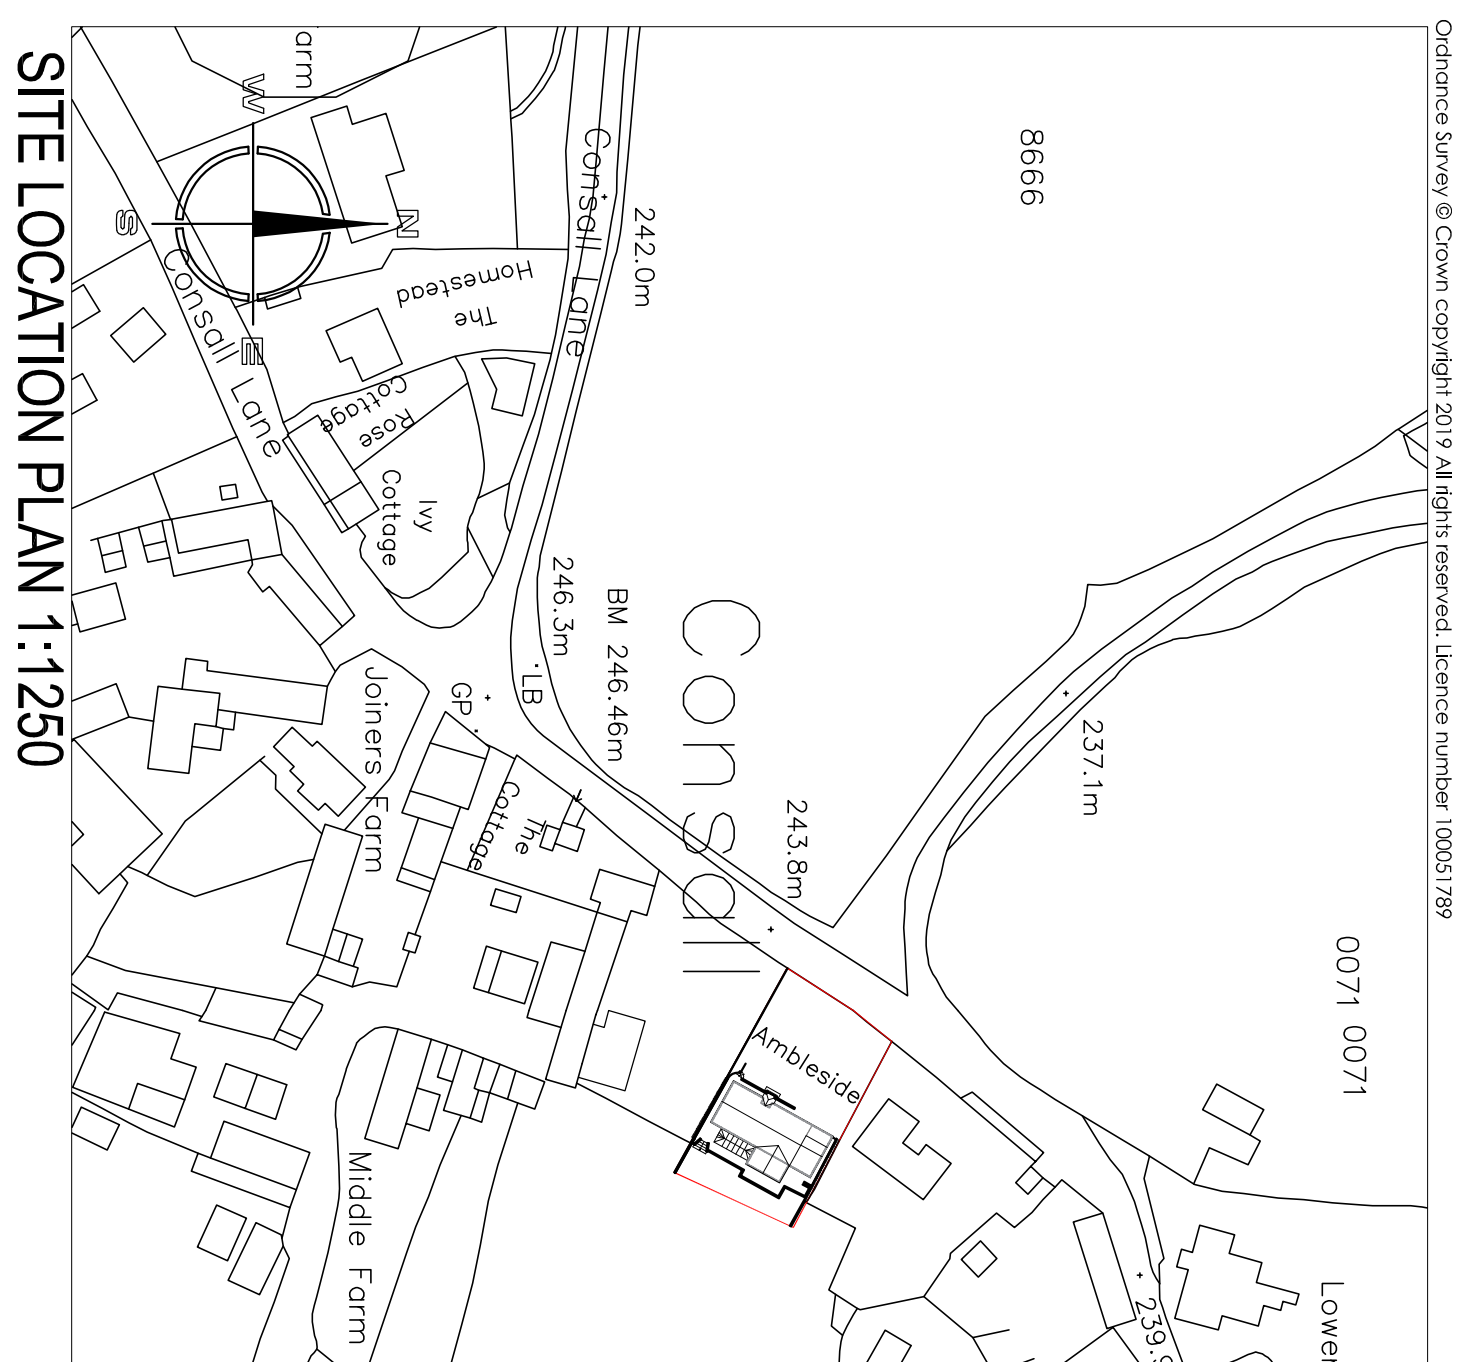

SITE LOCATION PLAN 1:1250

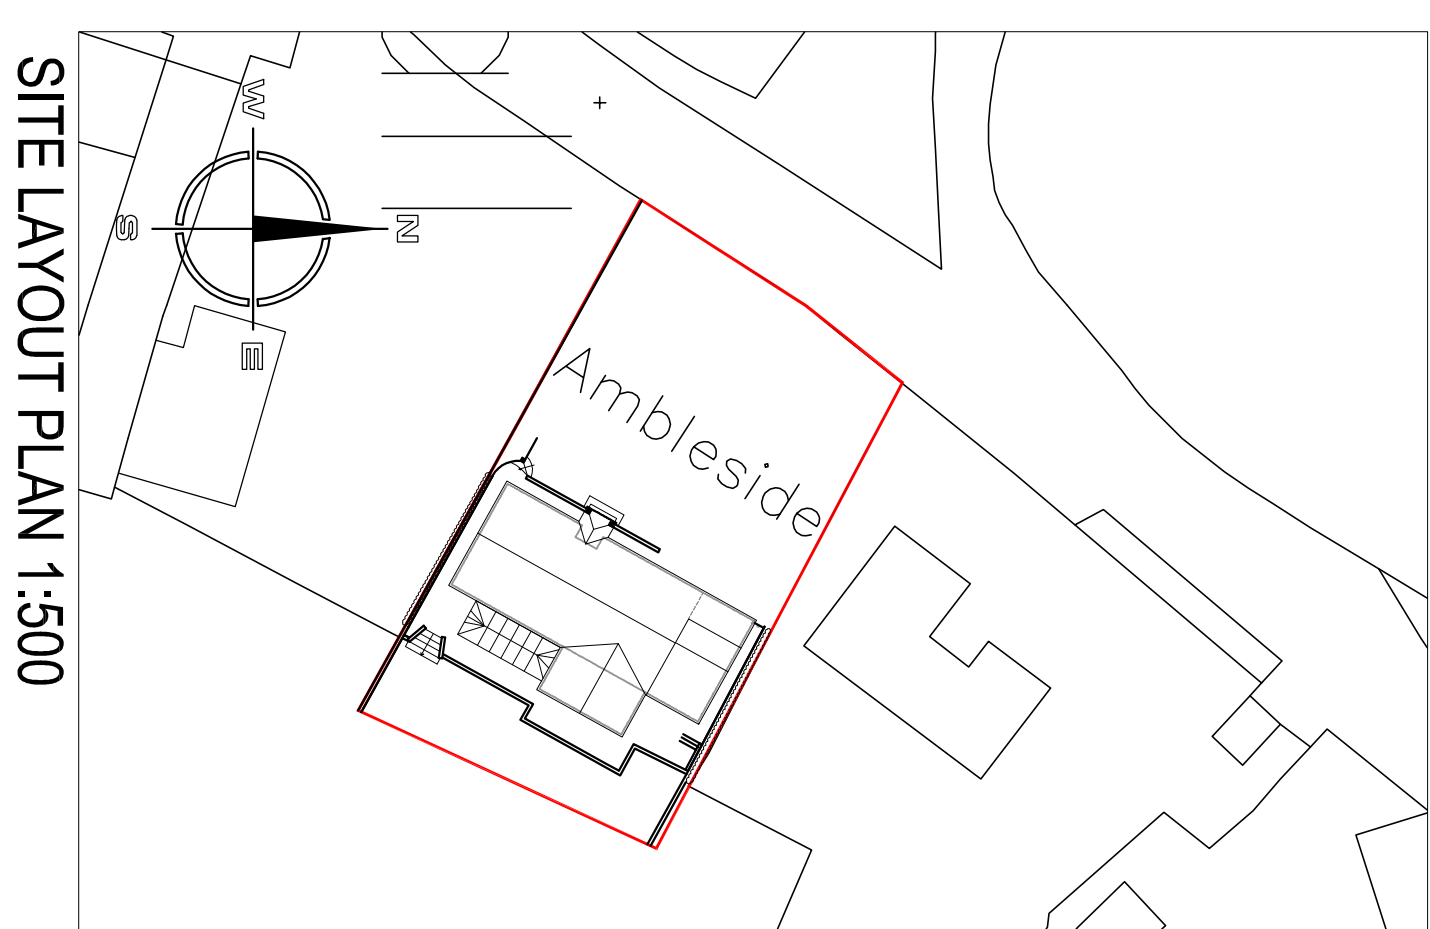

SITE LAYOUT PLAN 1:500

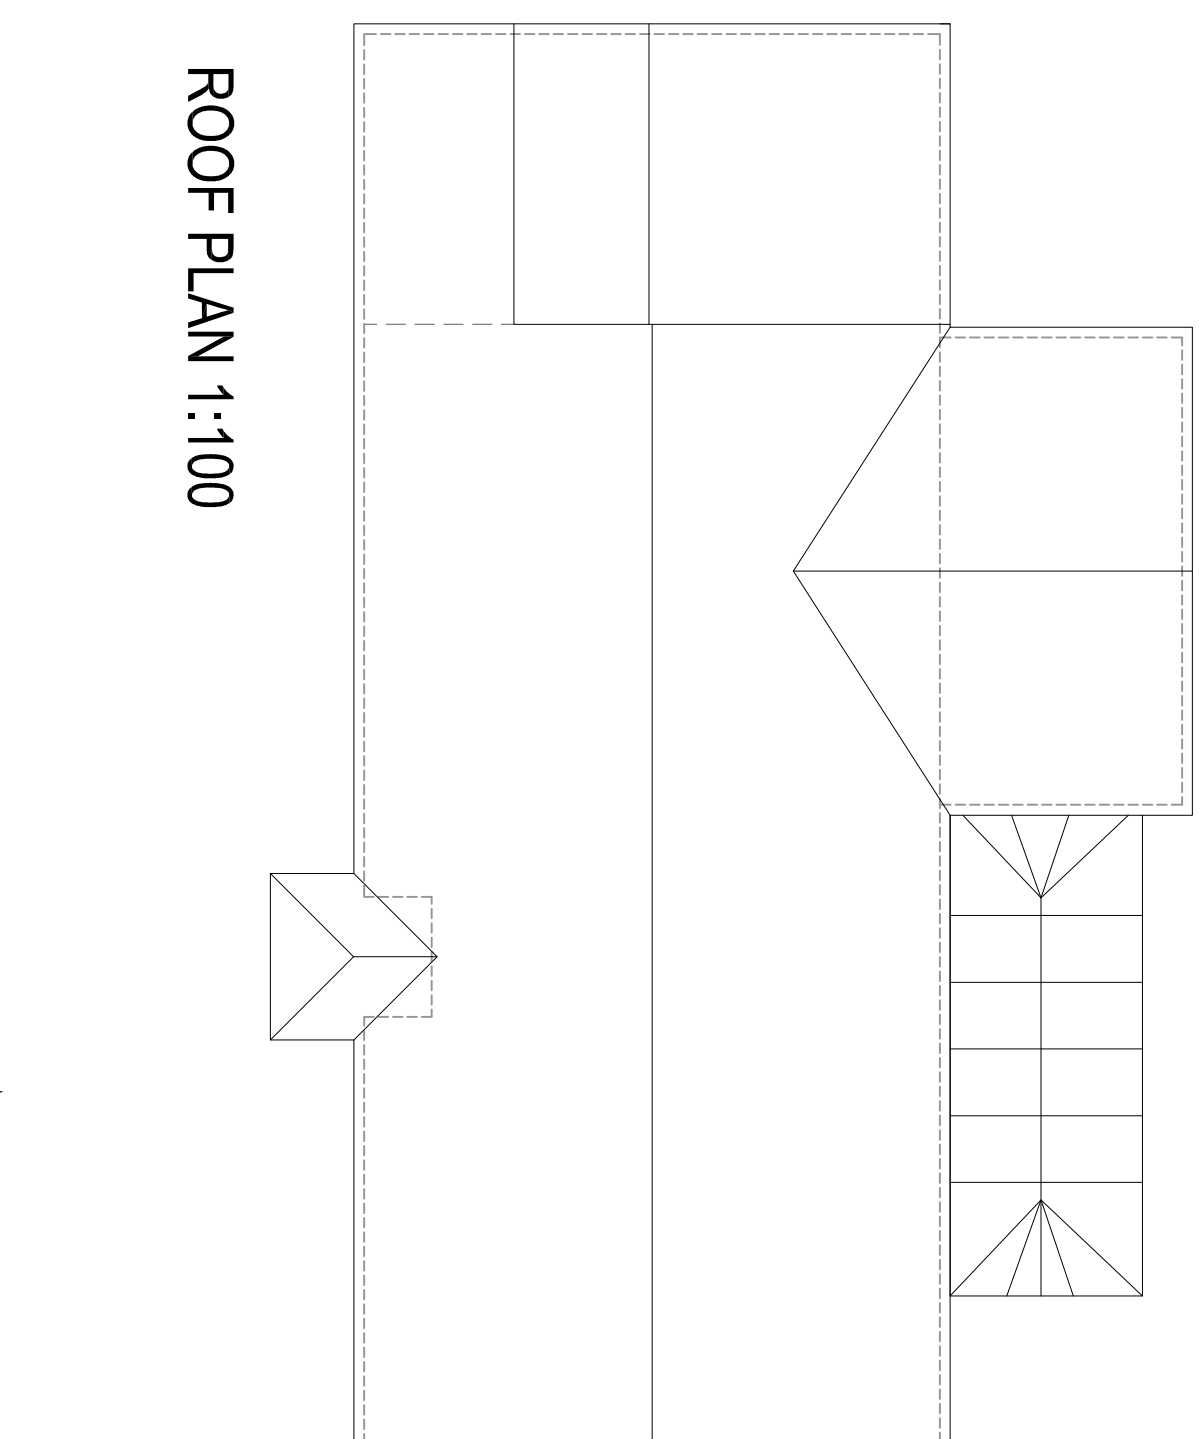

ROOF PLAN 1:100

Copyright of this drawing is vested in the Architect and it must not be copied or reproduced without consent. Figured dimensions only are to be taken from the drawing. All dimensions must refer to the site and be acceptable for planning and building regulations. The Architect is not responsible for any errors or omissions. THE ARCHITECT IS NOT RESPONSIBLE FOR ANY ERRORS OR OMISSIONS. 

Rev. | Down | Comments | Date

Hewitt&Carr Architects
A. Daisie Park House 1 1/2-19 Leek Road | Cheddale | ST10 1JE
T. 01539 754889
E. enquiries@hccarchitects.co.uk
W. www.hccarchitects.co.uk

Proposed Elevation: New cladding
annotated where relevant

Drawing 2

SCHEME