




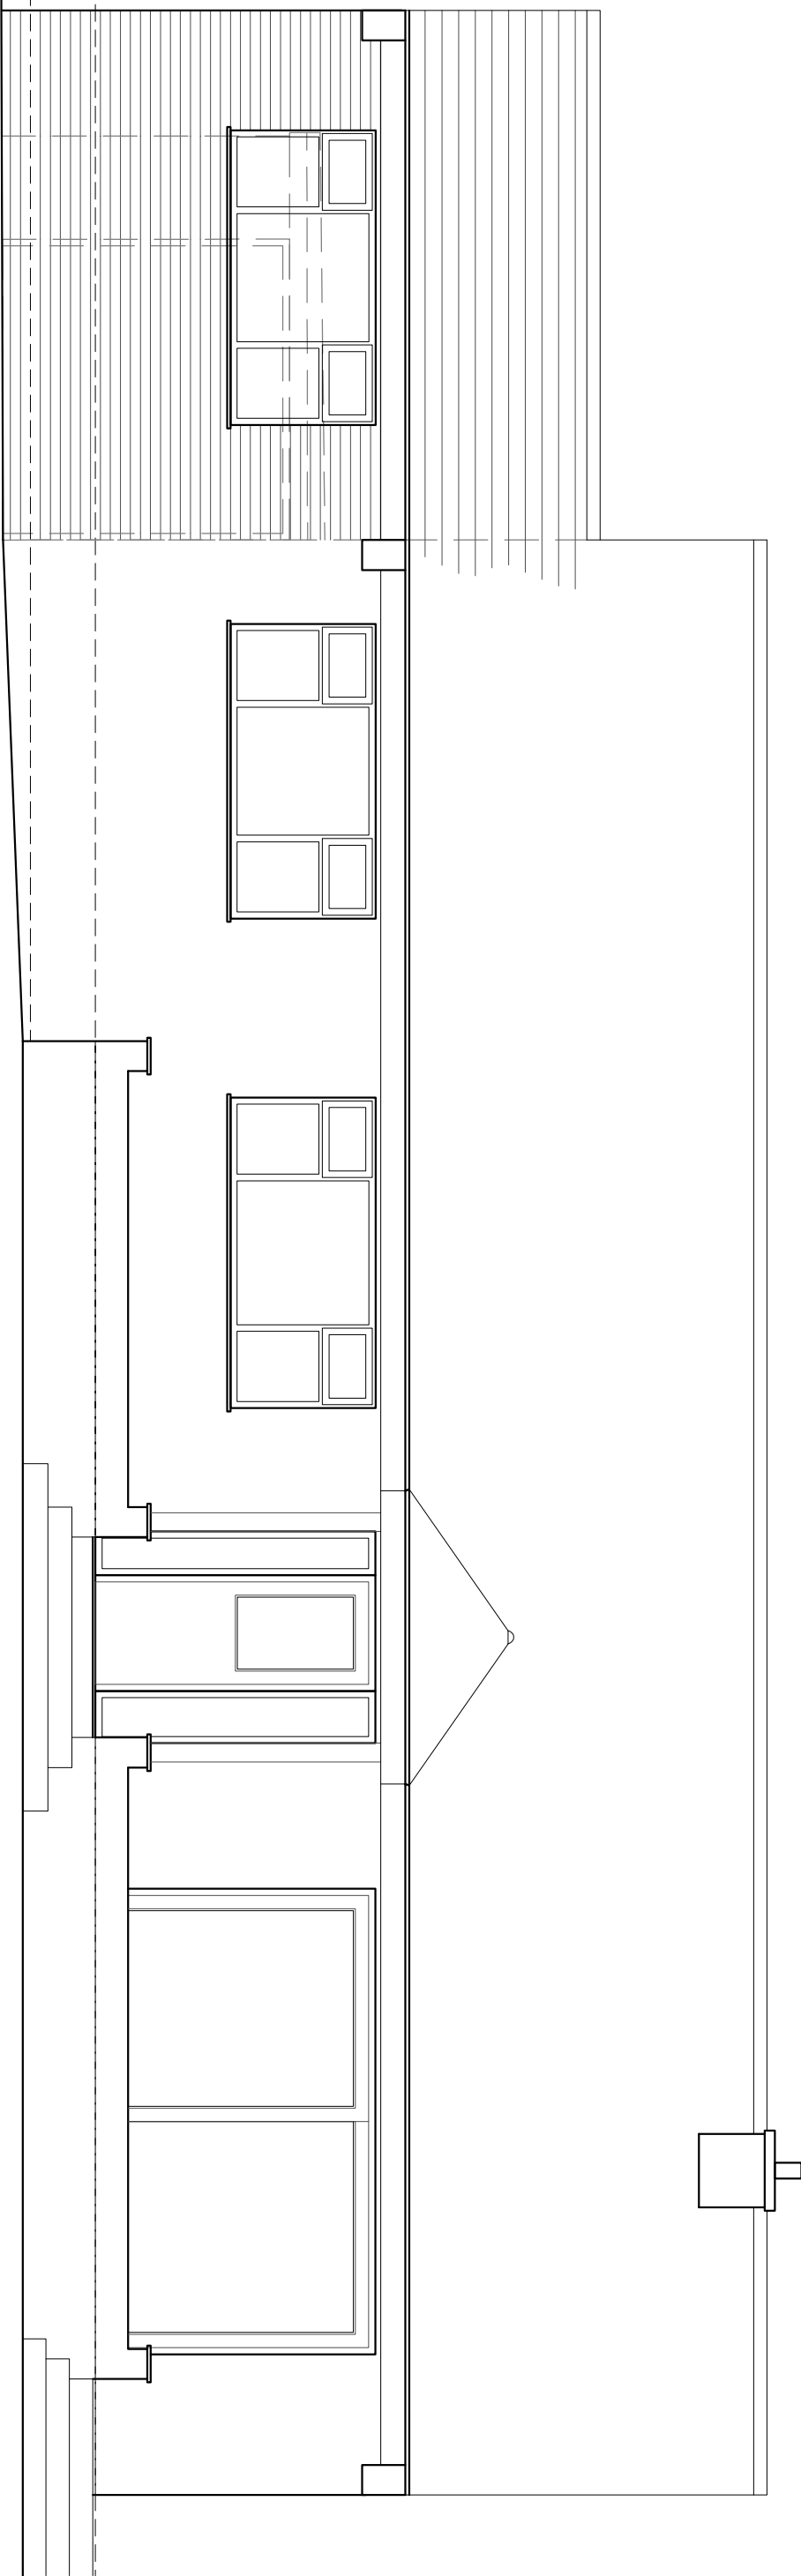


FRONT ELEVATION 1:50

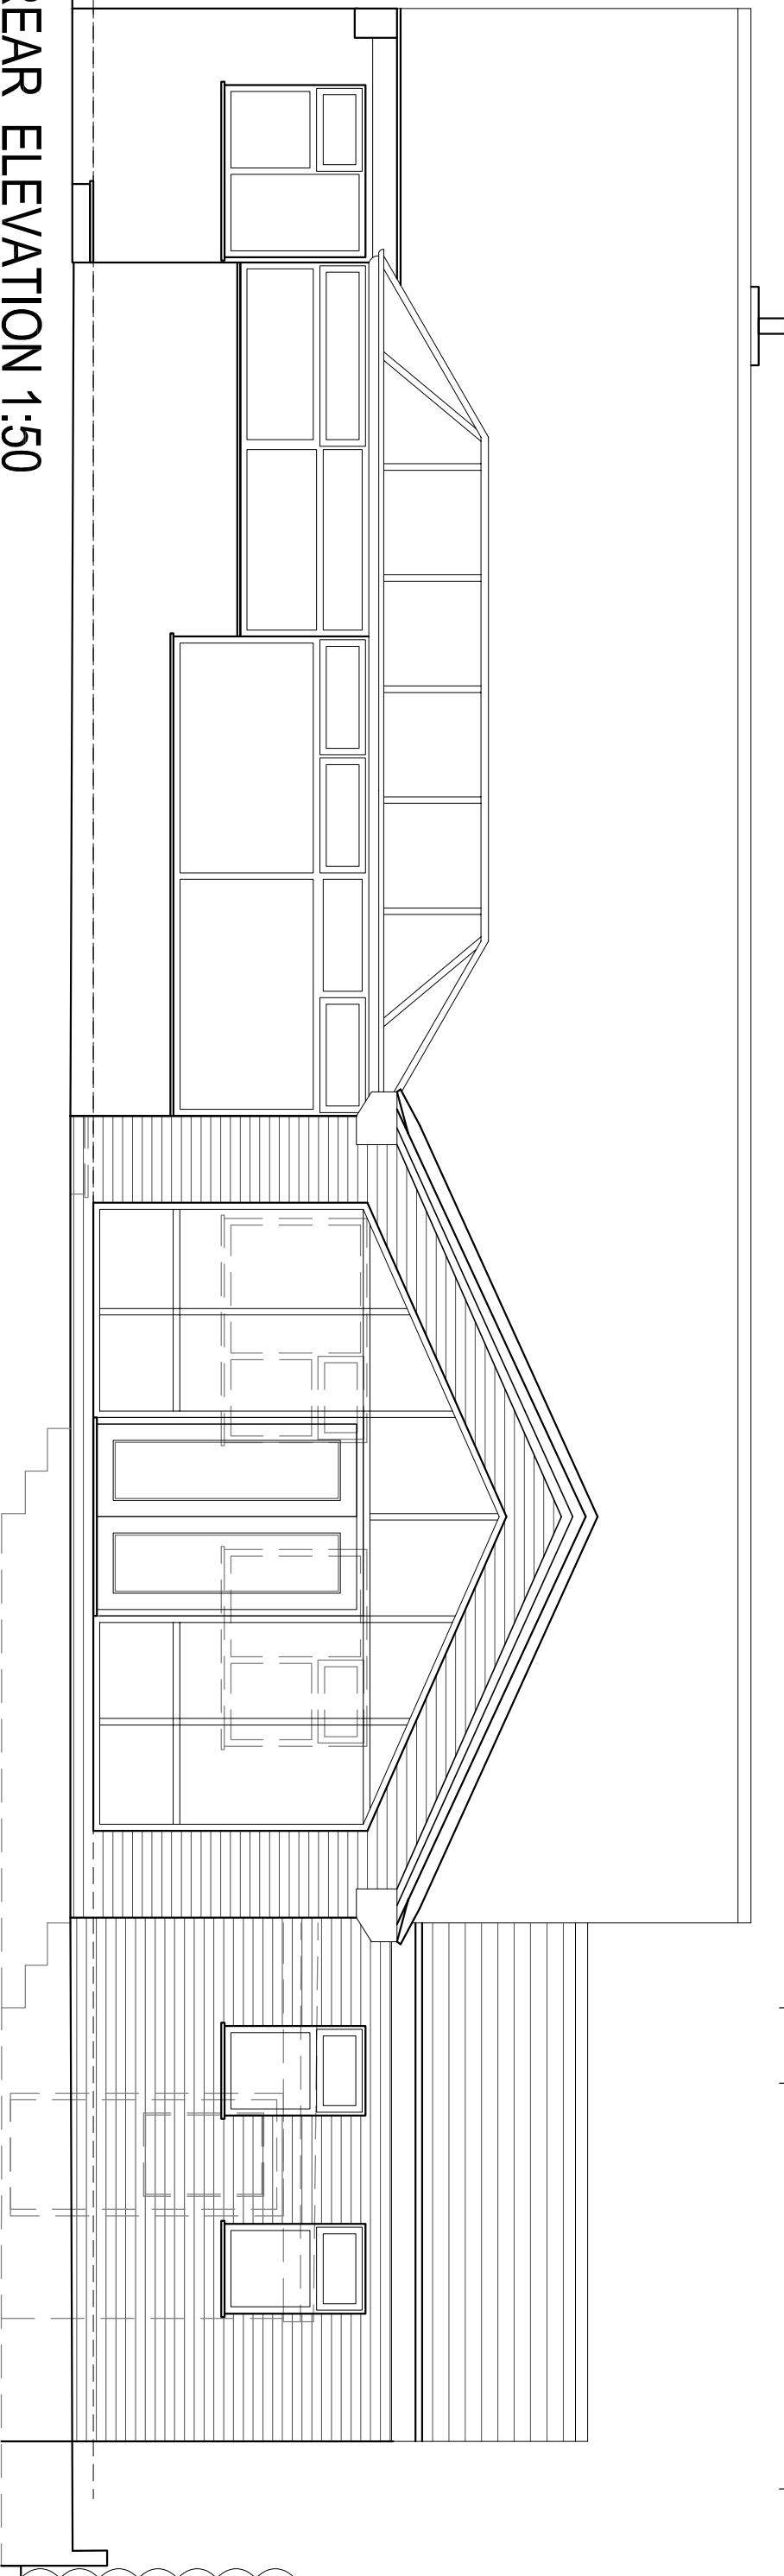


REAR ELEVATION 1:50

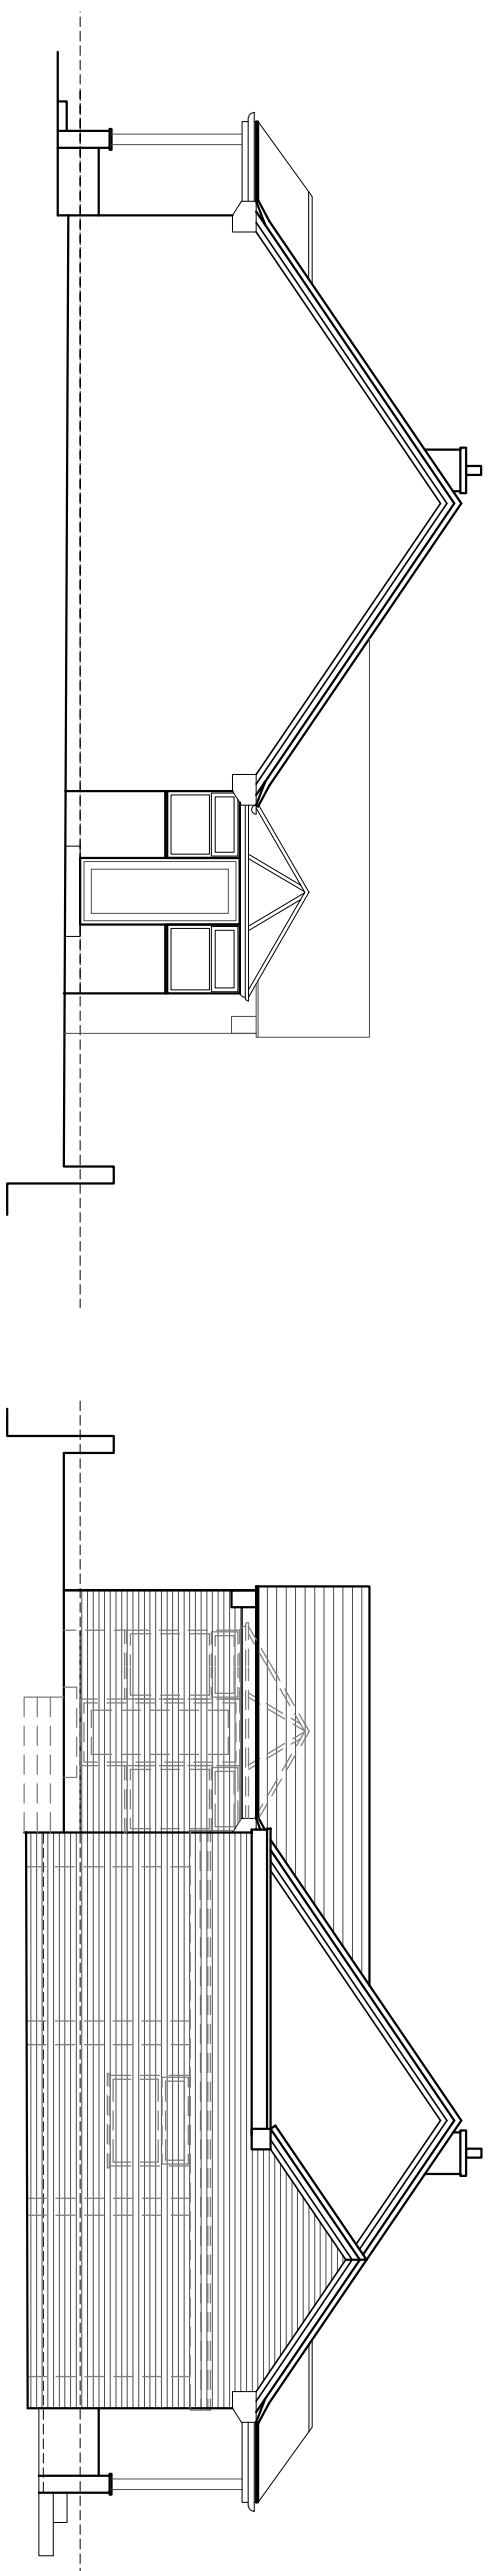


SIDE ELEVATION 1:100

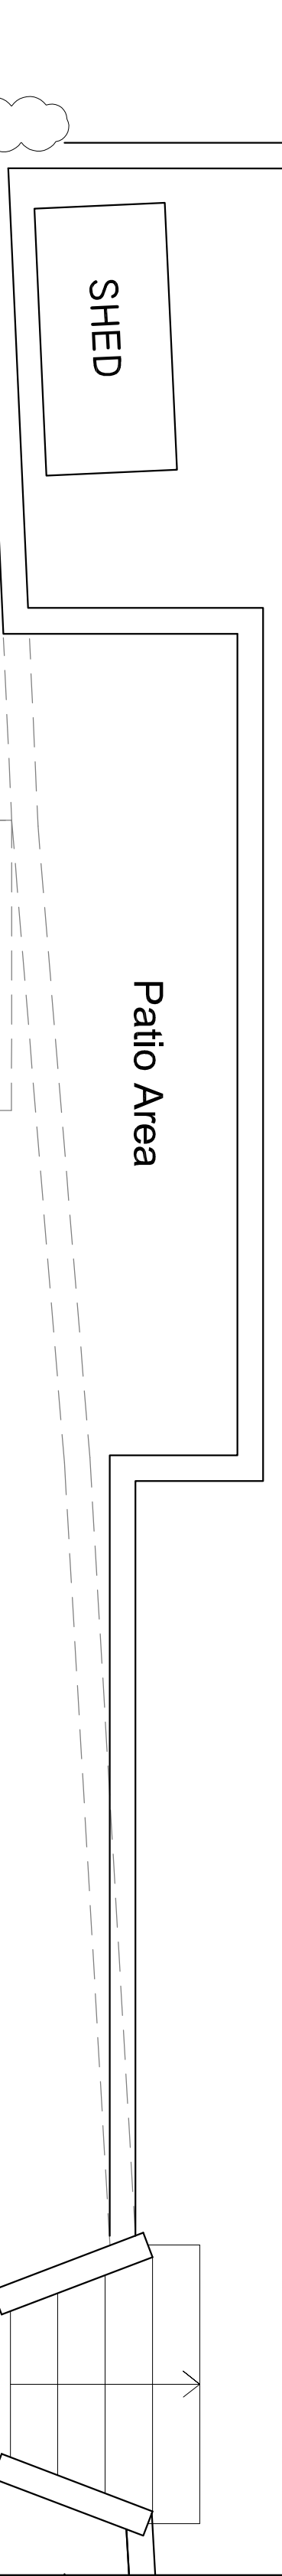


SIDE ELEVATION 1:100

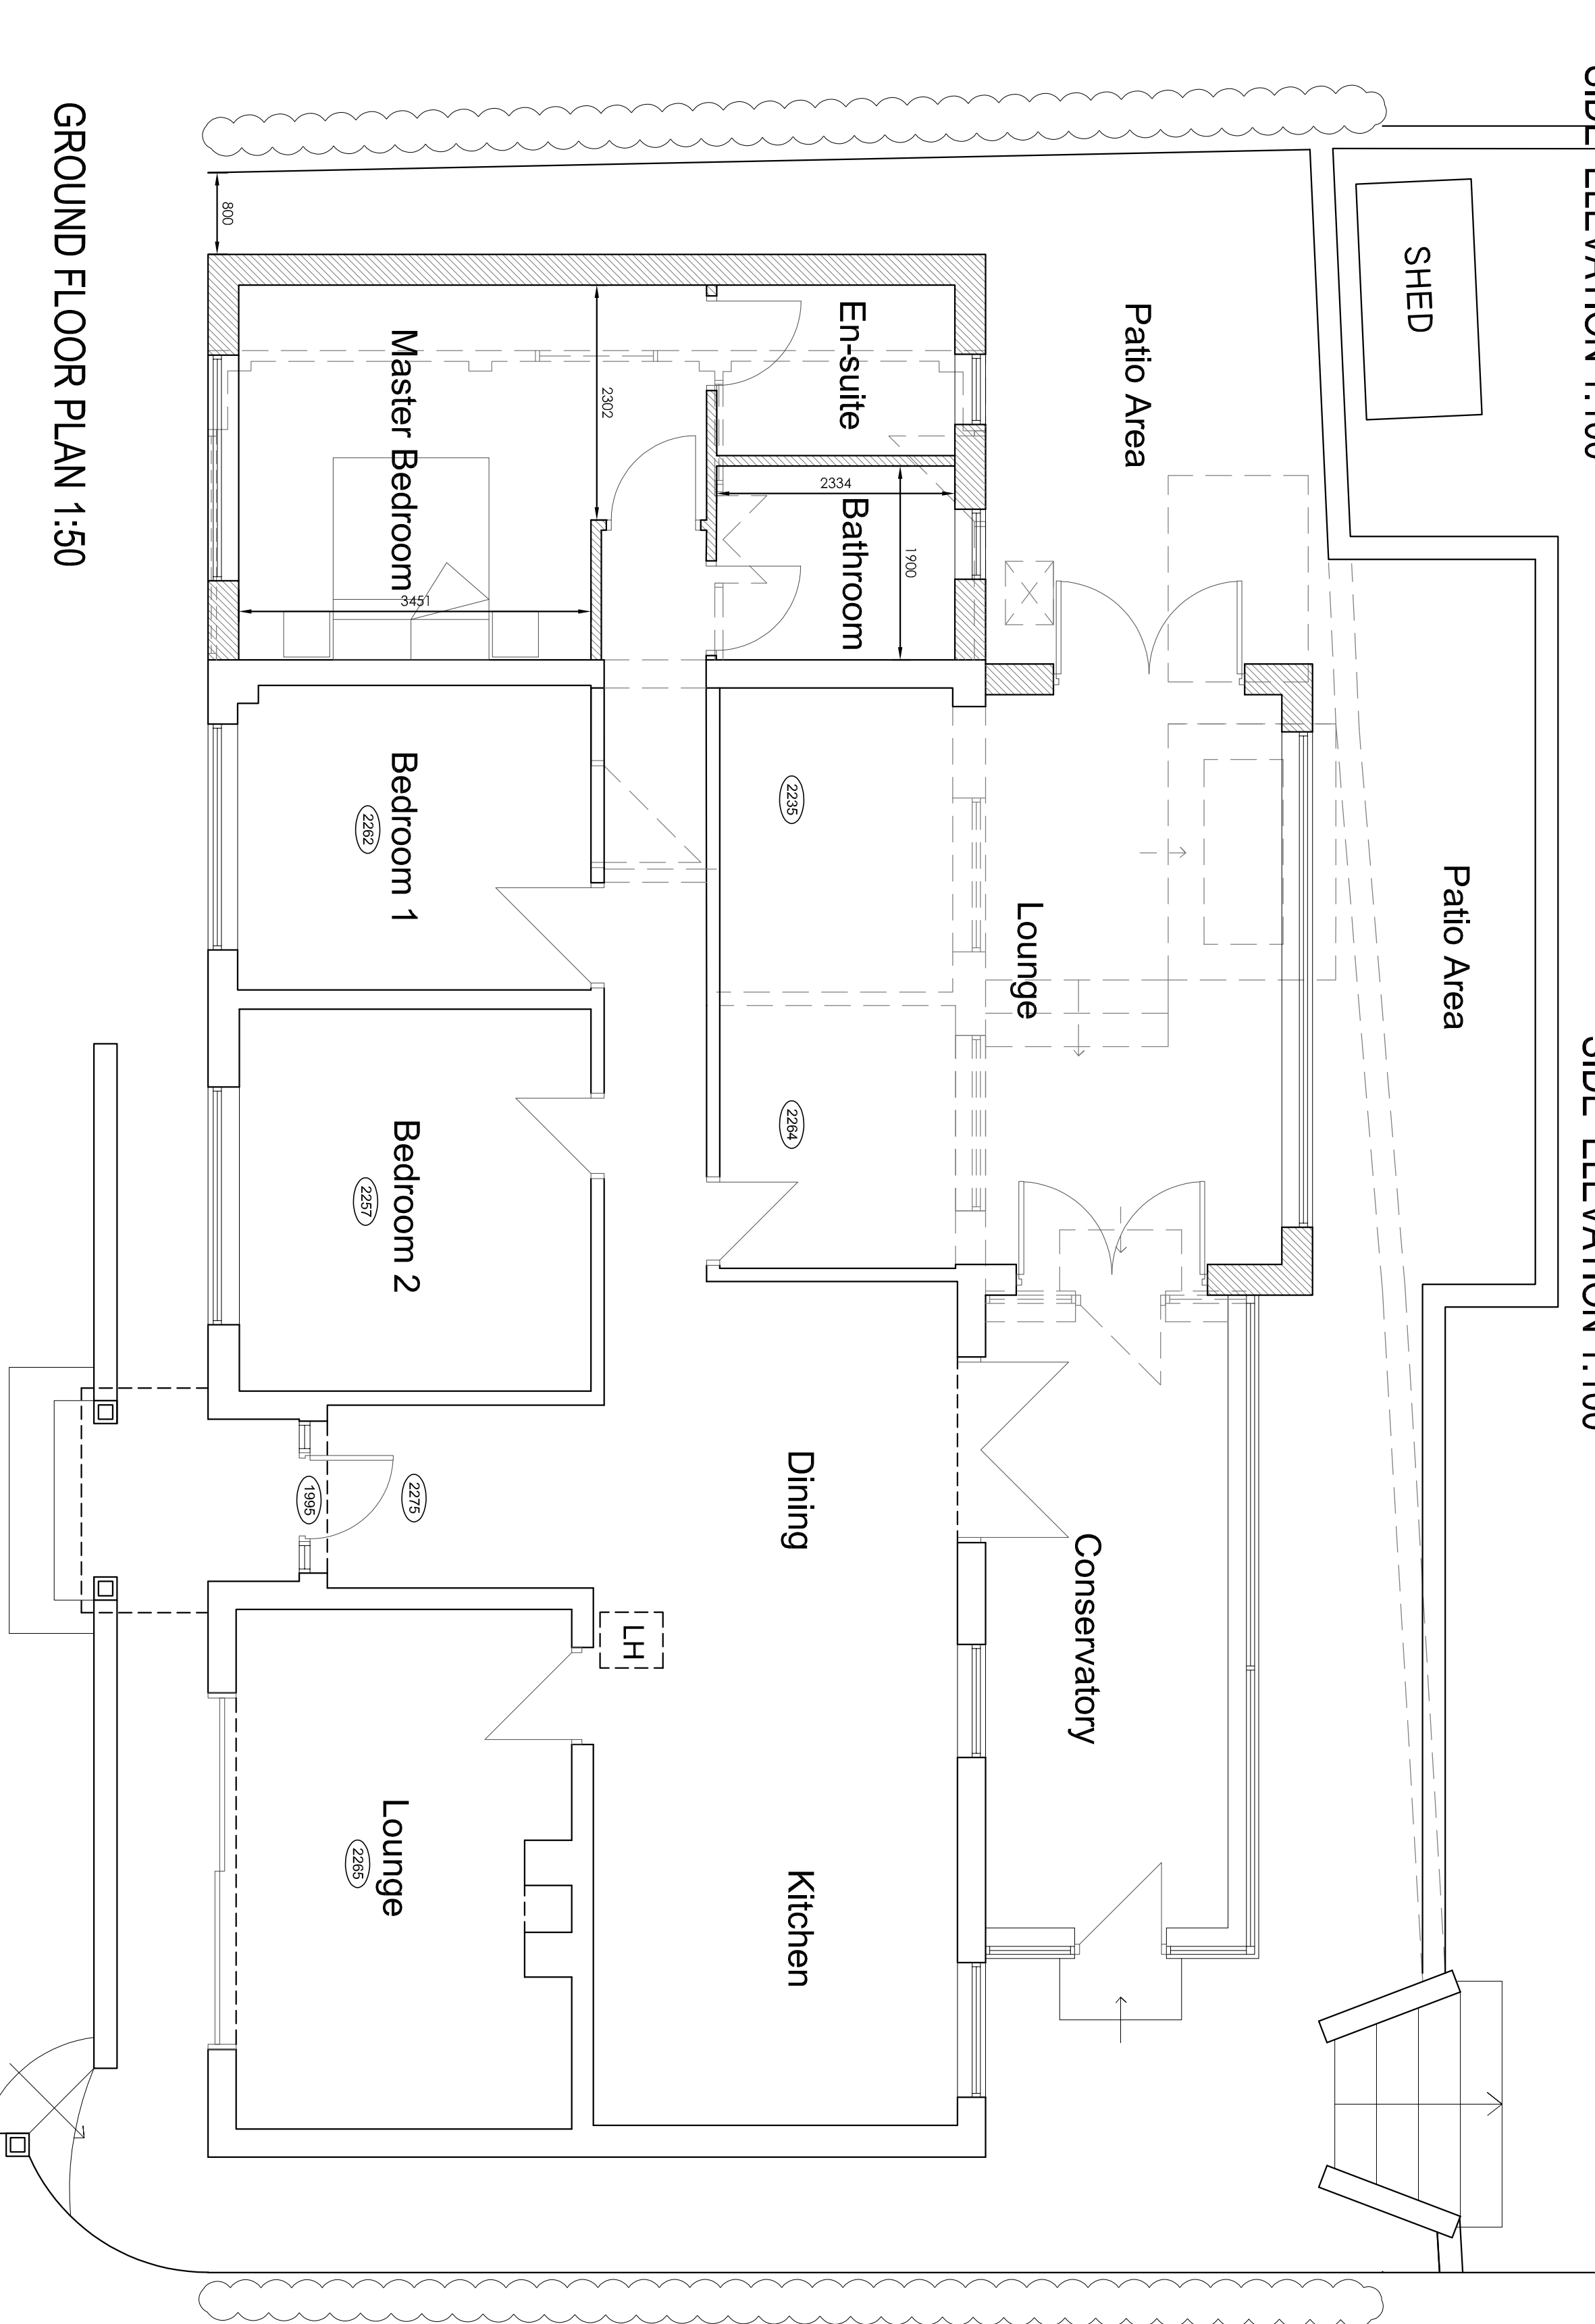


GROUND FLOOR PLAN 1:50

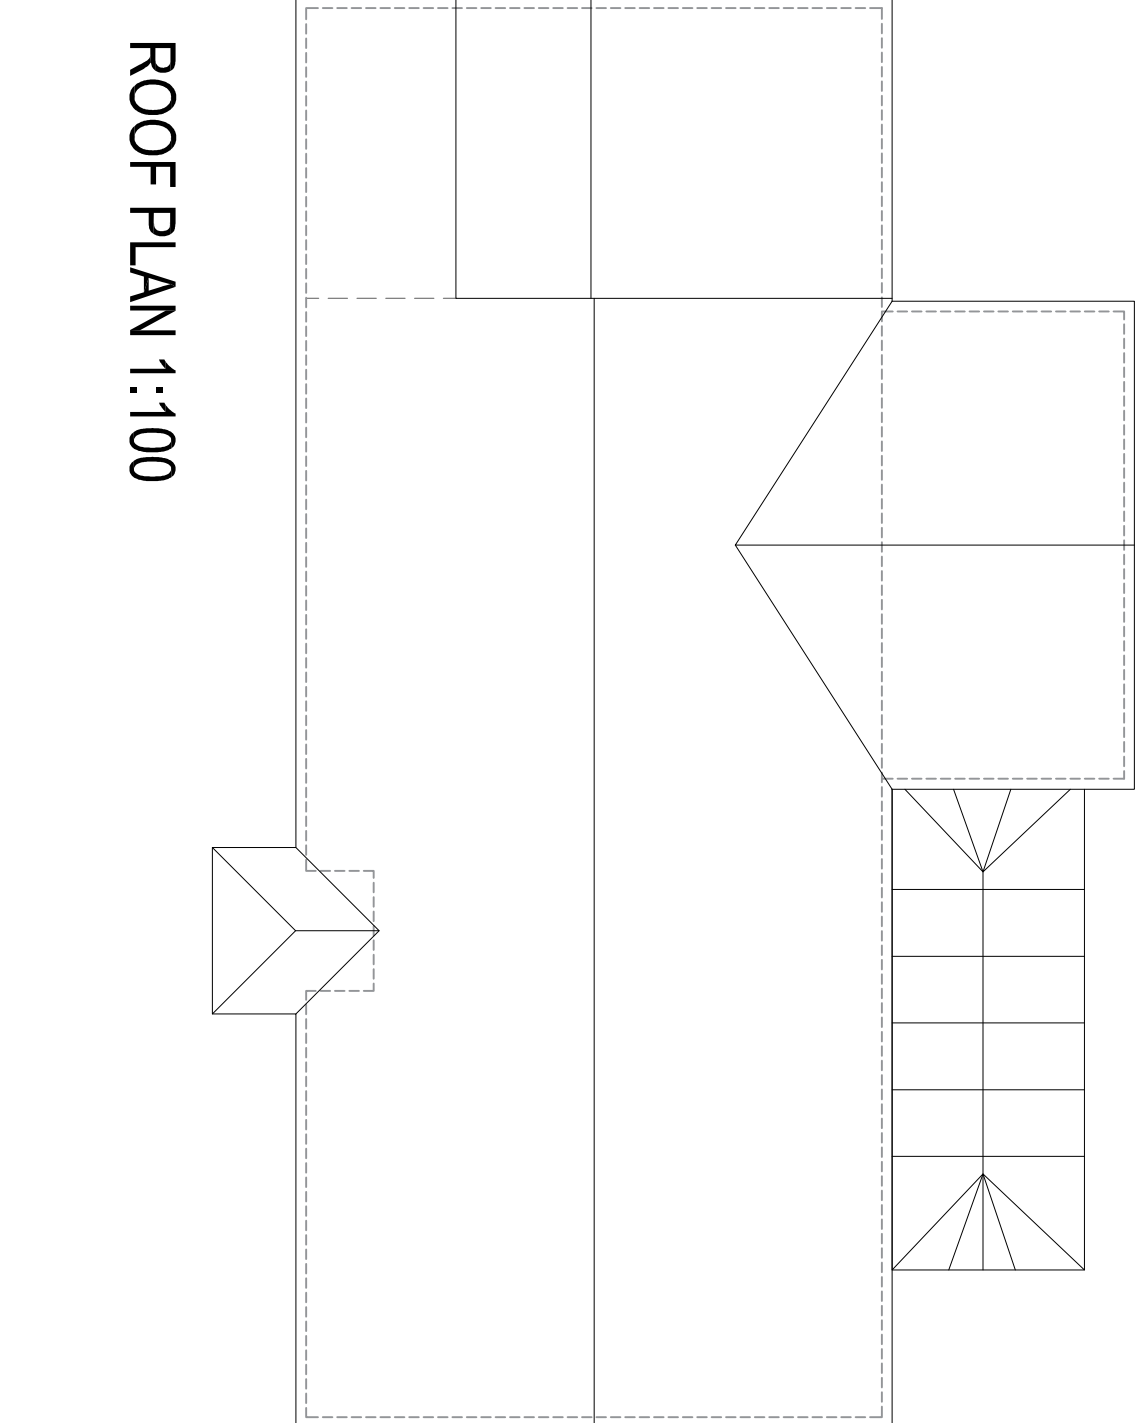

ROOF PLAN 1:100

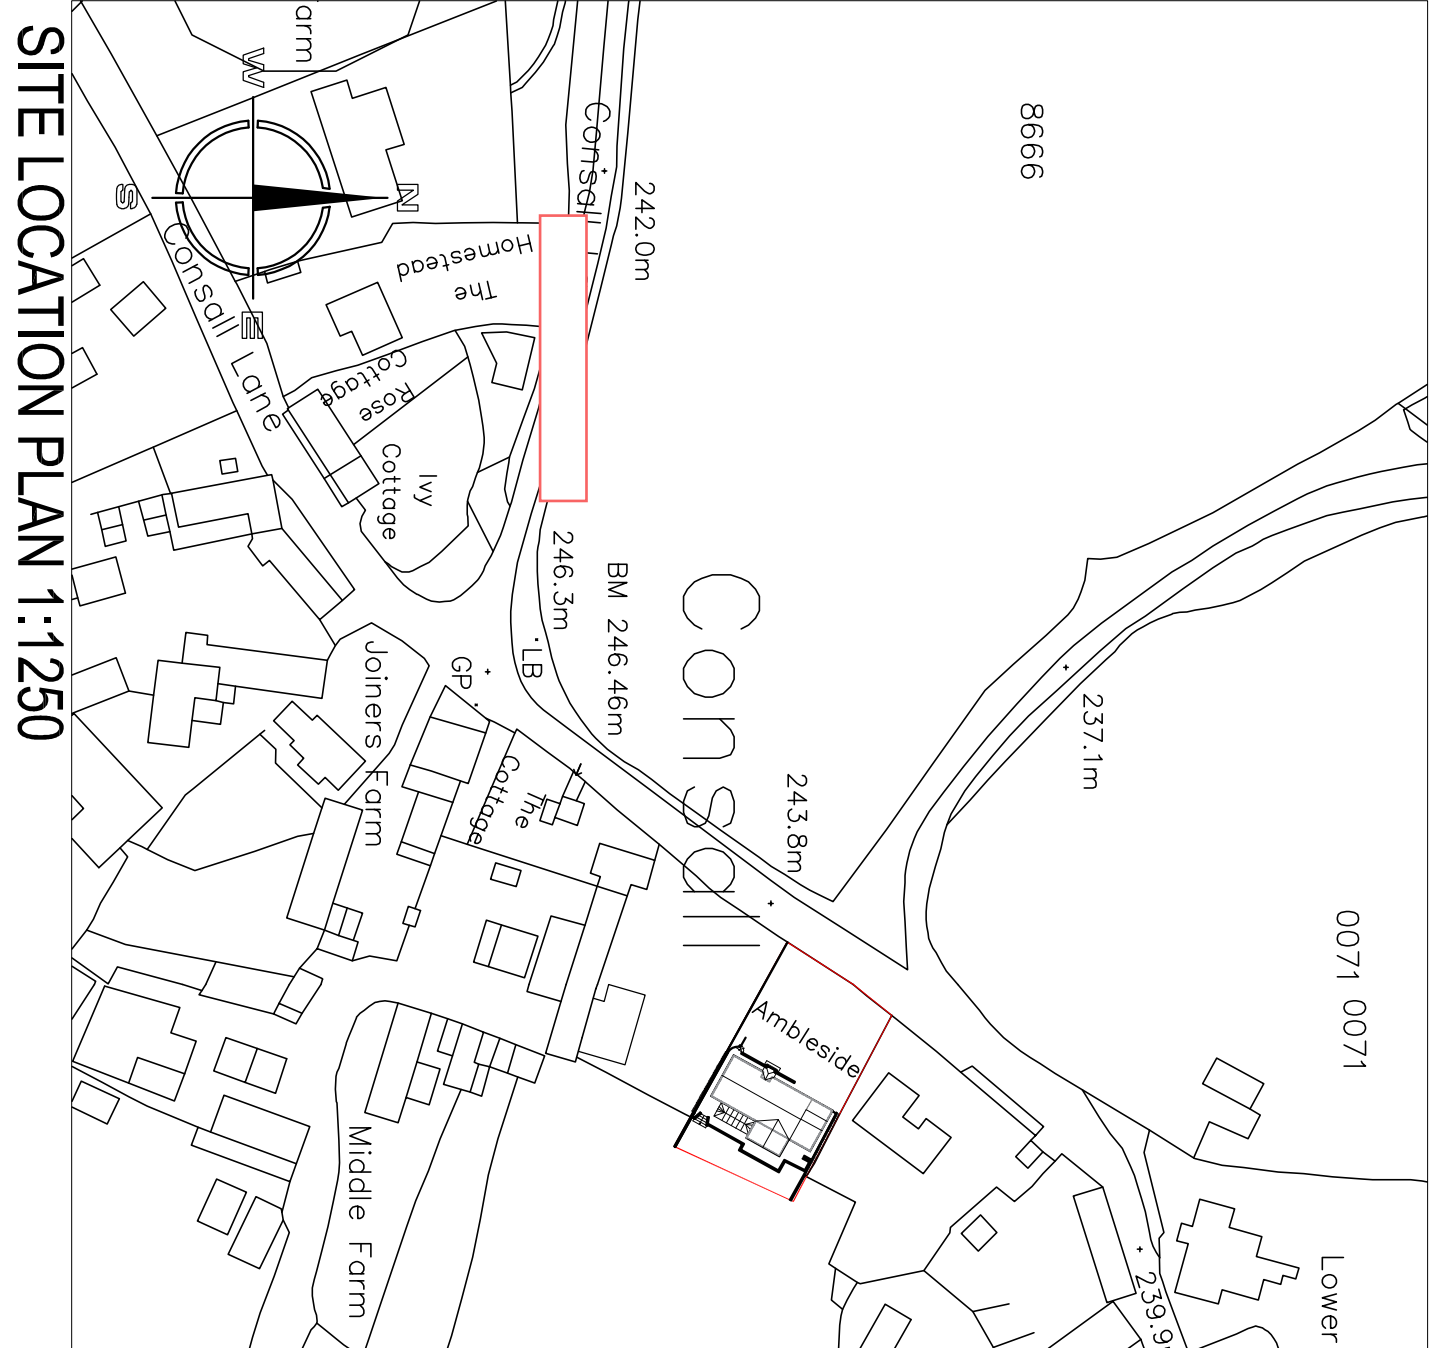

SITE LOCATION PLAN 1:1250

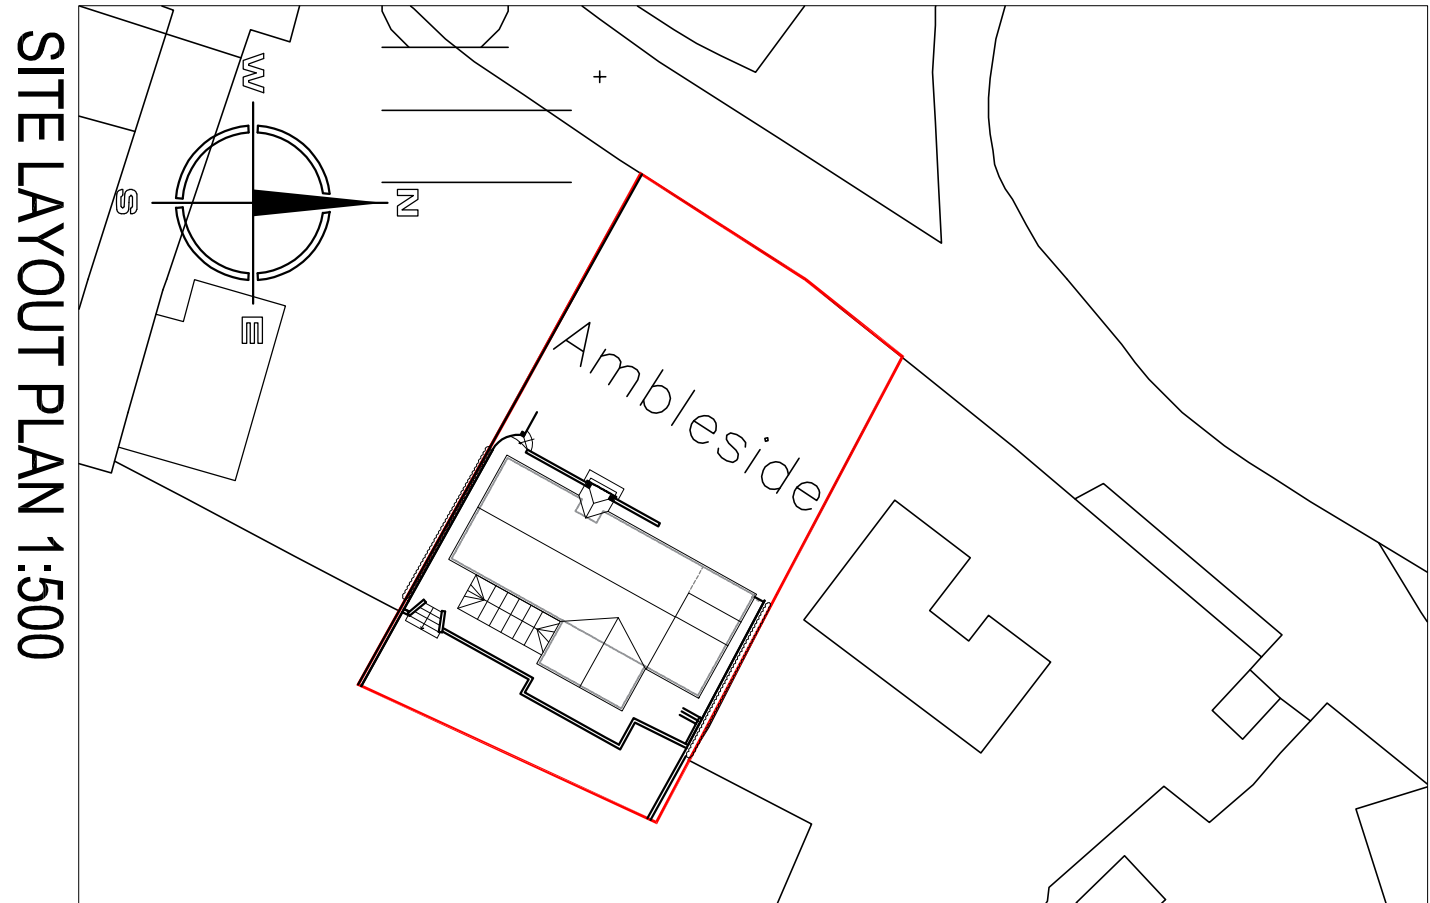

SITE LAYOUT PLAN 1:500

Hewitt&Carr Architects

A. Ditchley House 117-119 Leek Road | Cheddale | ST10 1JE
T. 01539 754889
E. enquiries@hccarchitects.co.uk
W. www.hccarchitects.co.uk

Existing Elevation: As per previous
planning consent

Drawing 1