




The contractor is to check and verify all written dimensions, levels, sewer invert levels of connection points, etc., prior to work commencing on site. This drawing must be read with and checked against any structural or other specified drawings provided. This drawing must not be scaled.

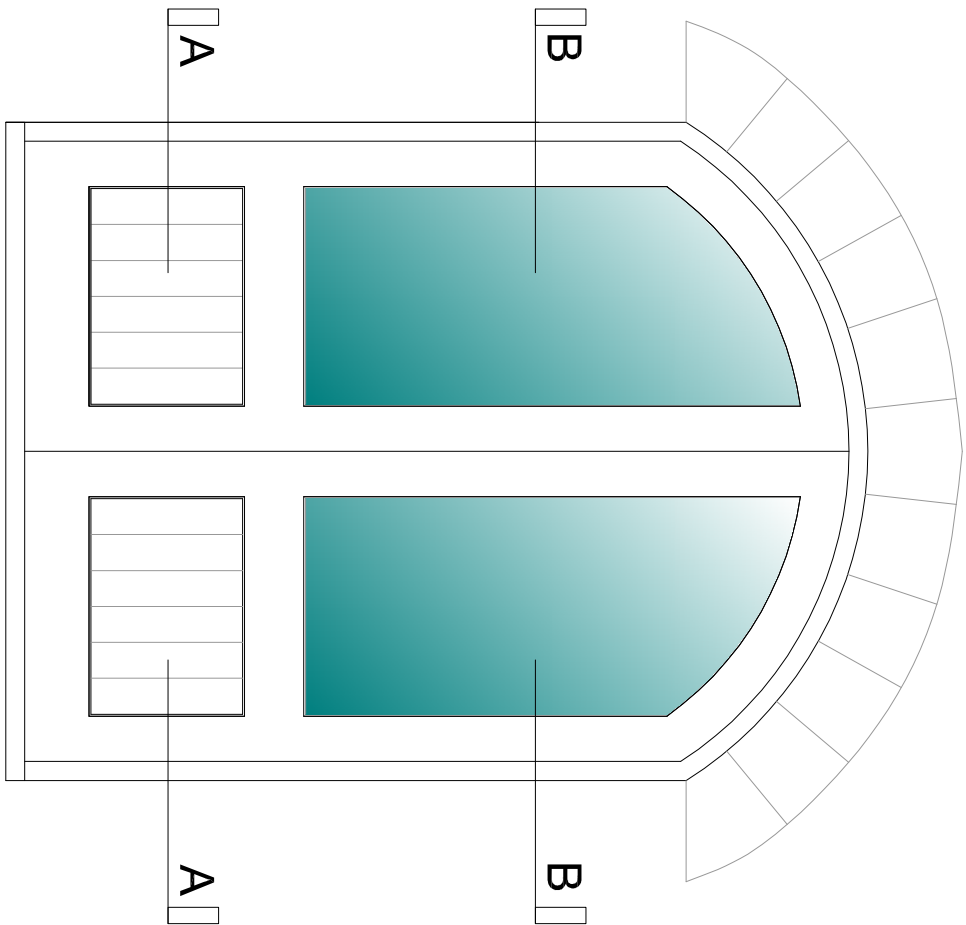


Elevation of Hall, Kitchen & Lounge Doors 1:20

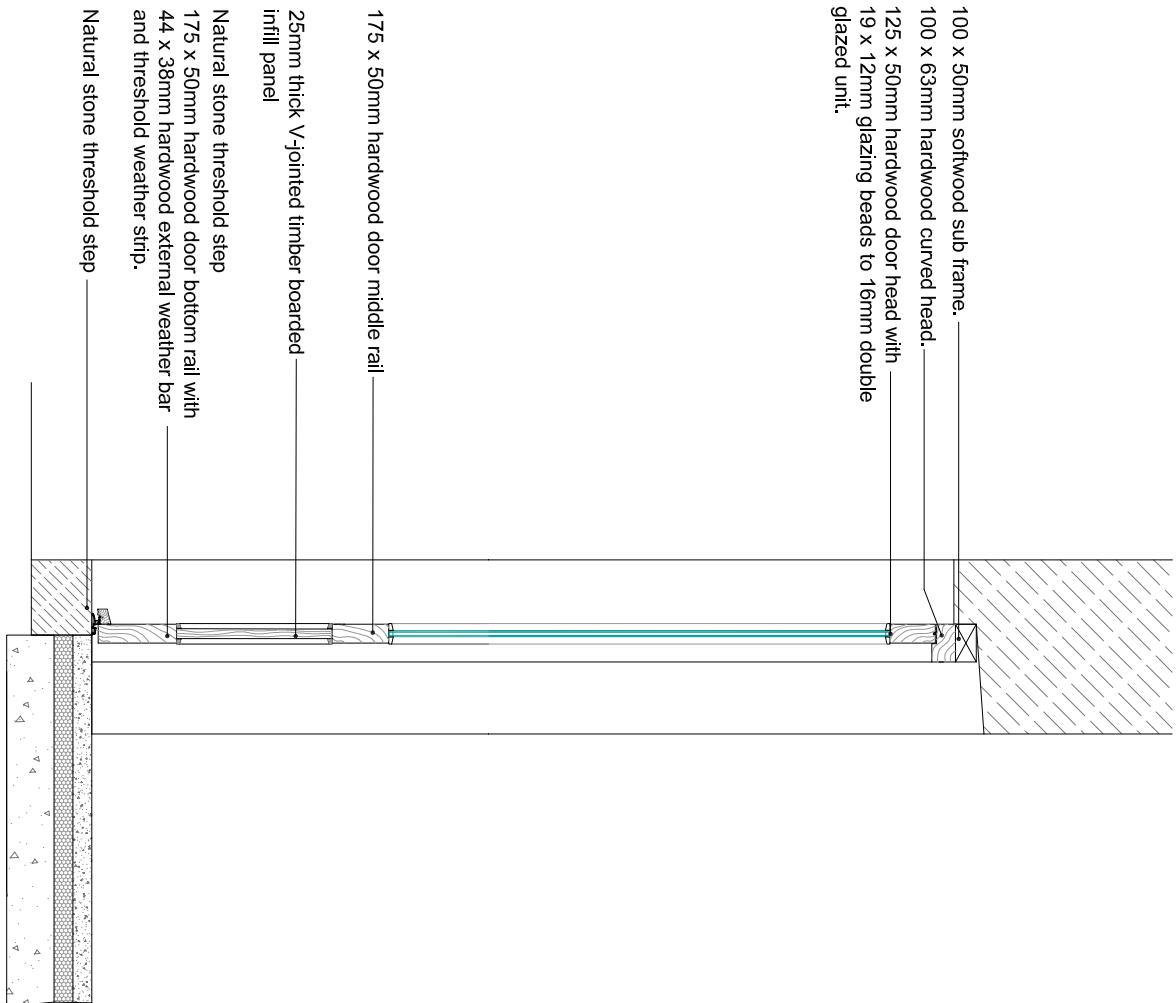

Section through Kitchen Doors 1:20

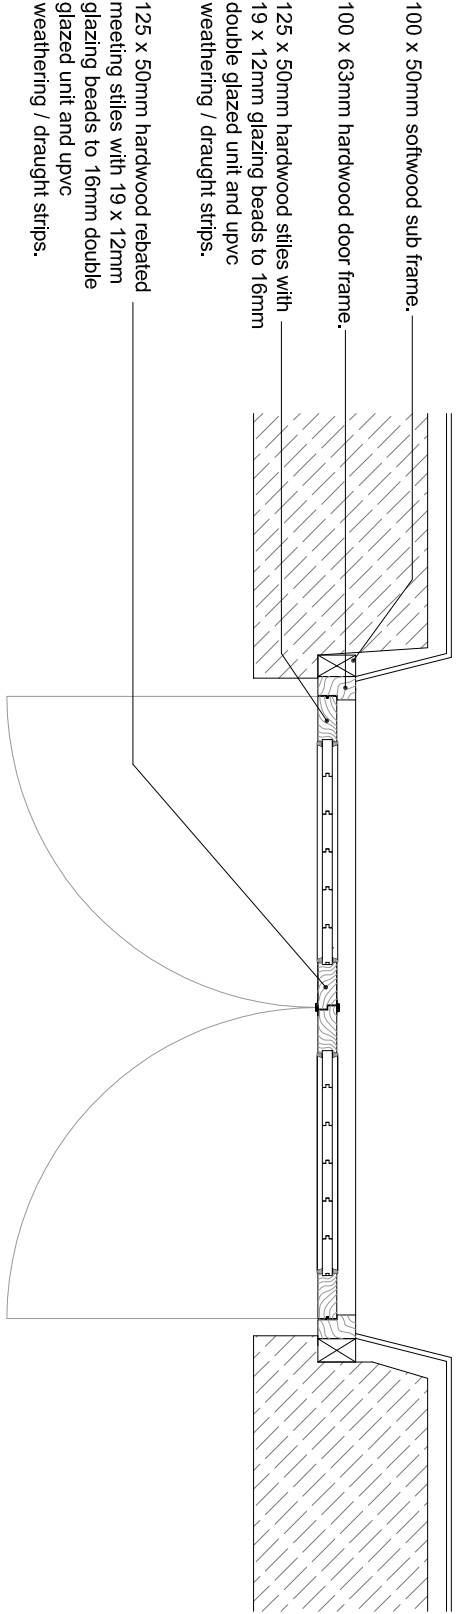


Section A-A 1:20

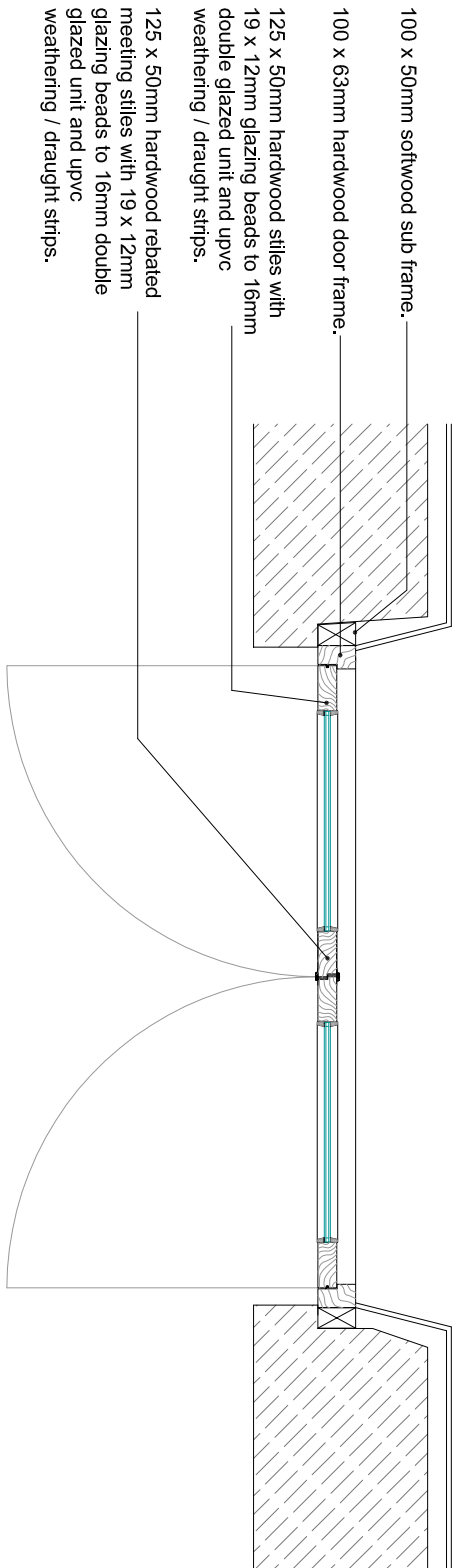

Section B-B 1:20

Rev./Drawn	Comments.	Date

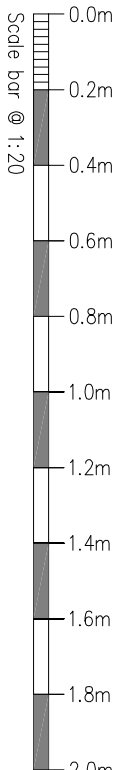

MAC
ARCHITECTURAL DESIGN LTD
Moorland House, 123 Moorland Road, Burslem, ST6 1JD.
T:01782 503302 E:admin@mac-arch.co.uk

Client:
Mr & Mrs J Foxall

Project:
Proposed Conversion of
The Old Engine House
Tower Hill, Biddulph Road
Mow Cop Staffs.

Title:
Elevations & Sections

Status:
Planning.