


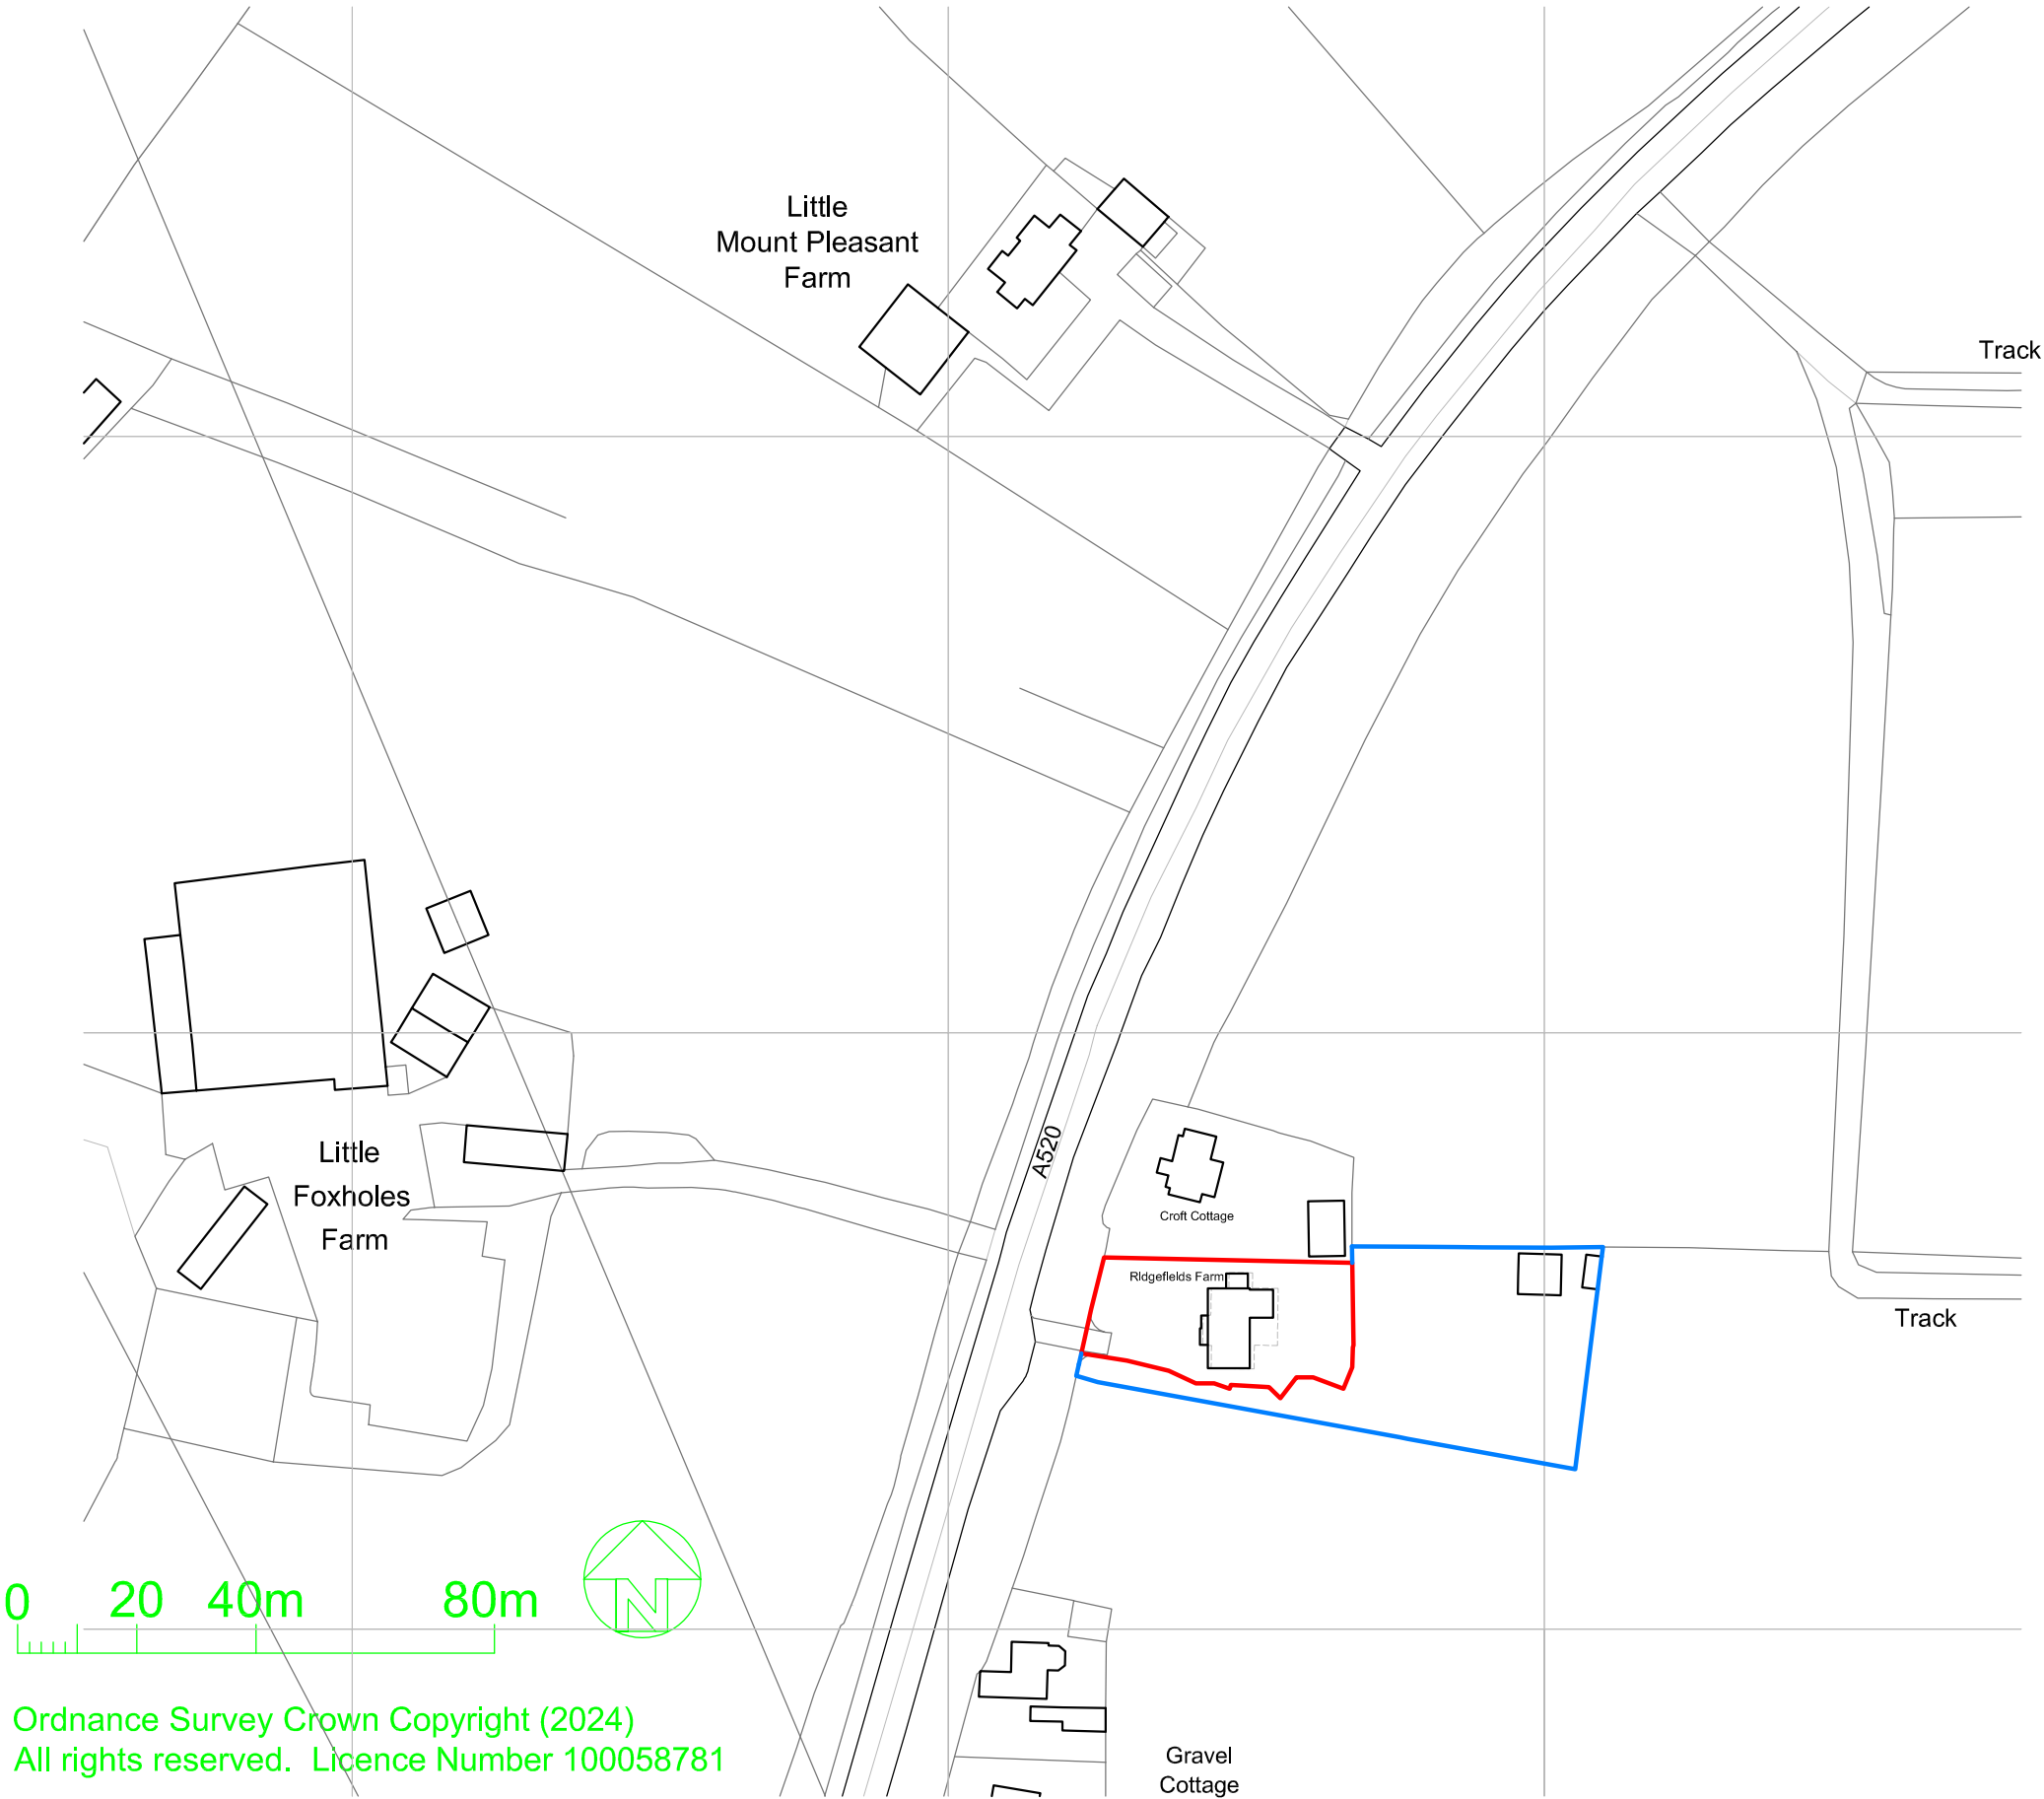

B 24-07-2024 - Blue line added - kk
A 15-07-2024 - Houseand red line corrected - kk
Revisions

Client Ridgefields Farm, Leek Road, Cellarhead, ST9 0DG			
Project			
Location Plan			
Scale (for Planning purposes only)	Drawn	Checked	Date
1:1250 @ A3	kk		June 2024
The copyright of this drawing remains the property of Norwegian Log Buildings Ltd and must not be transferred to a third party without the written permission of the copyright holders. © Copyright.			
Drg. No.	224072-03		Rev. B

Ordnance Survey Crown Copyright (2024)
All rights reserved. Licence Number 100058781
Scale only for Planning Purposes