


HALLWATER FARM GAS PIPELINE AND BOILER INSTALLATION PROPOSAL

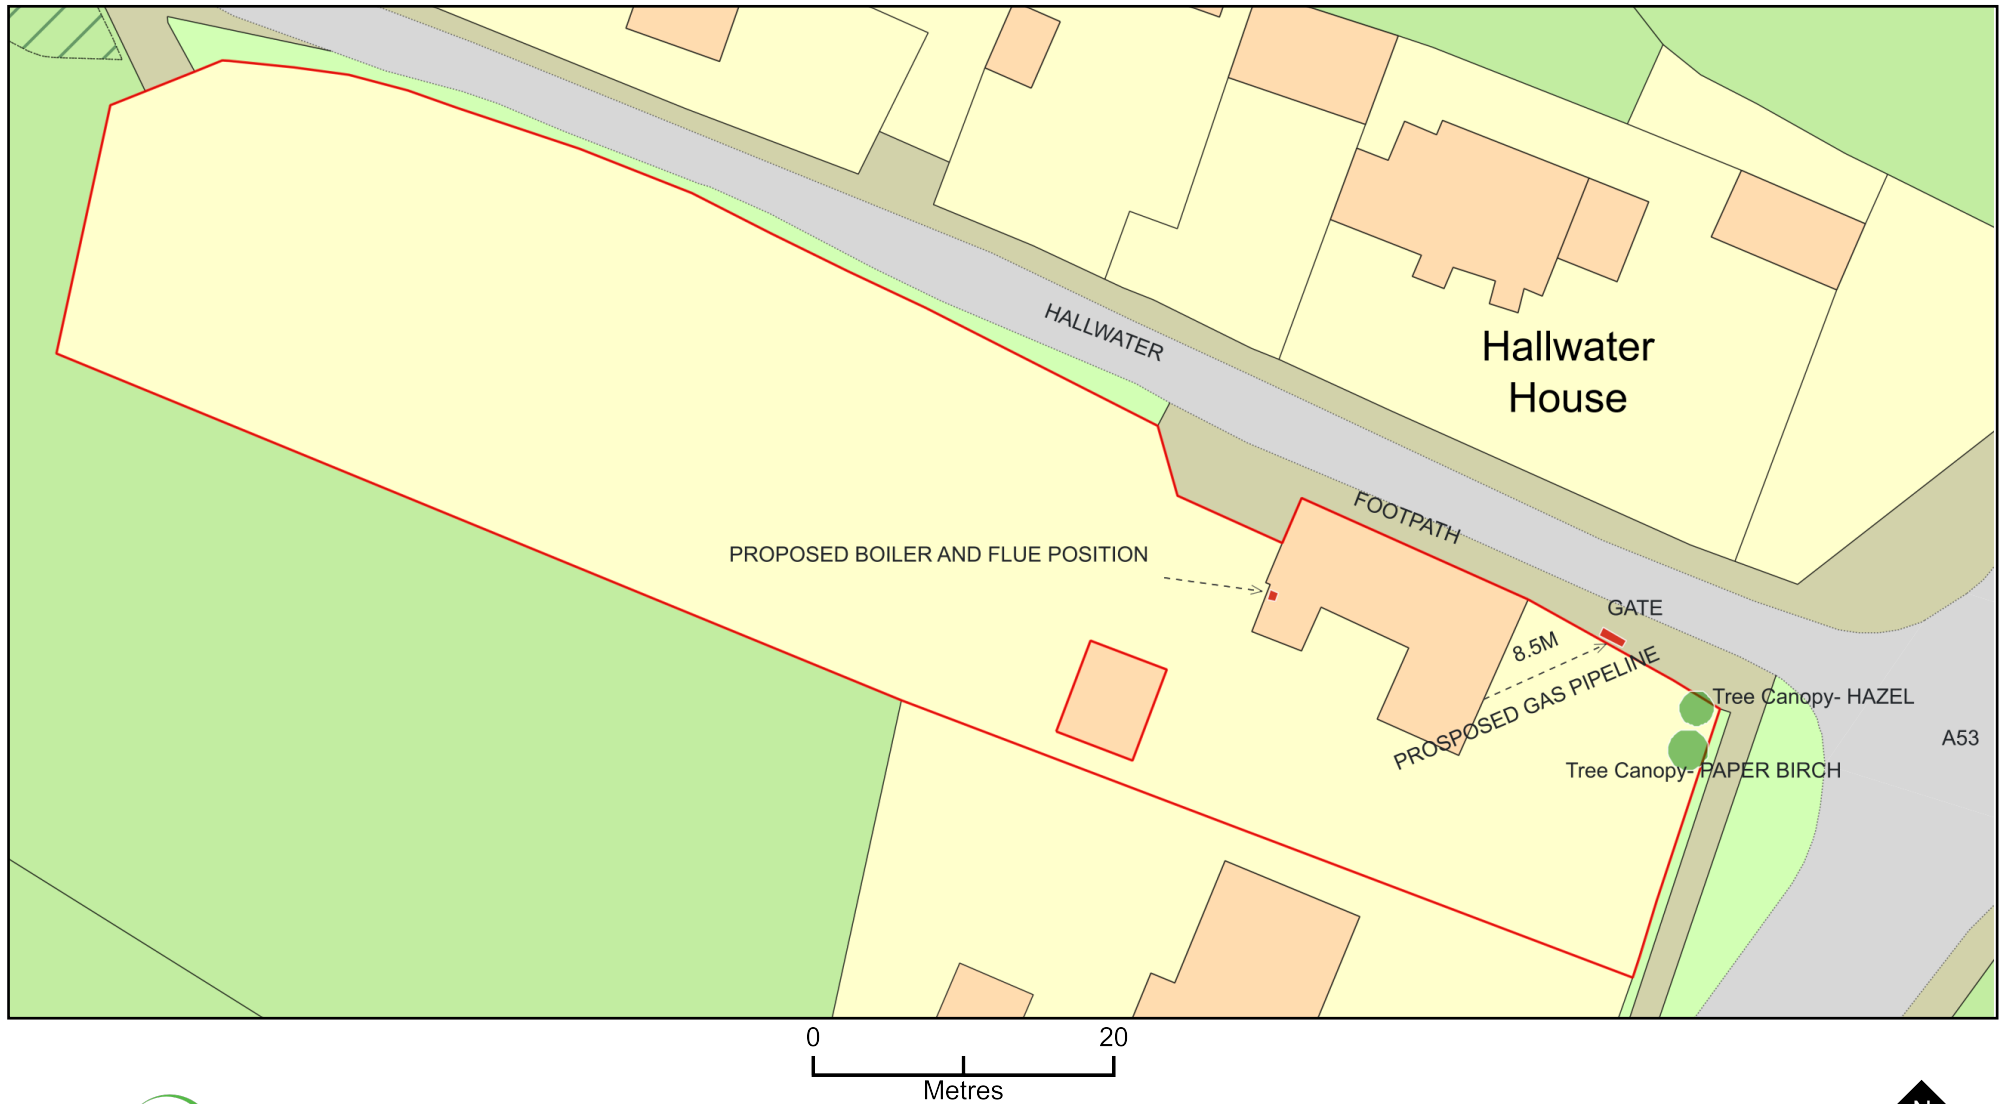

Plan Produced for: SUDIPTA ROY

Date Produced: 13 Jul 2024

Plan Reference Number: TQRQM24195152251144

Scale: 1:500 @ A4

© Crown copyright and database rights 2023 OS 100042766