



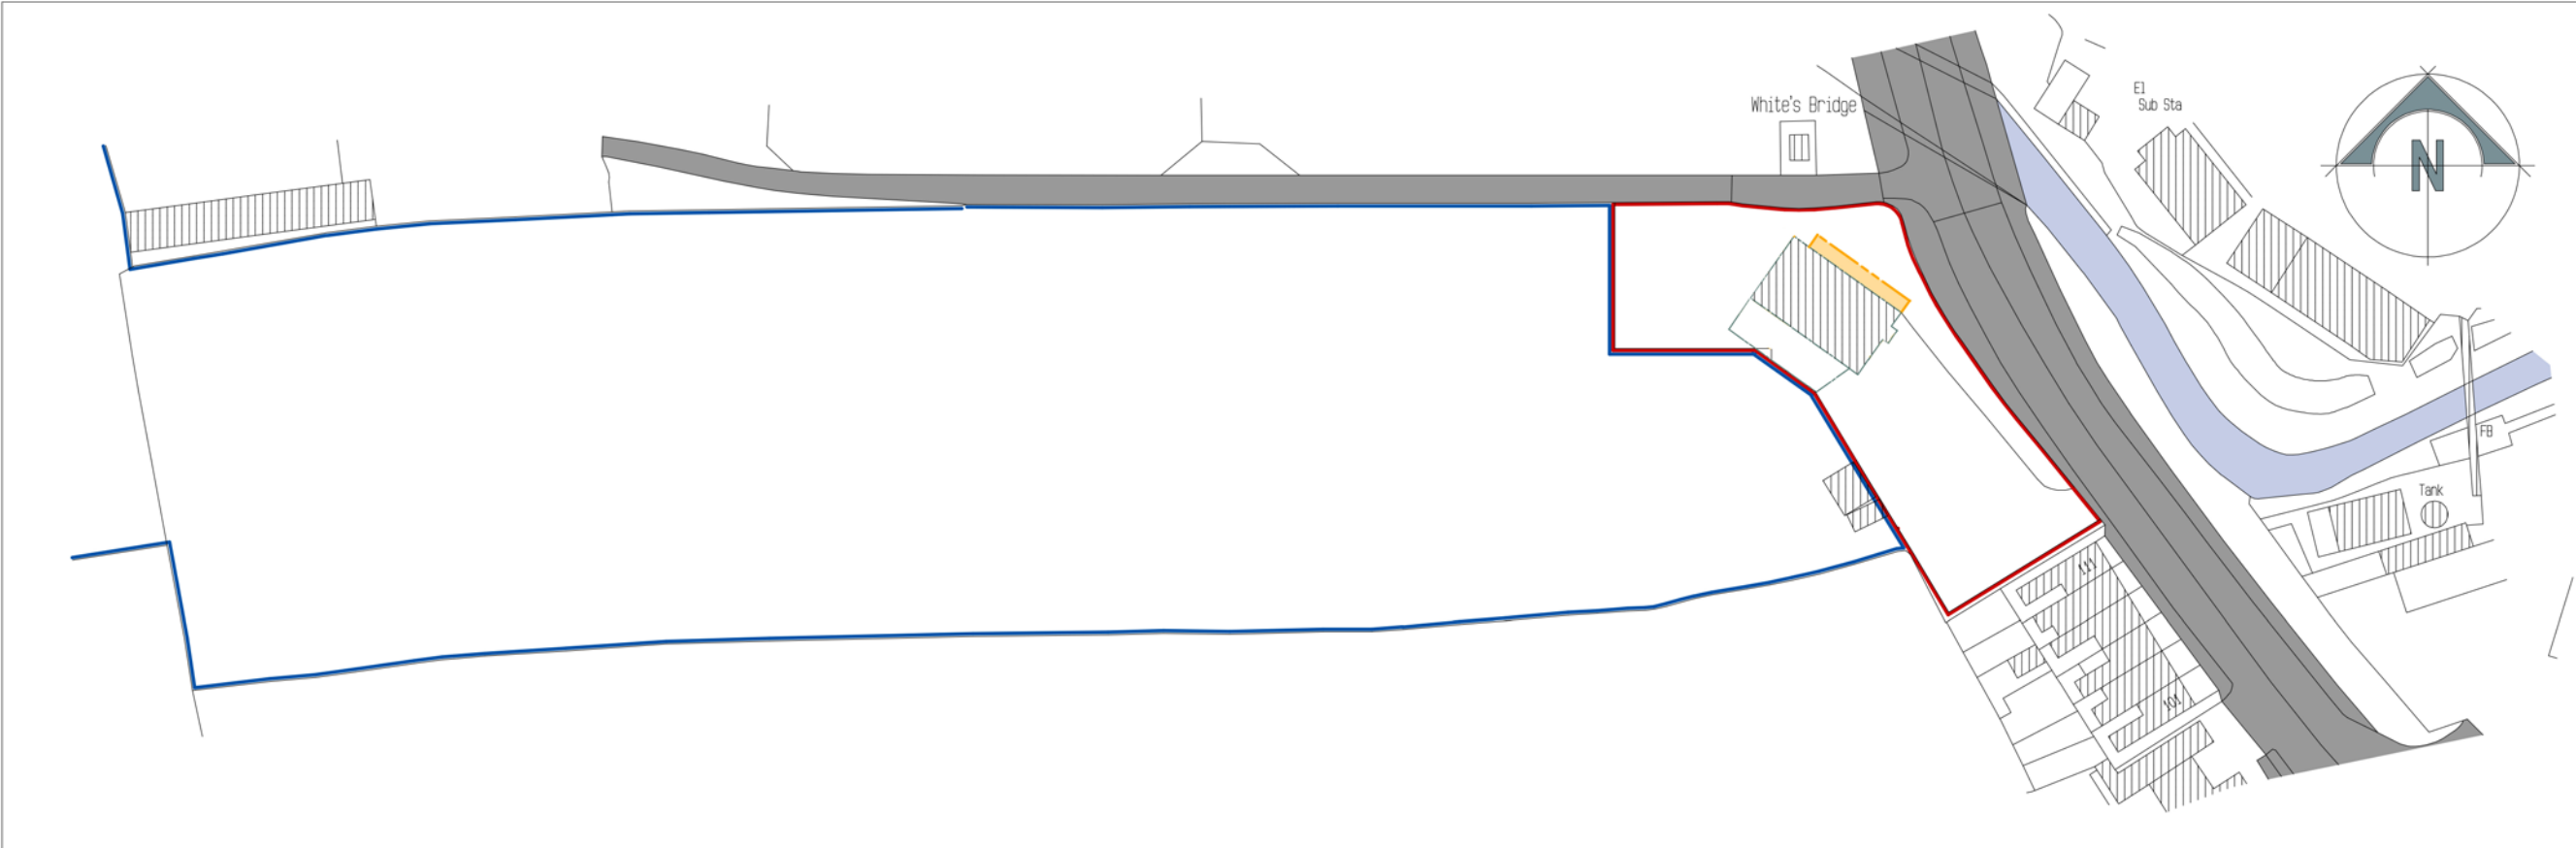

Ordnance Survey, (c) Crown Copyright 2020. All rights reserved. Licence number 100022432

site block plan
scale 1:500

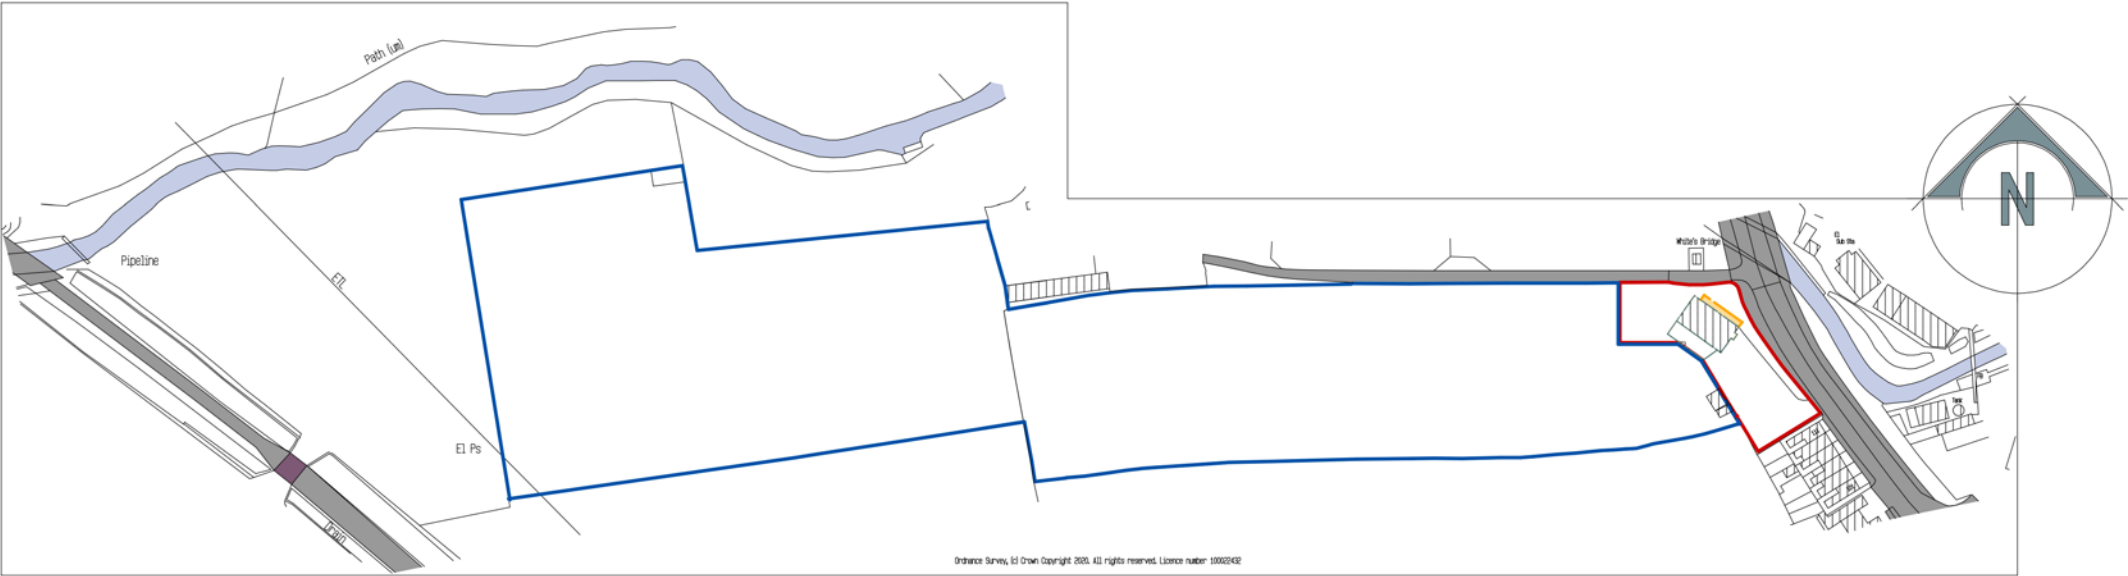

site location plan
scale 1:1250

Client	
Leek Hockey Club	
Contract	
Proposed alterations & Extensions to the club house at Leek Hockey Club, Macclesfield Rd, Leek ST13 8LD	
Drawing Title	
Sketch Scheme Site location plans	
Date	May 2024
Scale	1:500 1:1250
Dwg. No.	5586 - 0046
Status	Preliminary
Contract Number	5588
Revision Suffix	
Revisions	