


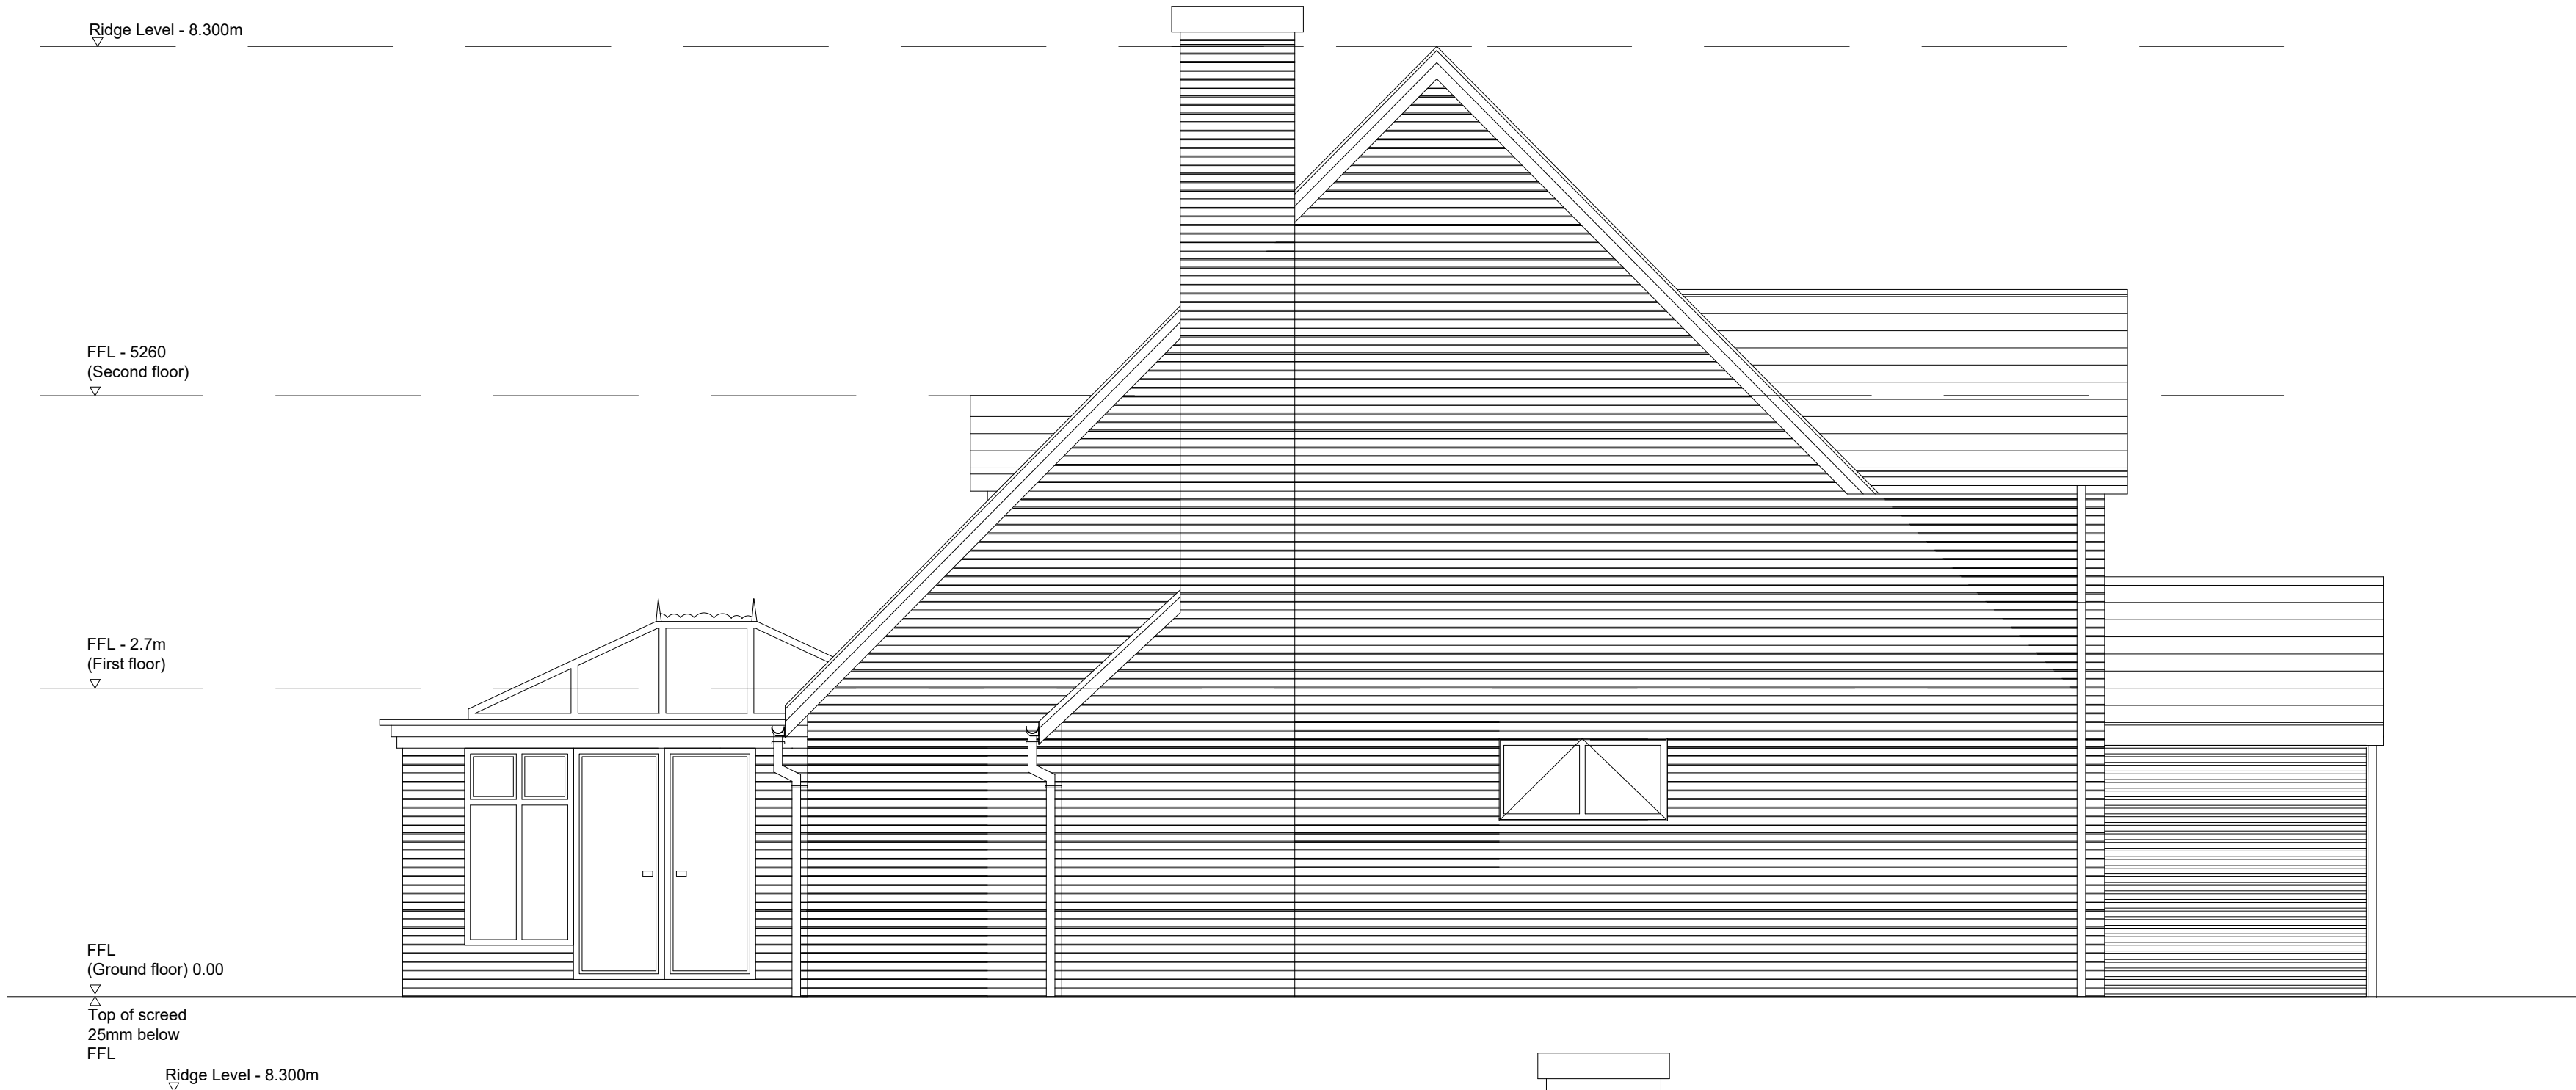


Proposed South East Facing Elevation
1 : 50 @ A2

Obscure glazing detailed
in 'Supplementary Addendum' document.
Non-opening.



Proposed North -West Facing Elevation
1 : 50 @ A2

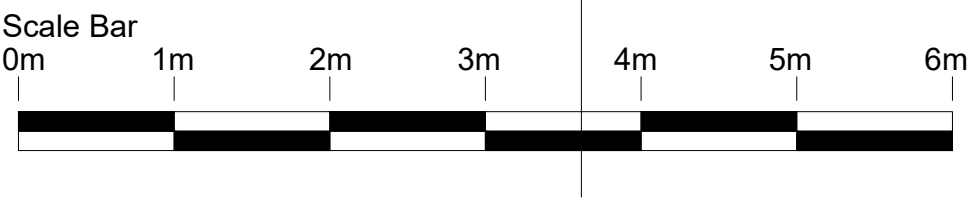

Rev.	Drawn	Comments	Date
B	GO	Front balcony changed to juliet balcony. Front extension lean-to converted to pitched roof. Note re glazing amended (obscure glazed, non-opening).	25/07/24

Client
G & C Powell

Project
Proposed Loft Conversion of 62
Rakeway Road, Cheadle,
Stoke-on-Trent, ST10 1QH

Title
Proposed Elevations

Status
PLANNING

Date
25.07.2024

Scale
@A2 1: 50

Project No
X1173

Drawing No.

AL(0)11

Drawn
GO

Checked

Rev
B