




Rev	Down	Comments	Date
-----	------	----------	------

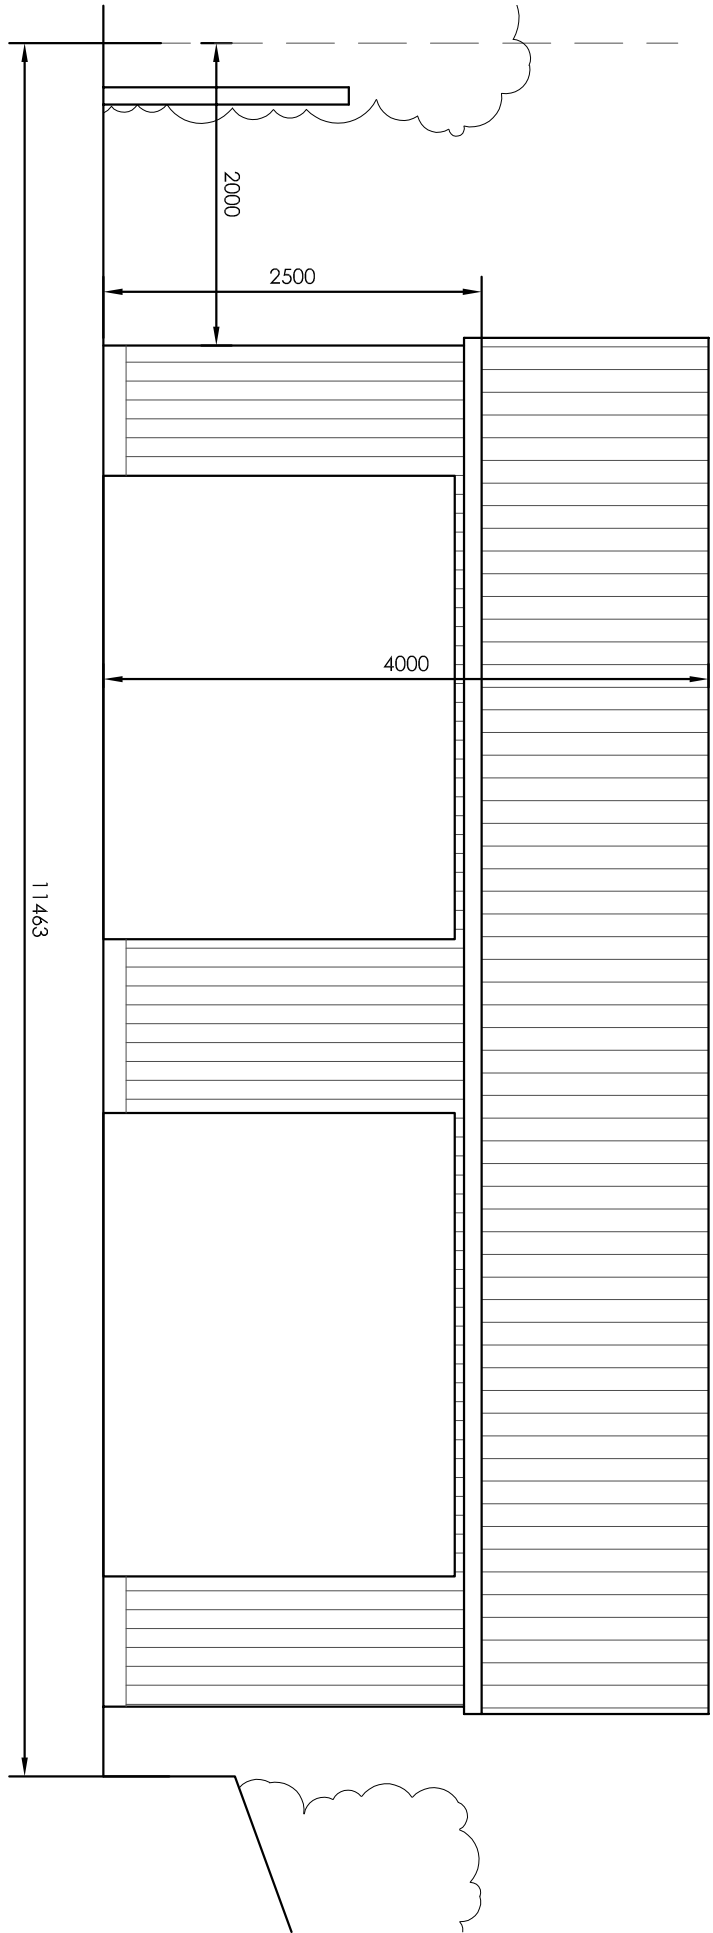


FRONT ELEVATION 1:50

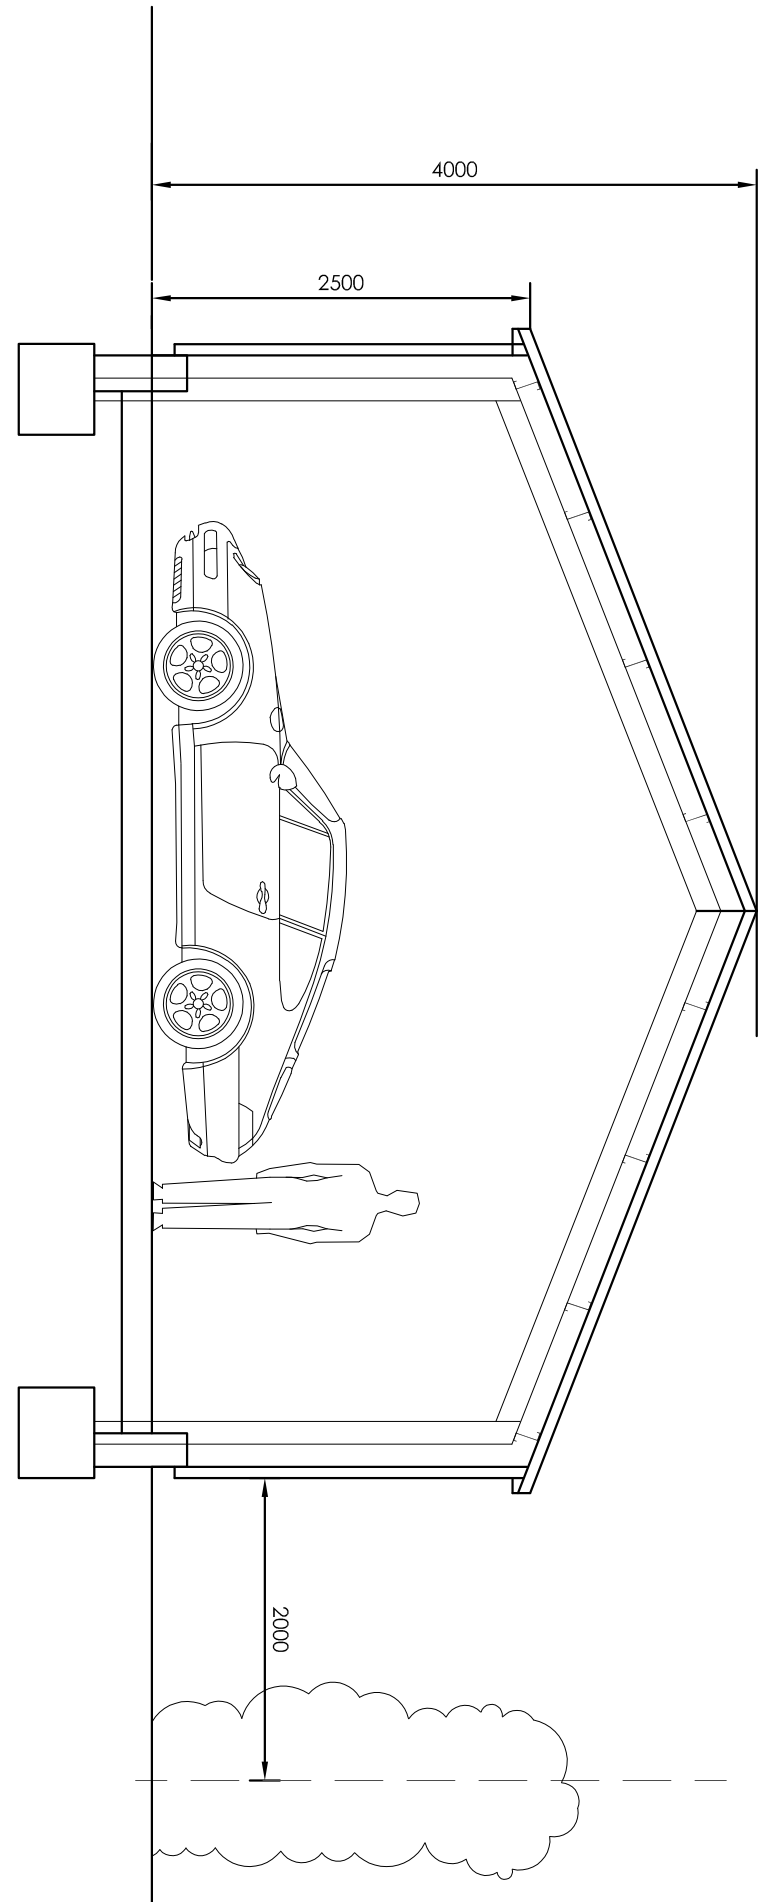


SECTION 1:50

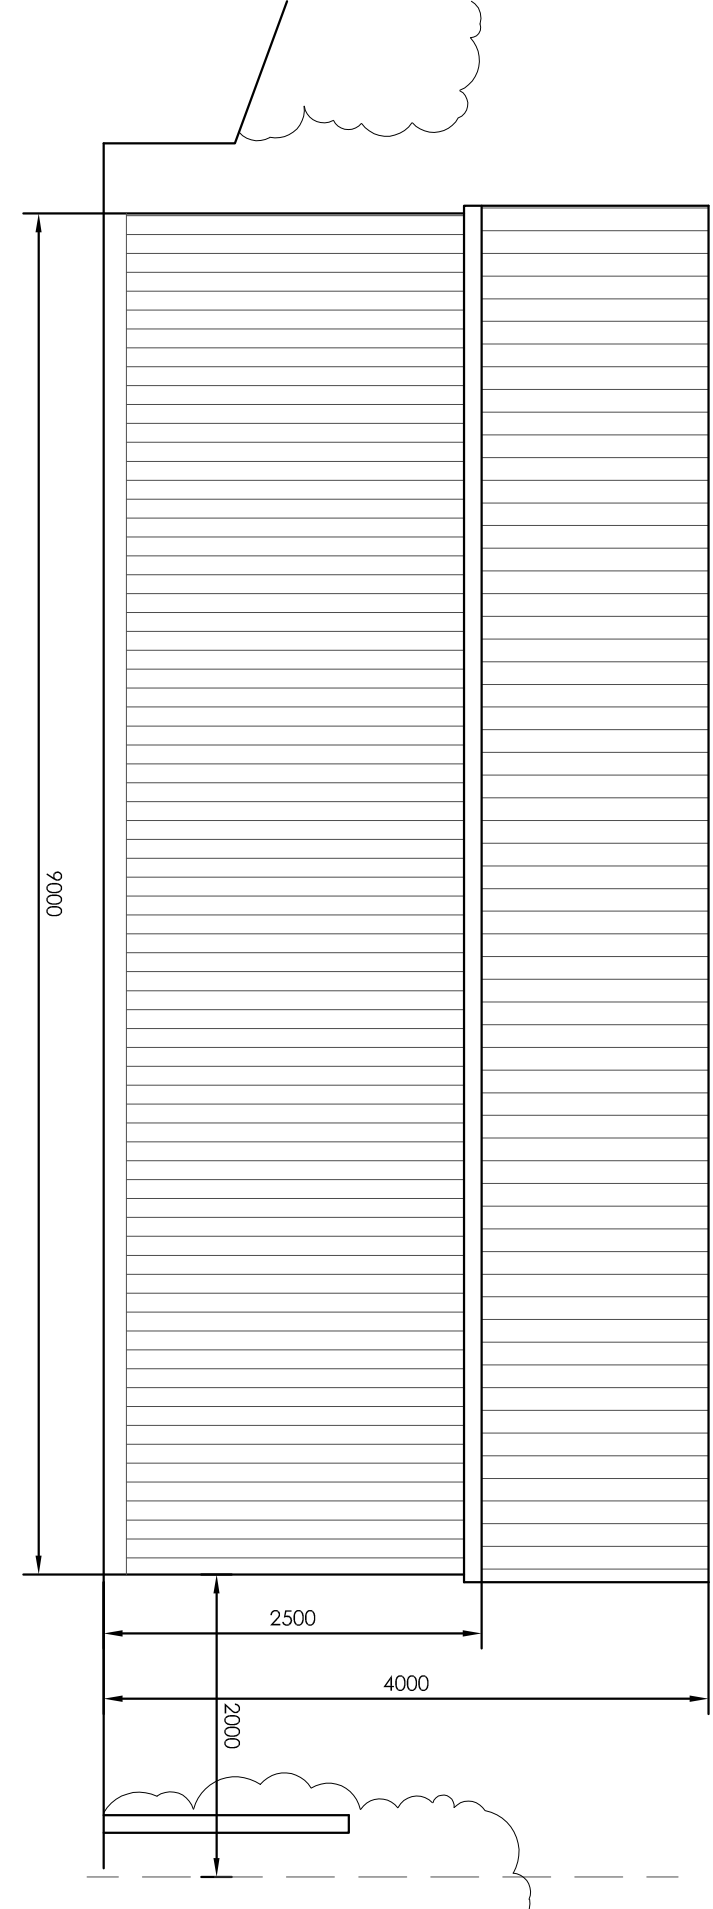

FRONT ELEVATION 1:50


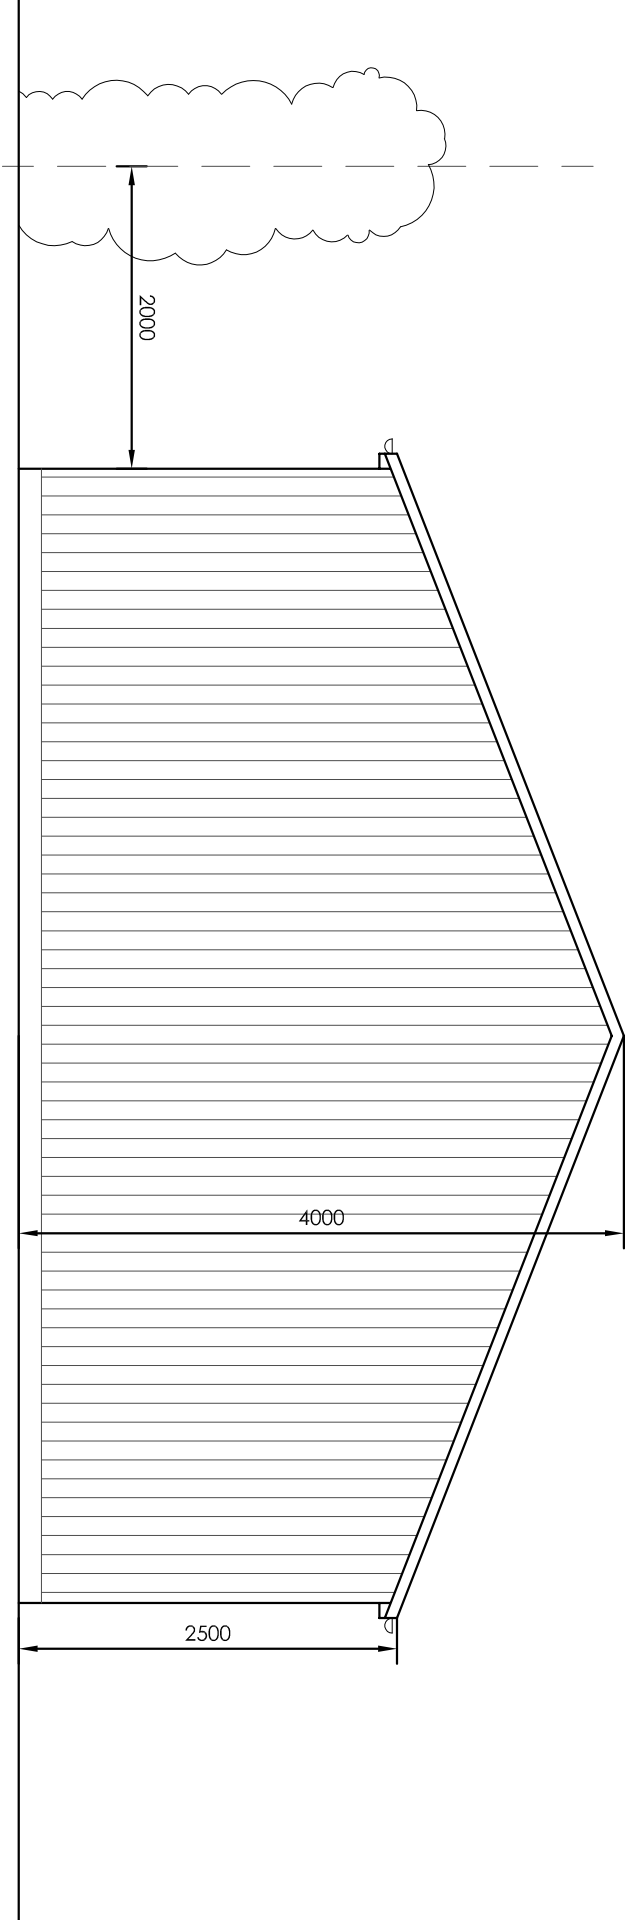


SIDE ELEVATION 1:50


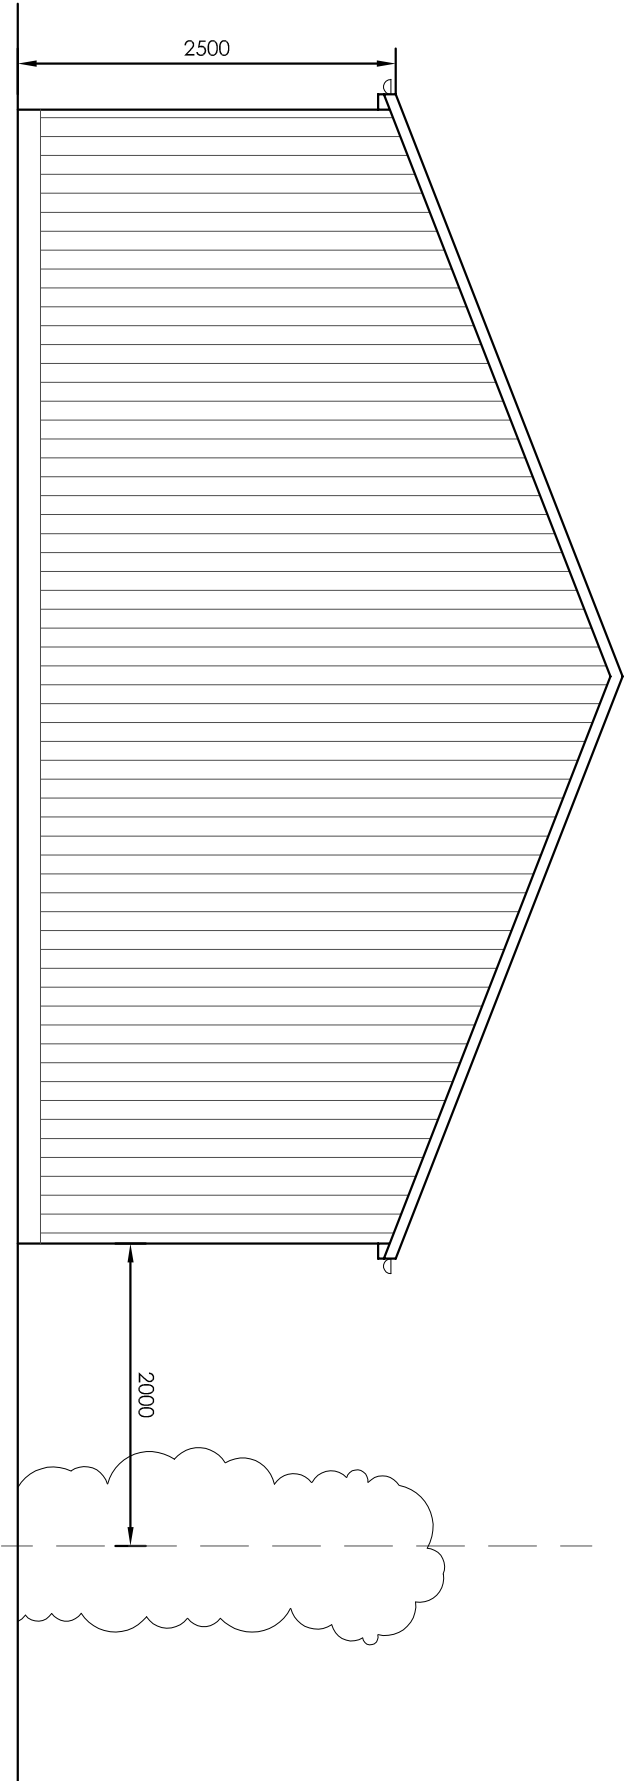


SIDE ELEVATION 1:50


Metal sheet cladding to proposed garage, colour to be agreed.

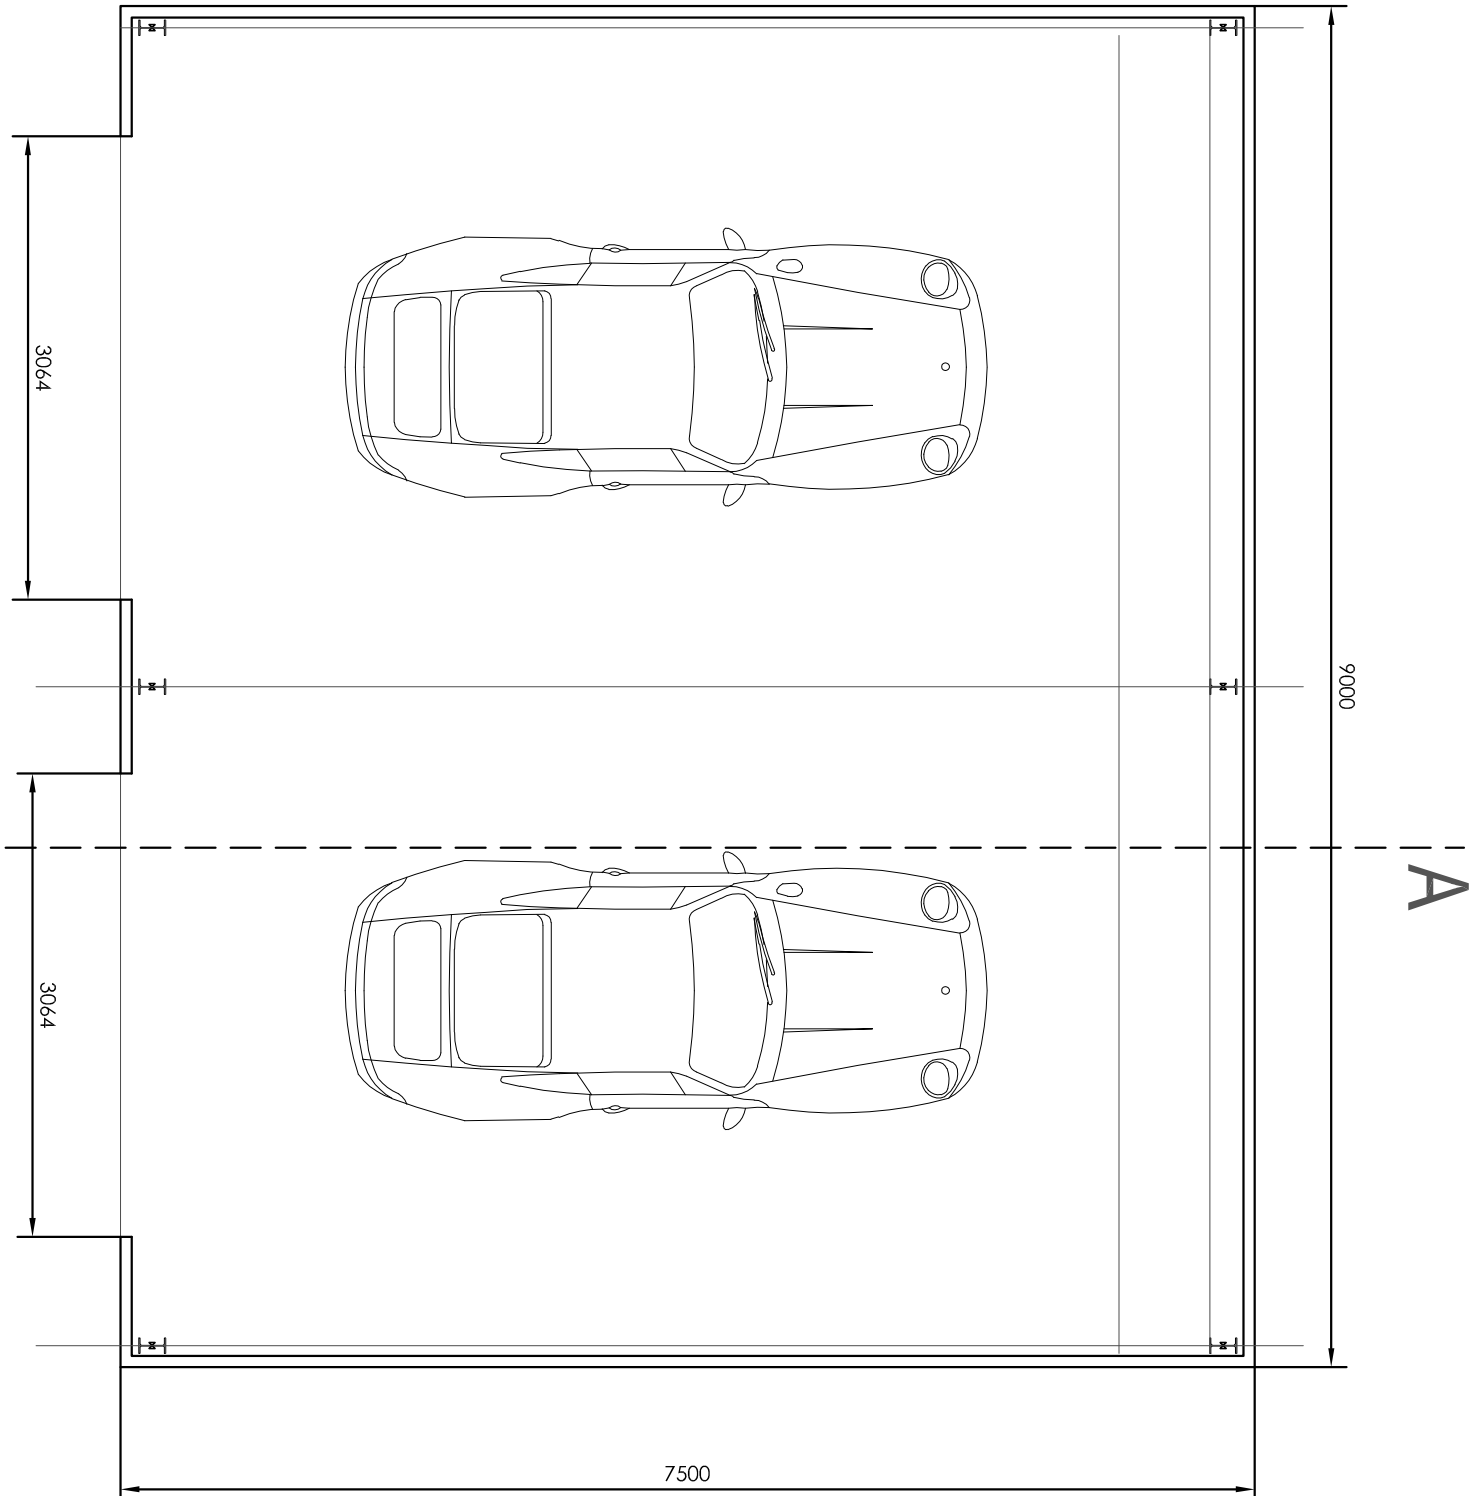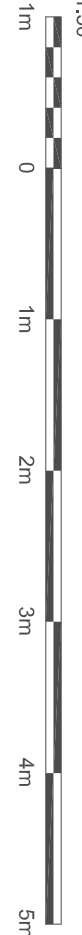


GROUND FLOOR PLAN 1:50

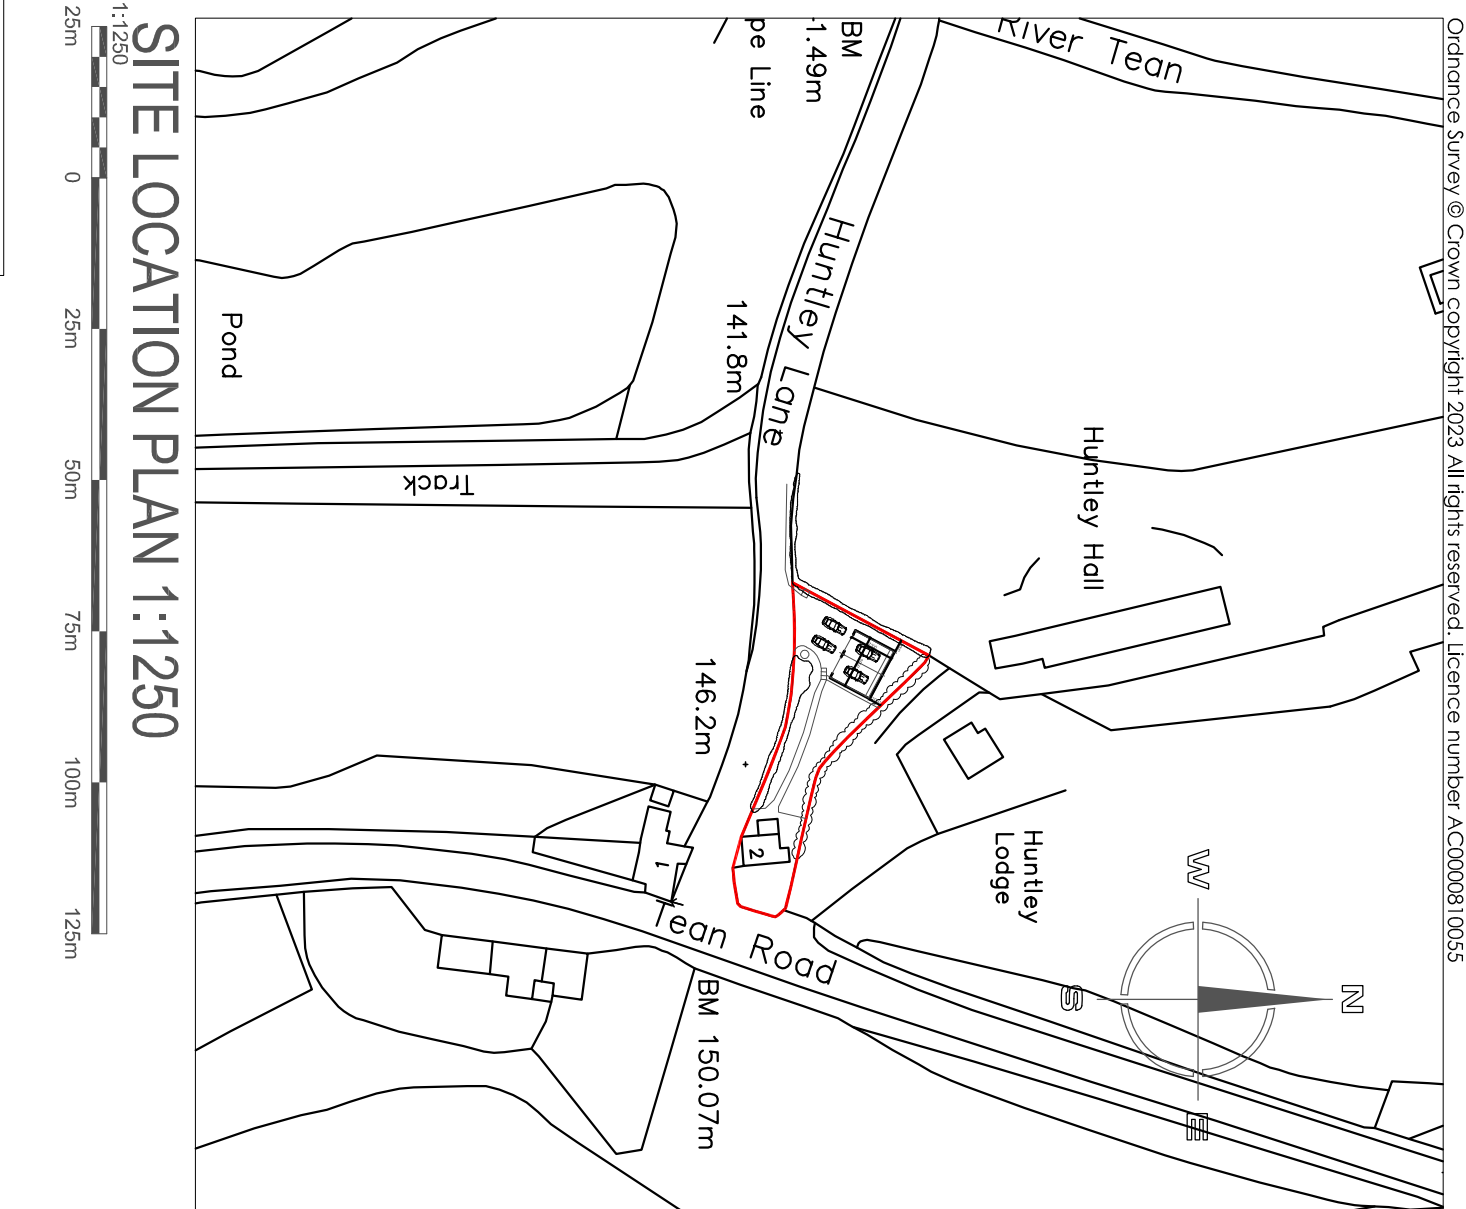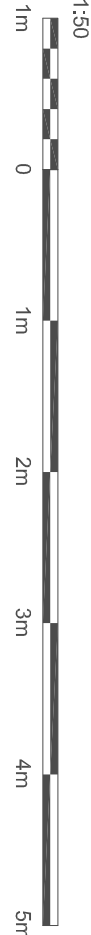

SITE LOCATION PLAN 1:1250

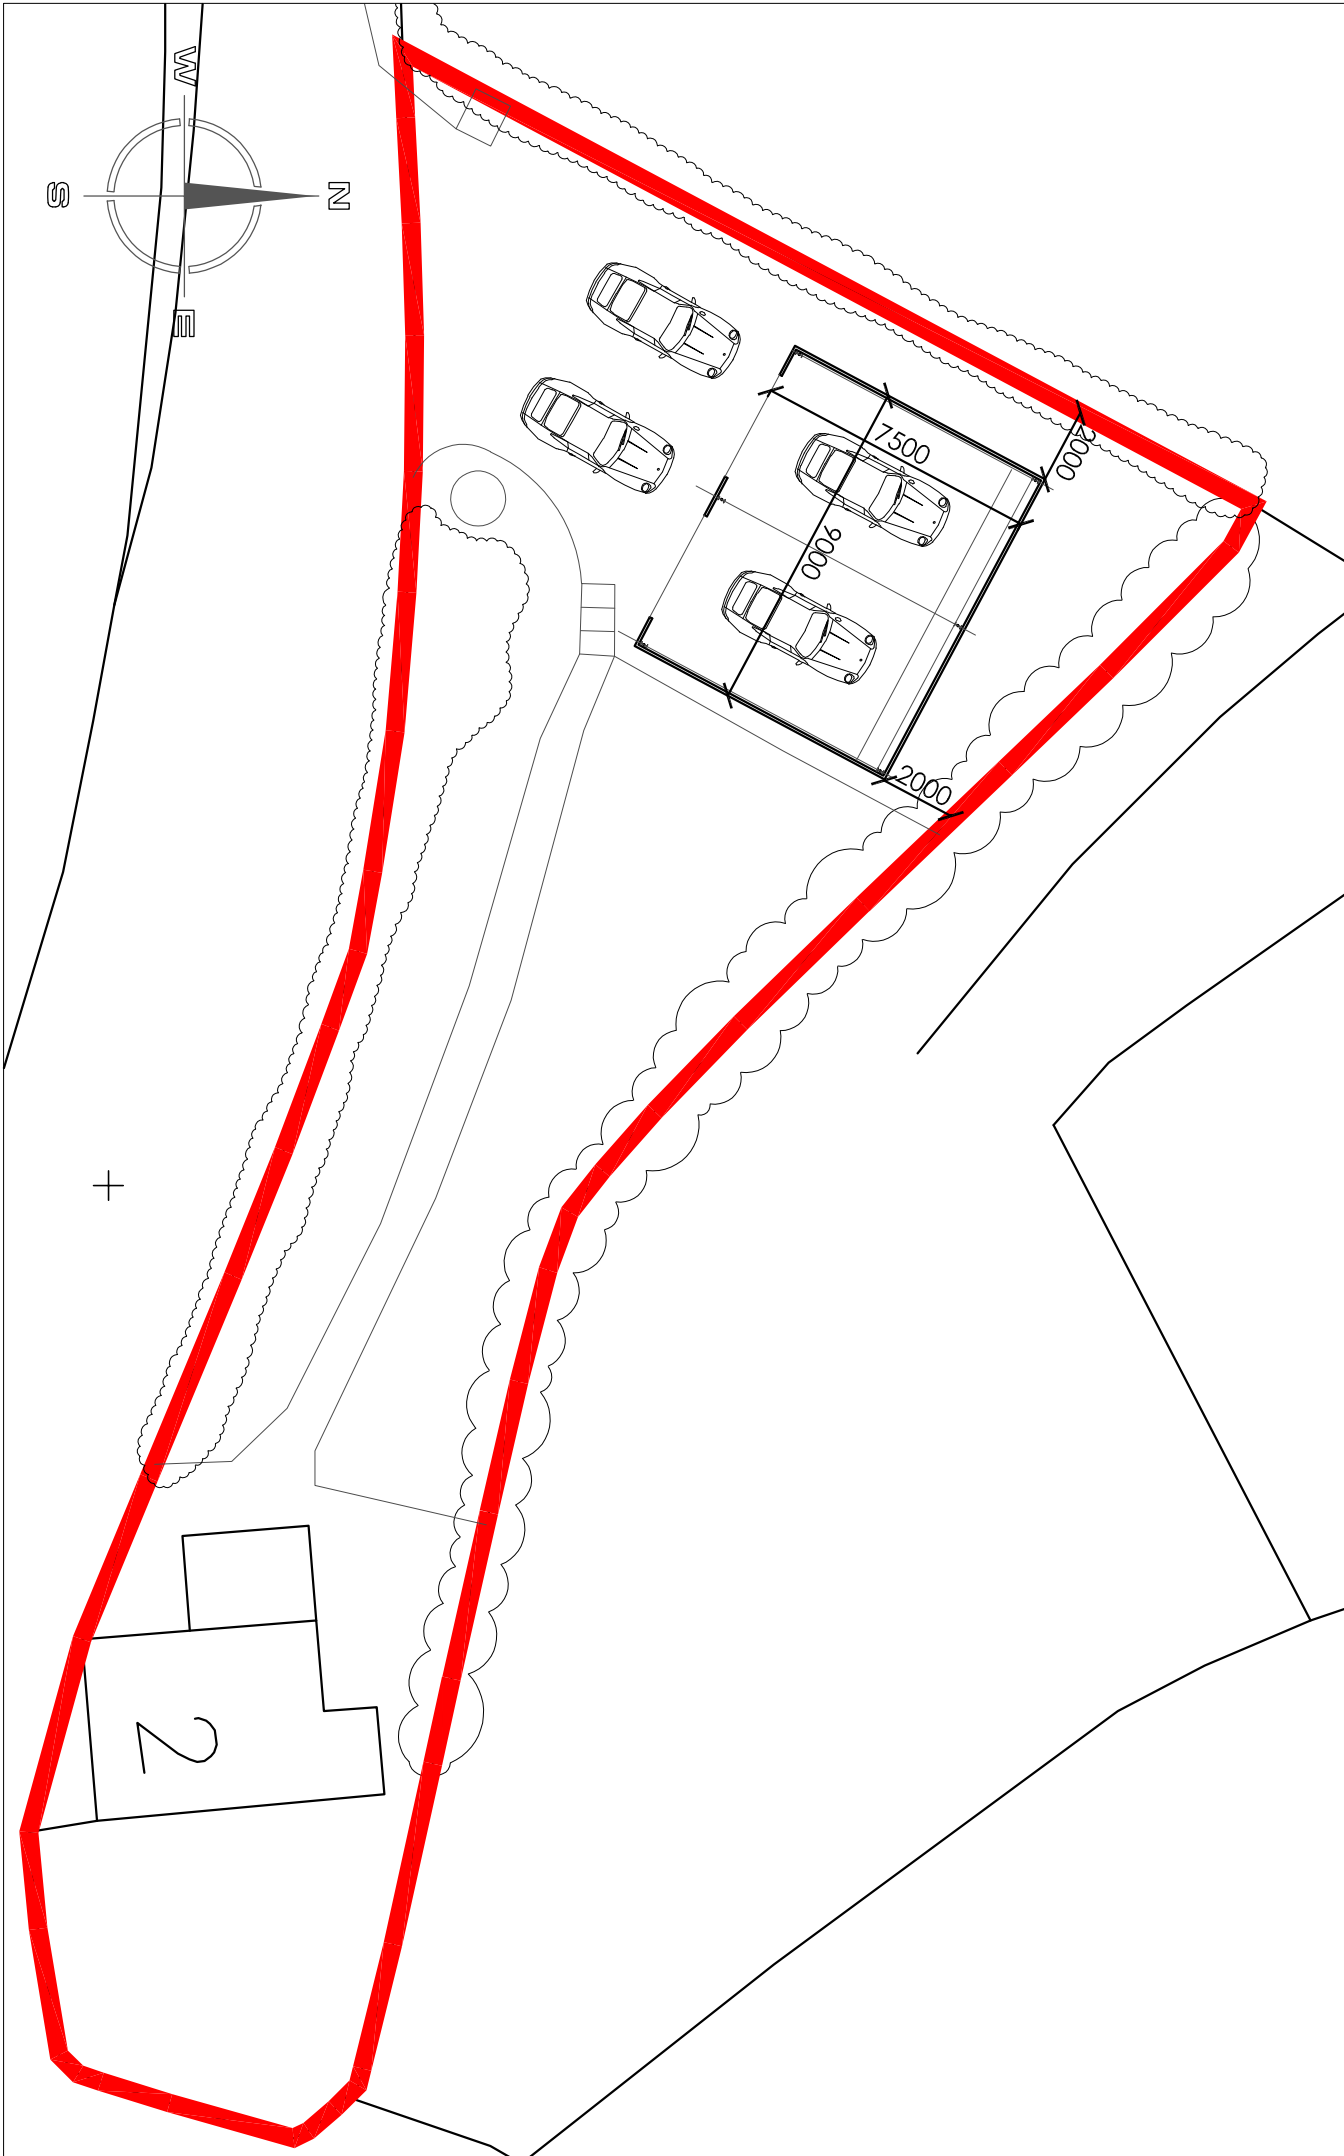

SITE LAYOUT PLAN 1:200

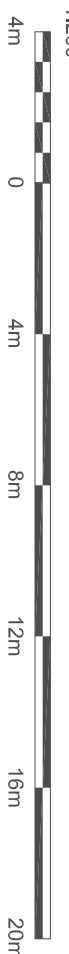

Hewitt&Carr Architects

A. Design House 117-19 Teak Road | Cheshire ST10 1JE
T. 01539 754889
E. enquiries@hccarchitects.co.uk
W. www.hccarchitects.co.uk

Client
Mr and Mrs M Rowlings

Project
Proposed Single Storey detached garage
at Toll Gate Cottage, Tean Rd, Cheshire.

Title
Plans and Elevations As Proposed

Drawn
SCHEME

Date
June 2009

Scale
S/A AS NOTED

Project No.
01396 AL(0)01

Rev
B