


Ref : WMA/2024/0019

DRGN° MB 24/1

PAPER 'A' 4


4

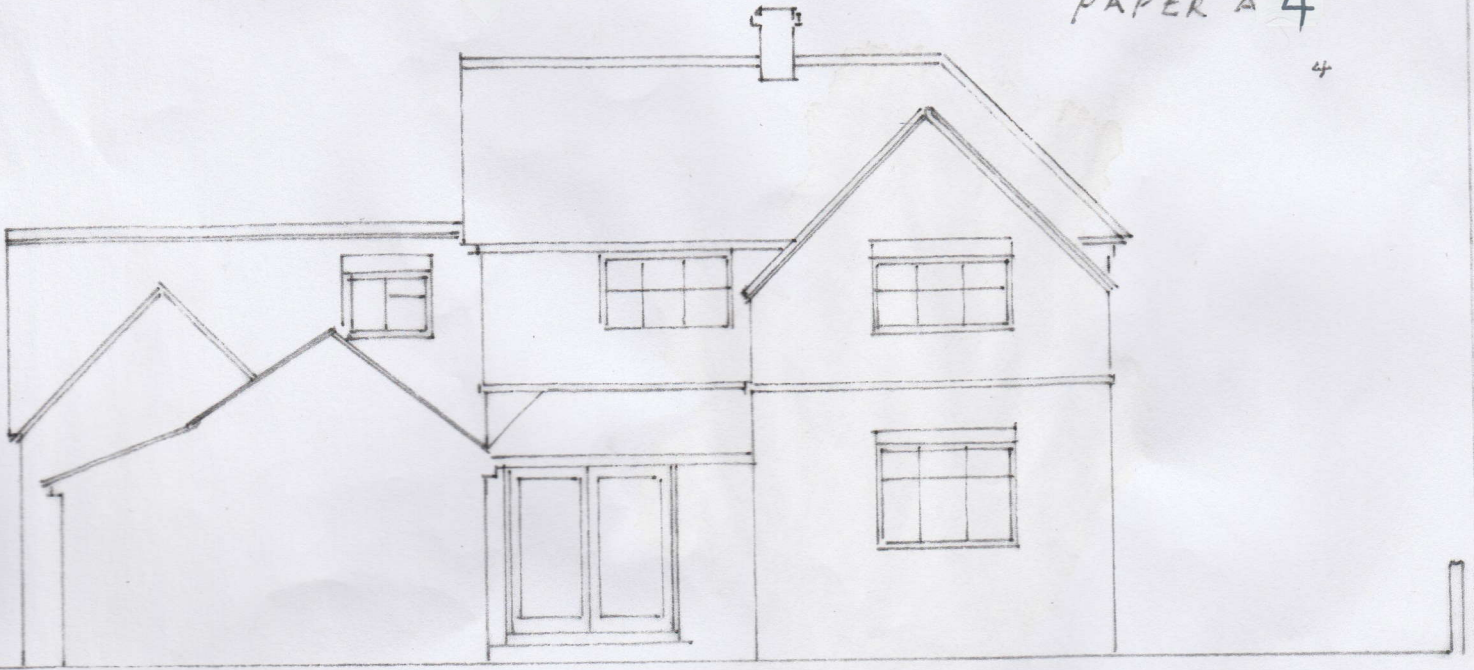

EXISTING SOUTHEAST ELEV°.

SCALE 1:100

on sided)
and
main building.

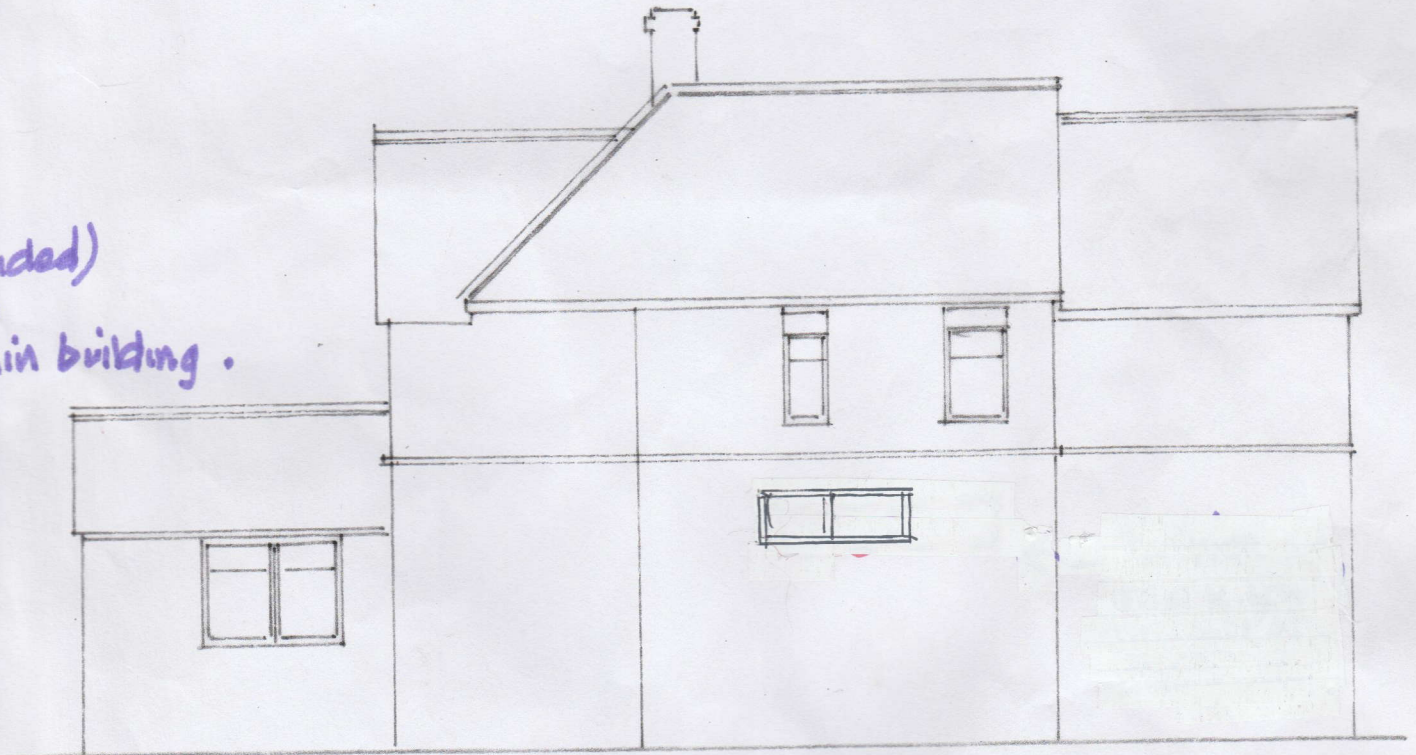

EXISTING NORTH EAST ELEV°.

SCALE 1:100

AS EXISTING ELEVATIONS
20, HILLCREST AVENUE
KINGSLEY HOLT, STAFFS
Client : MR. M. BEECH

15/5/24

