


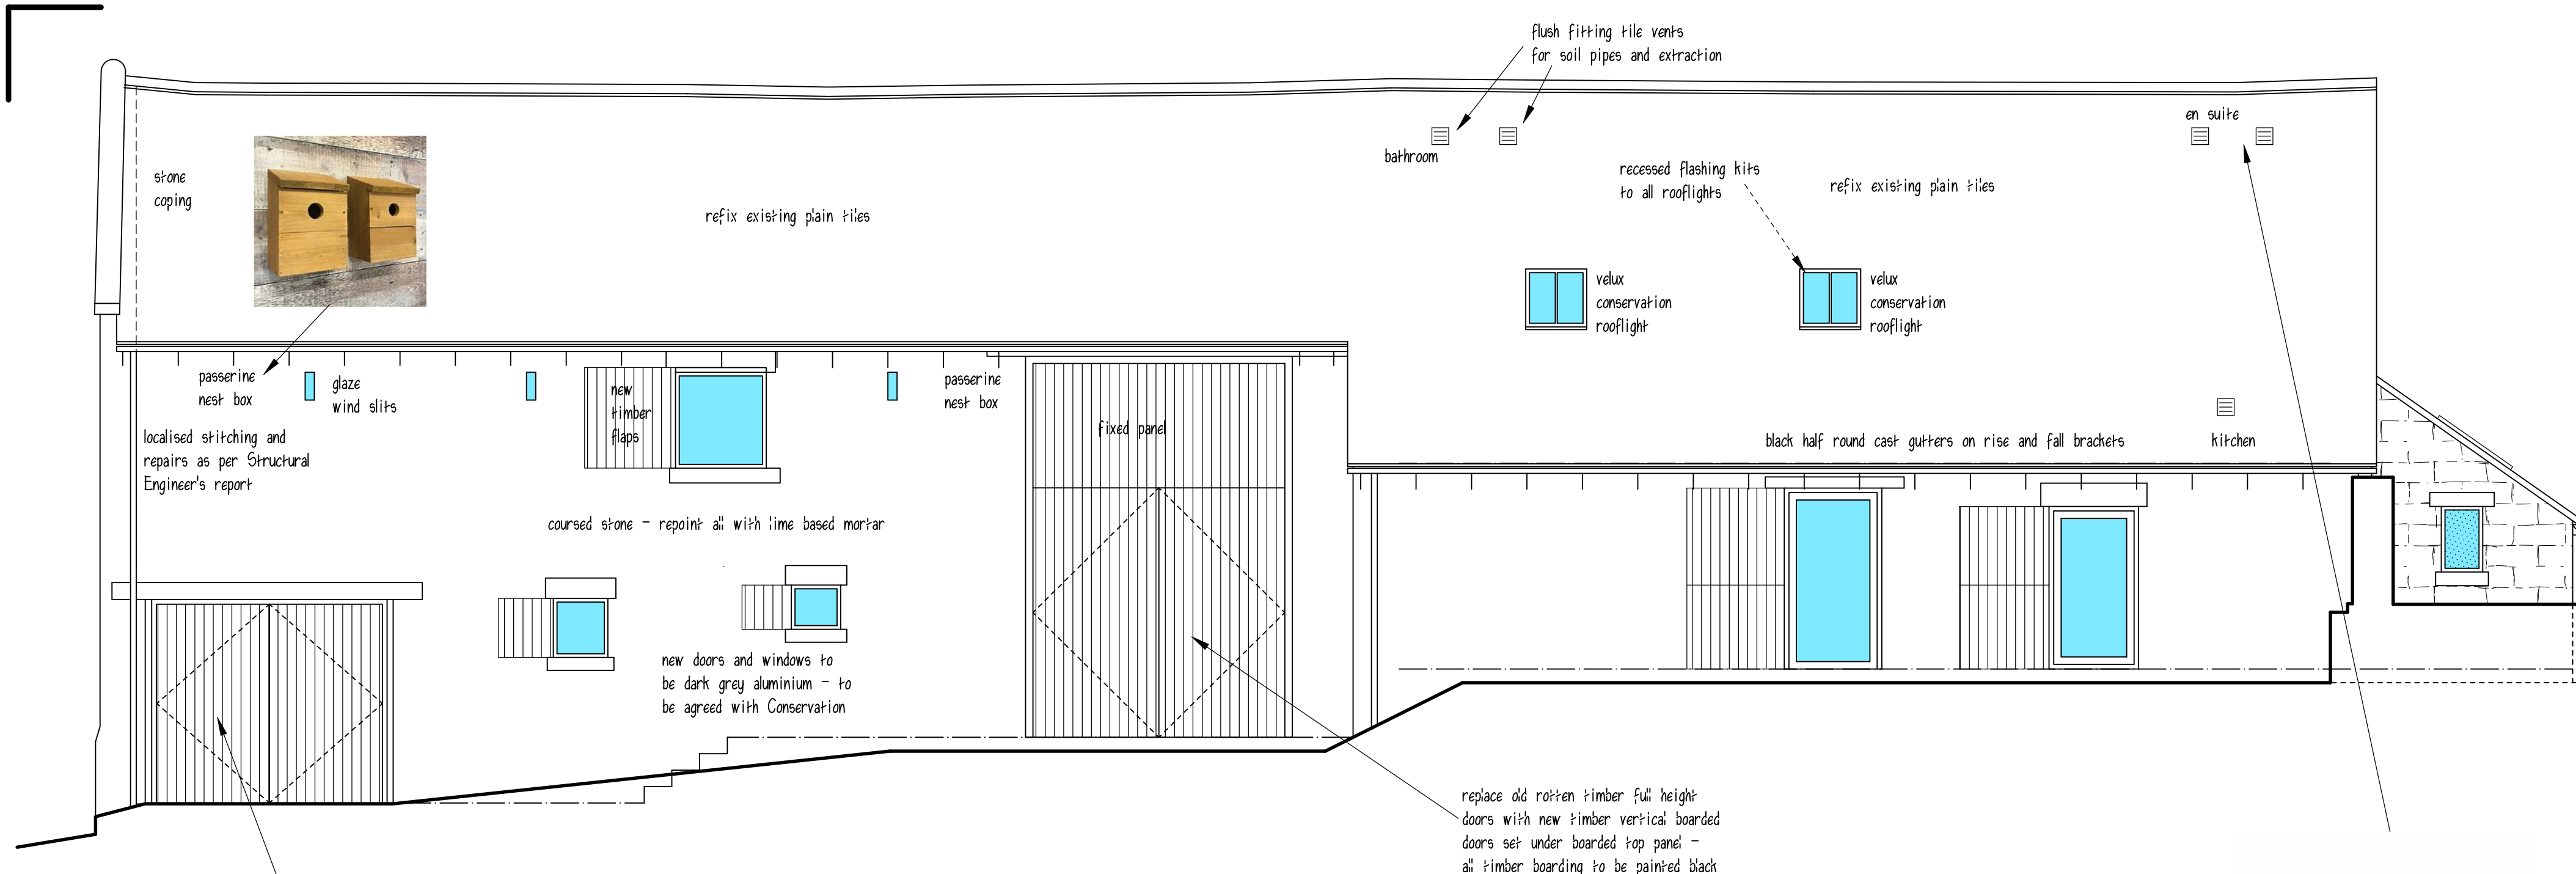


Elevation 1

Datum 255.00m




'BUILDING 1'

ALL SOIL AND VENTS PIPES TO BE INTERNAL

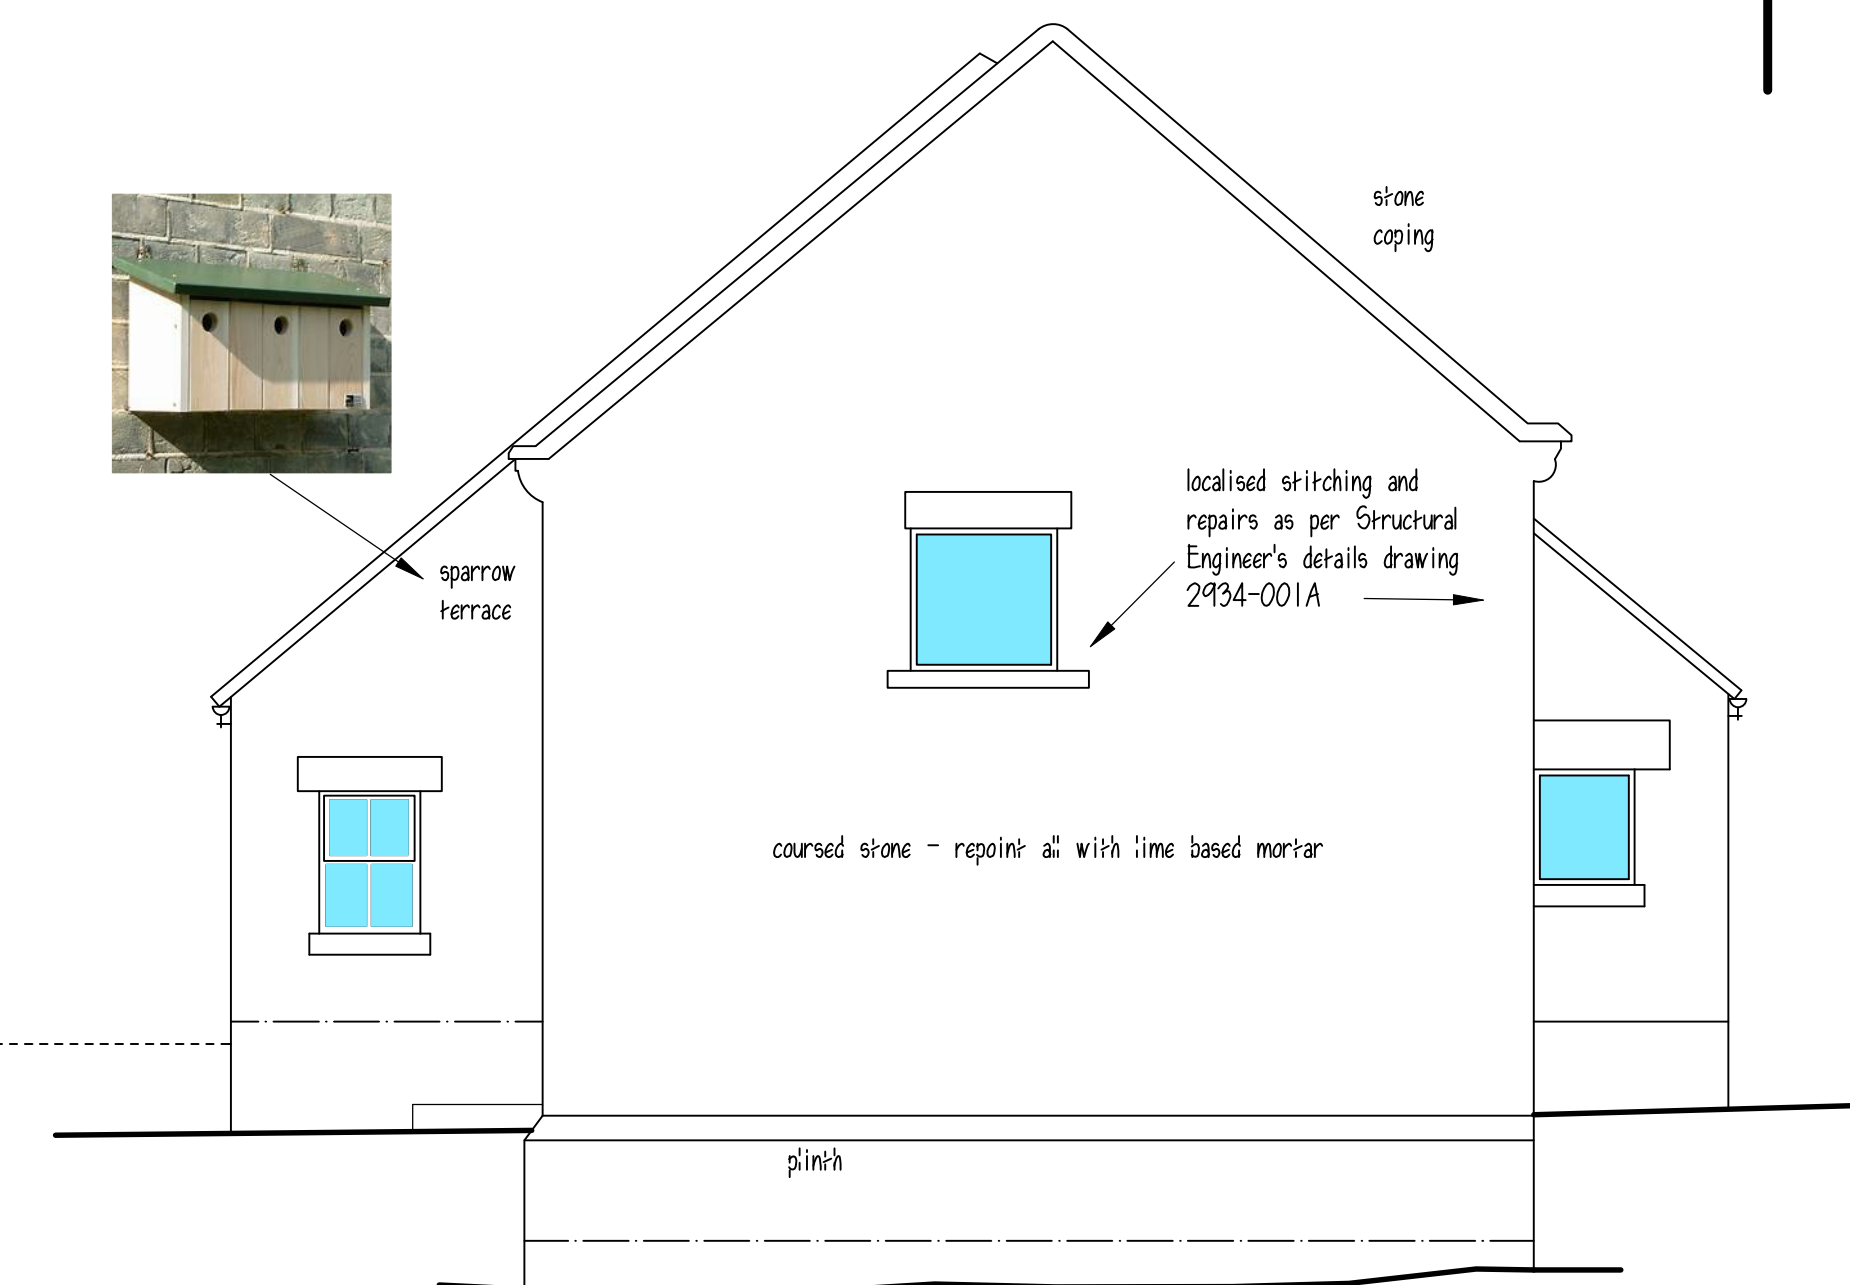

Elevation 2

Datum 255.00m

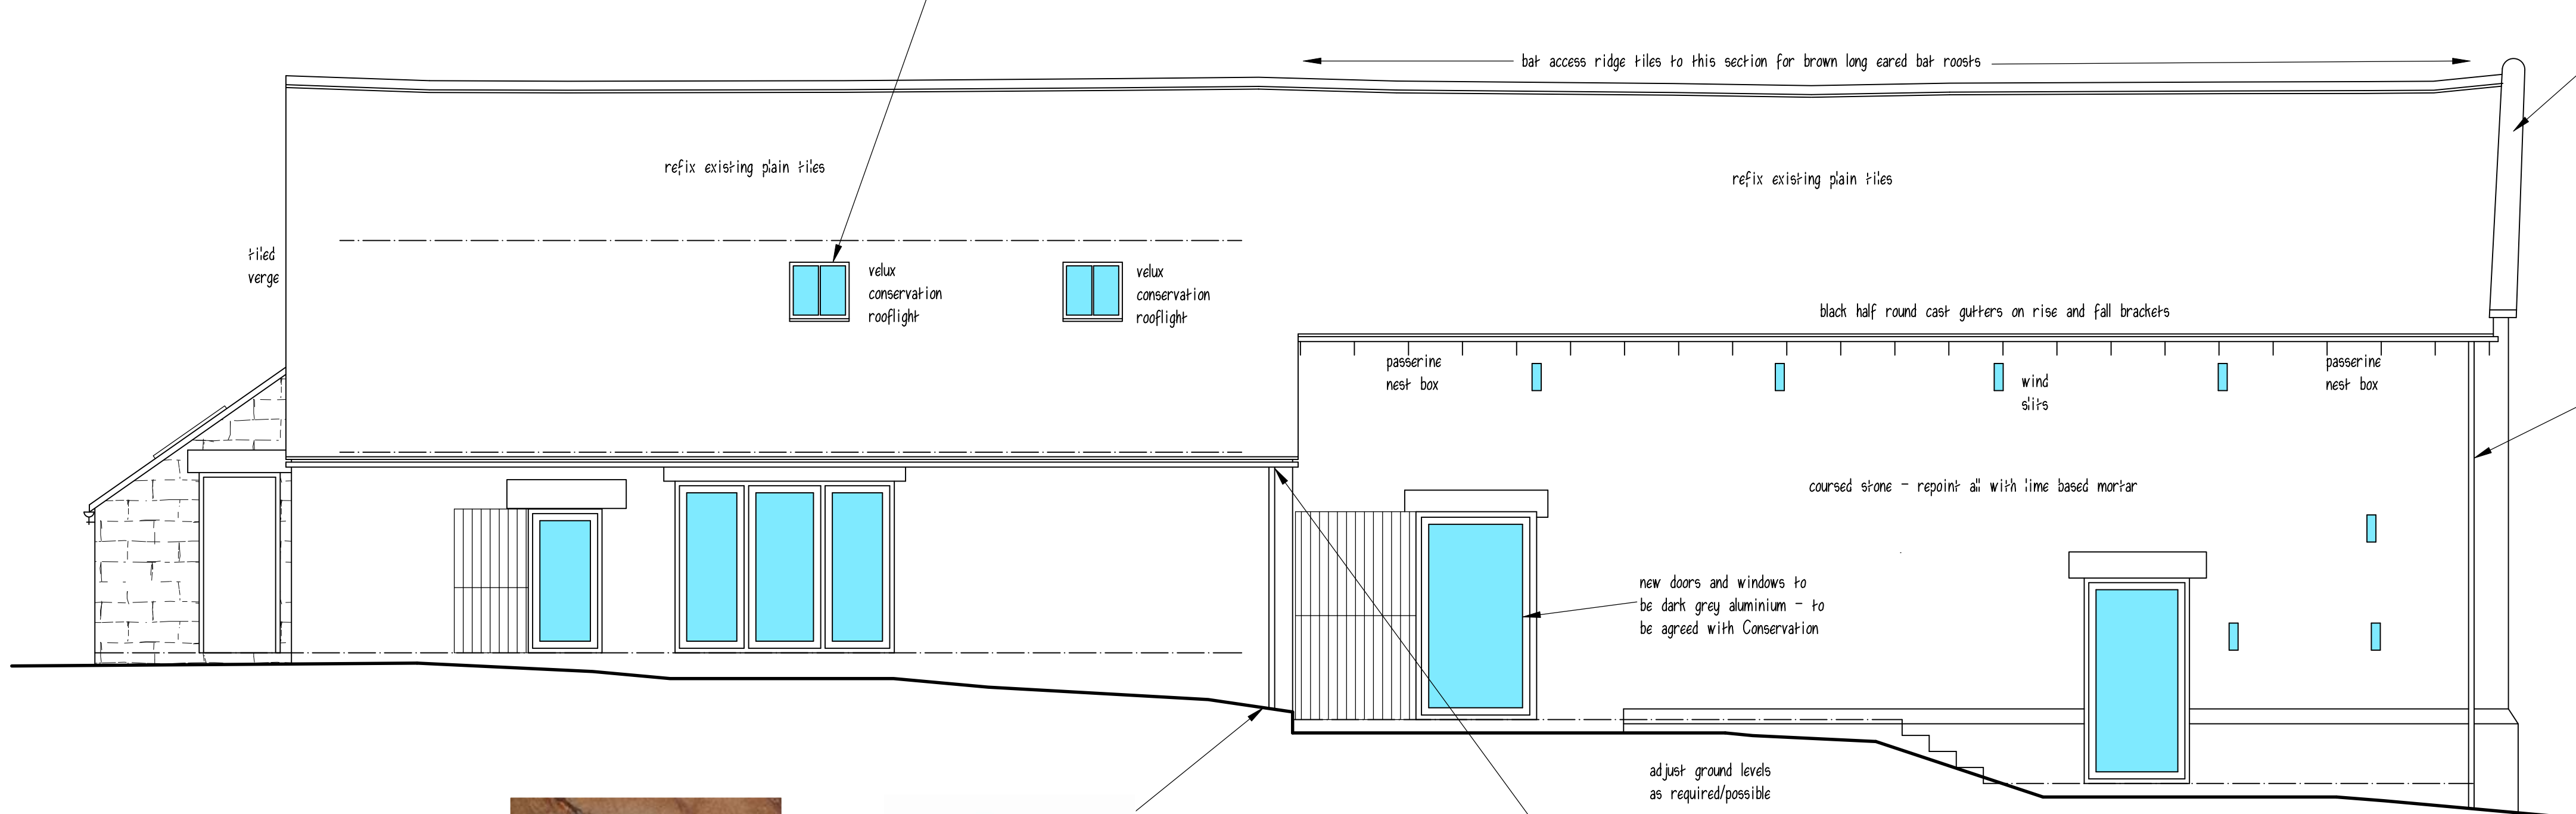

Elevation 3


Datum 255.00m



Swallow Cups



all rainwater goods to be metal and be painted black

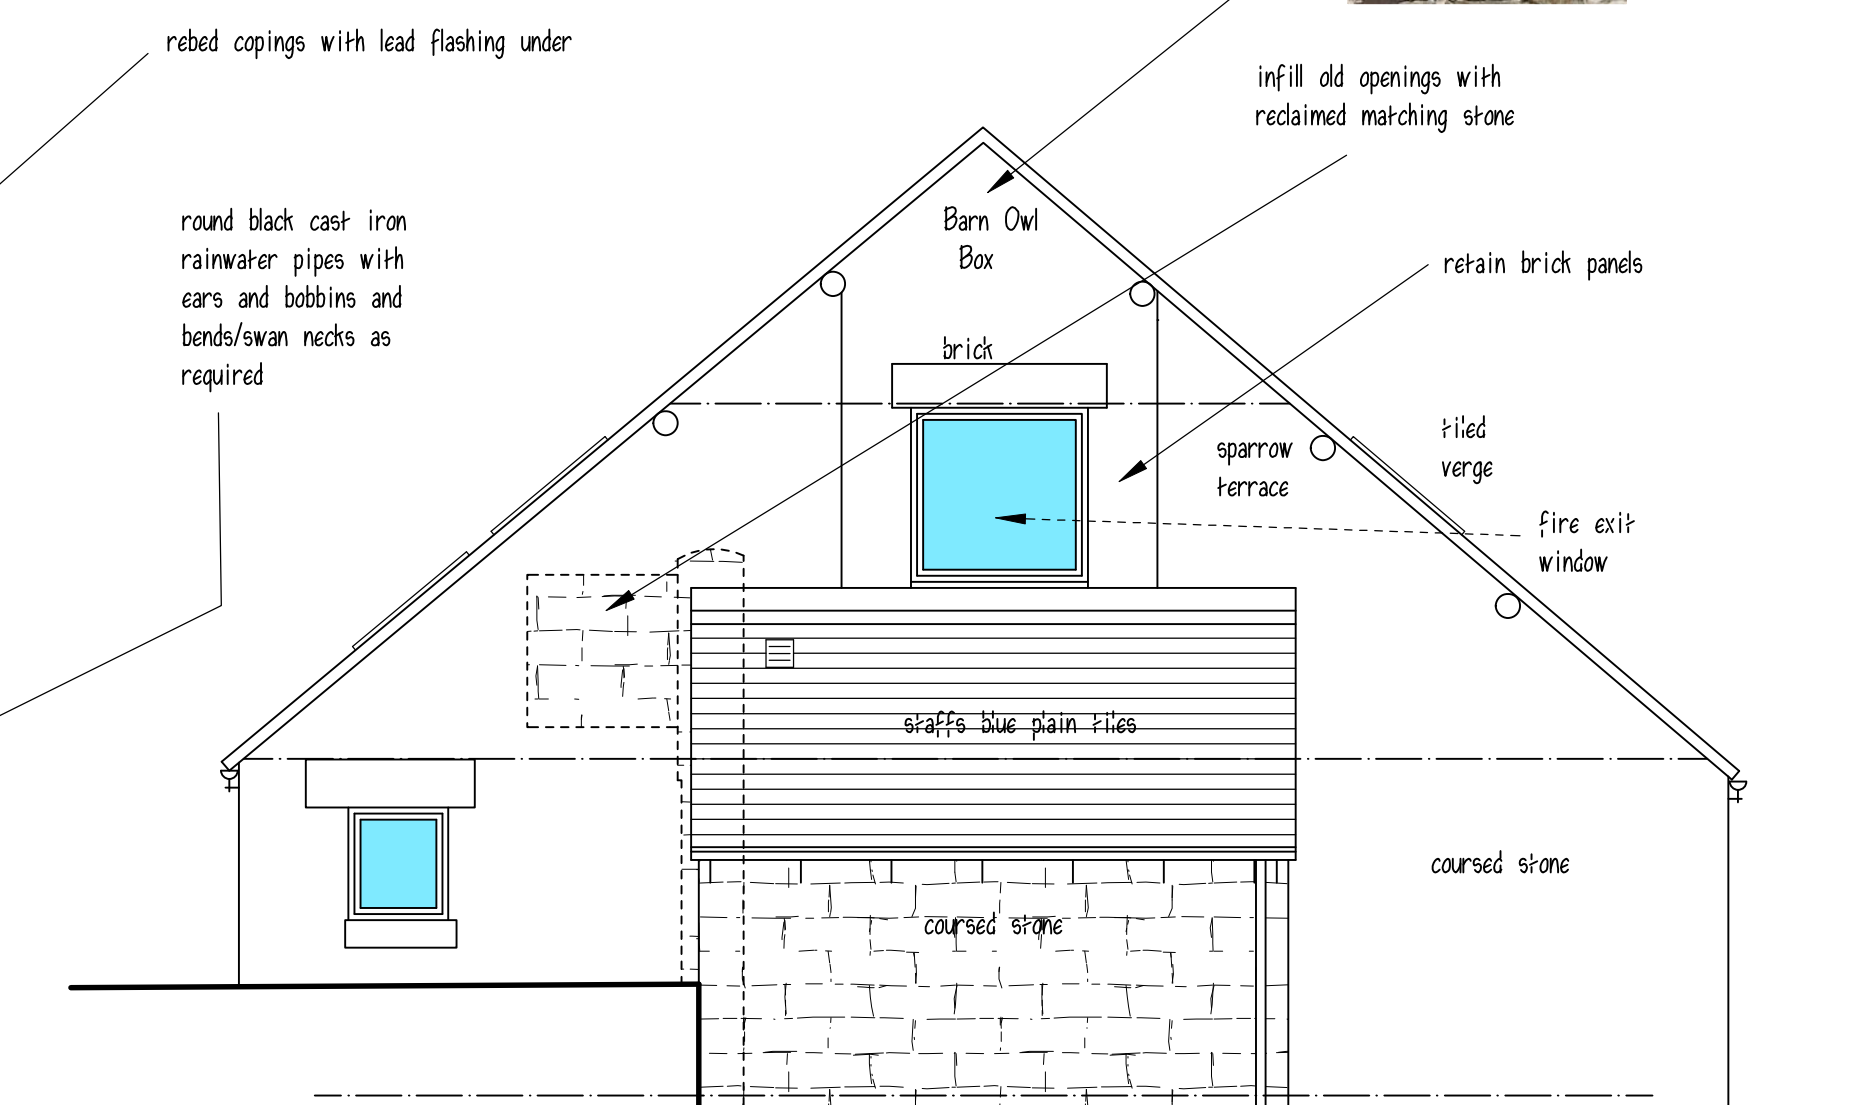

Elevation 4

Datum 255.00m



Scale bar @ 1:50 on A1 Sheet



Clients are advised to clarify dimensions with the author prior to setting out and not to scale from the drawing. This drawing is copyright and should not be reproduced without the written consent of RLM ASSOCIATES.

RLM ASSOCIATES

JOB WHITEHOUGH FARM BARN, IPSTONES.	
CLIENT Mr. F. HARRIS.	
DRAWING ELEVATIONS OF PROPOSED BARN 1 - AMENDED.	
DATE July 2024.	SCALE 1:50.
DRWG No. RLM1099/6.	REVISION B.

