


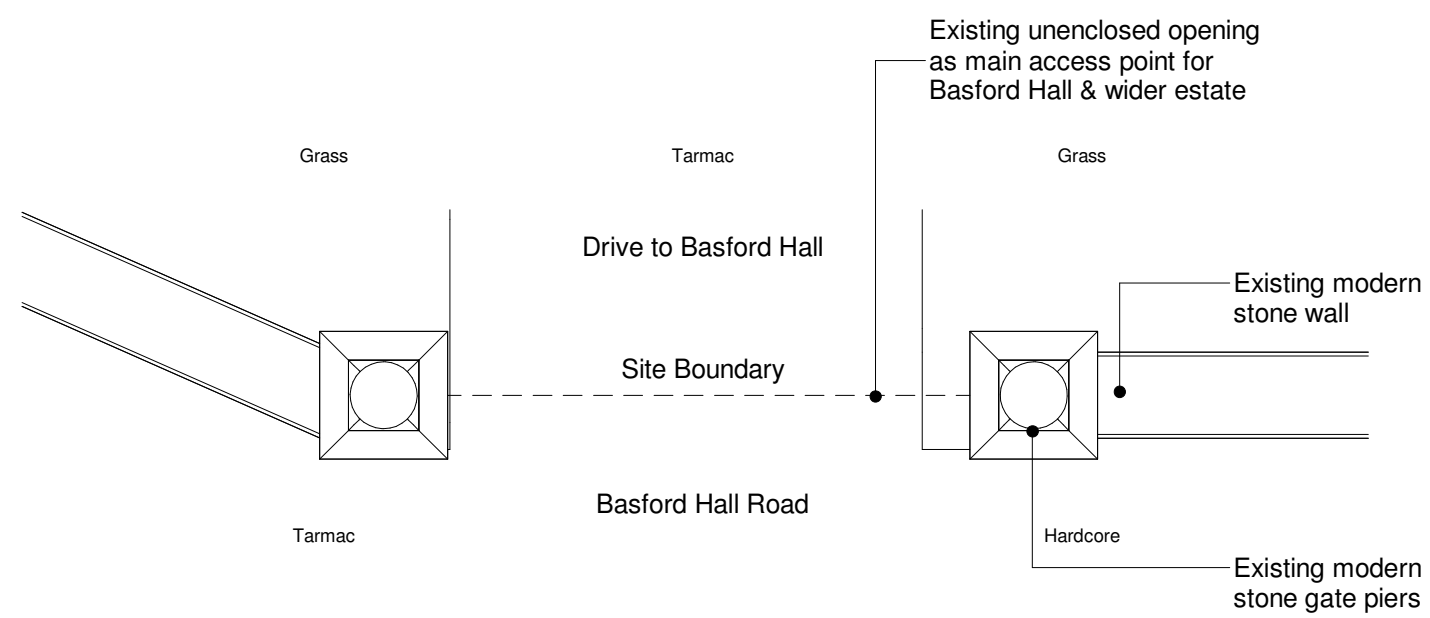


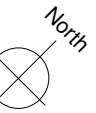


Plan 'as existing'
1 : 50

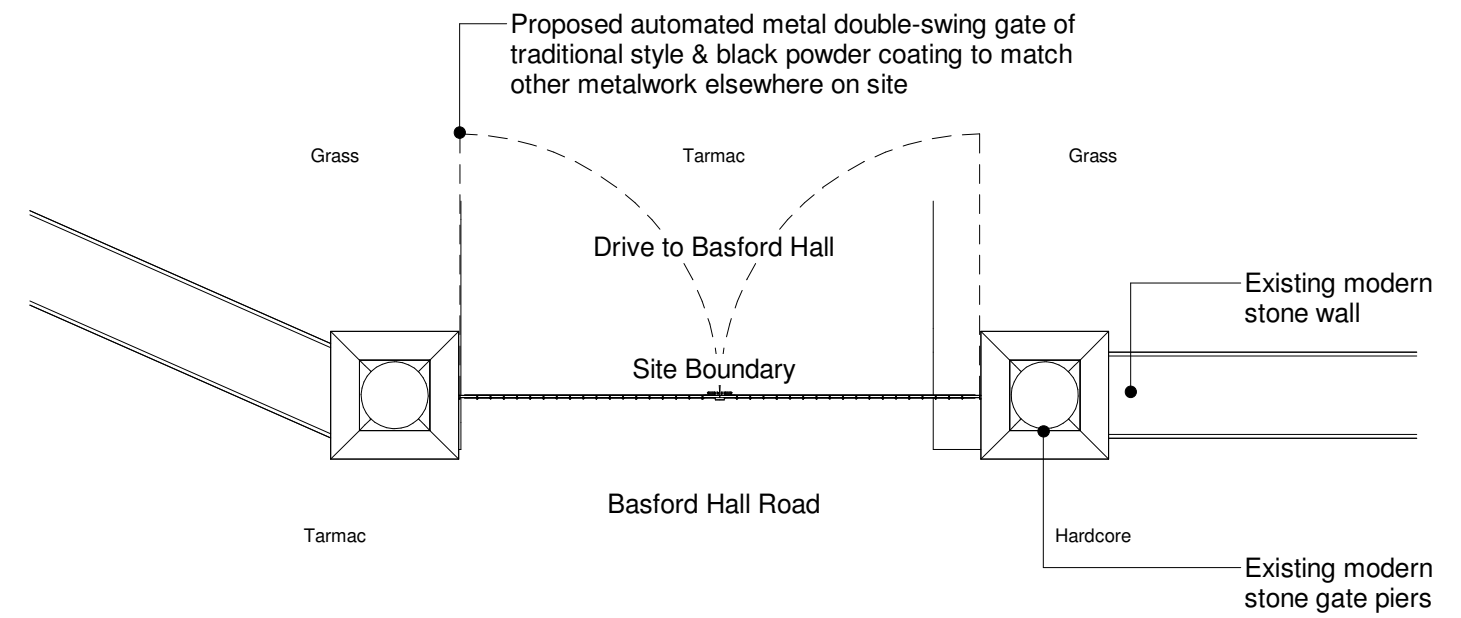

Plan 'as proposed'
1 : 50

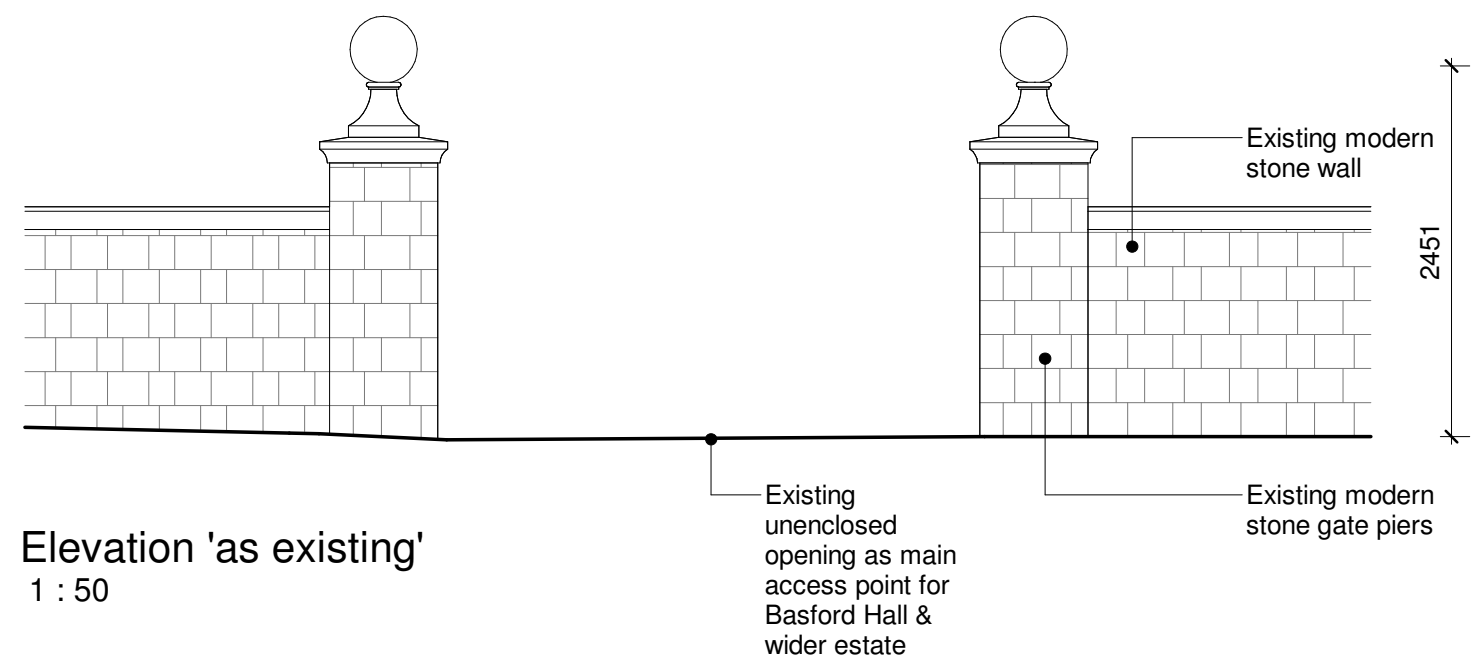

Elevation 'as existing'
1 : 50

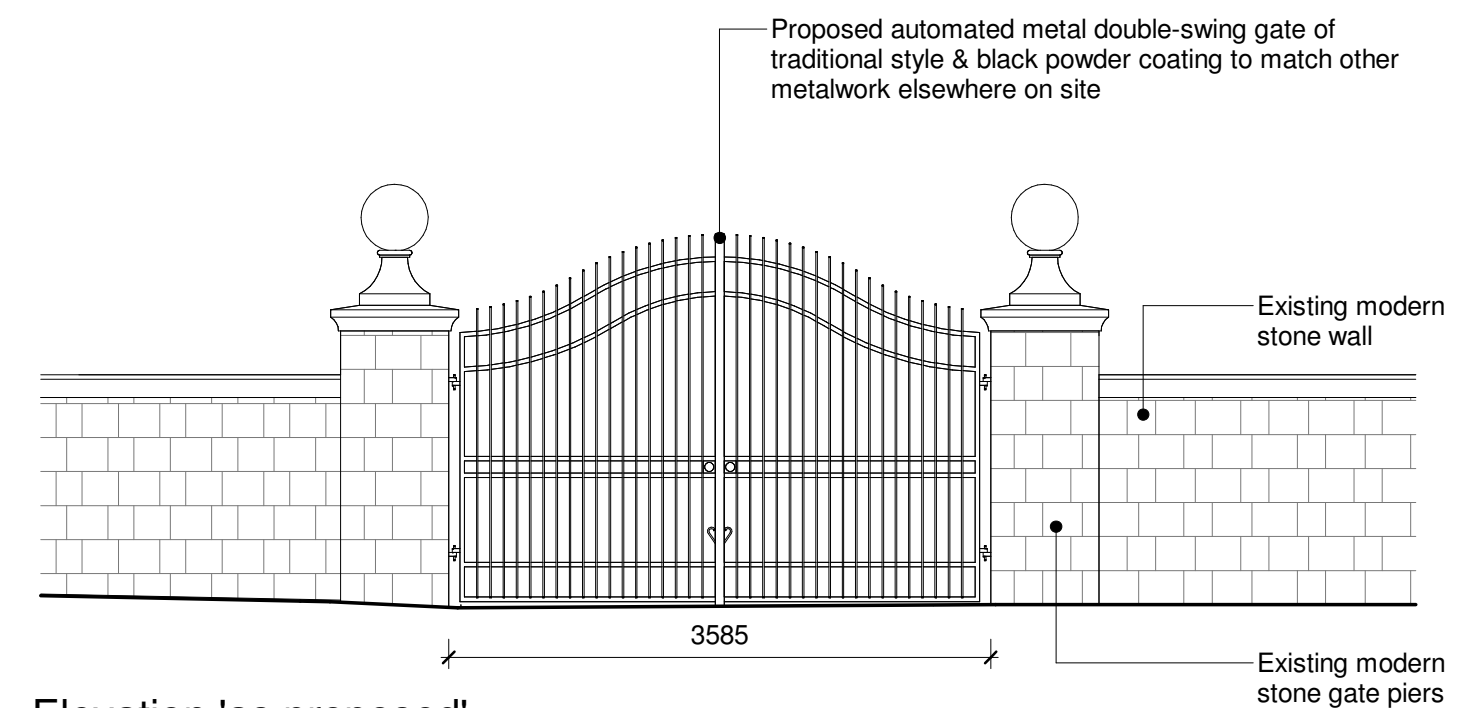

Elevation 'as proposed'
1 : 50

