




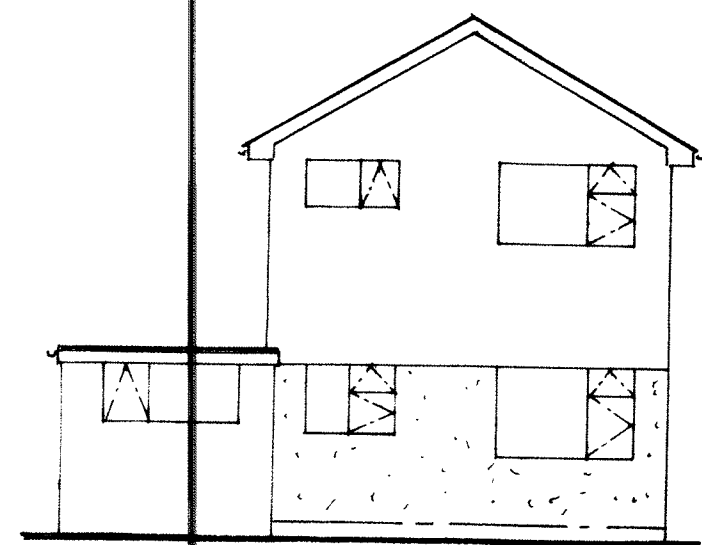


Rear Elevation

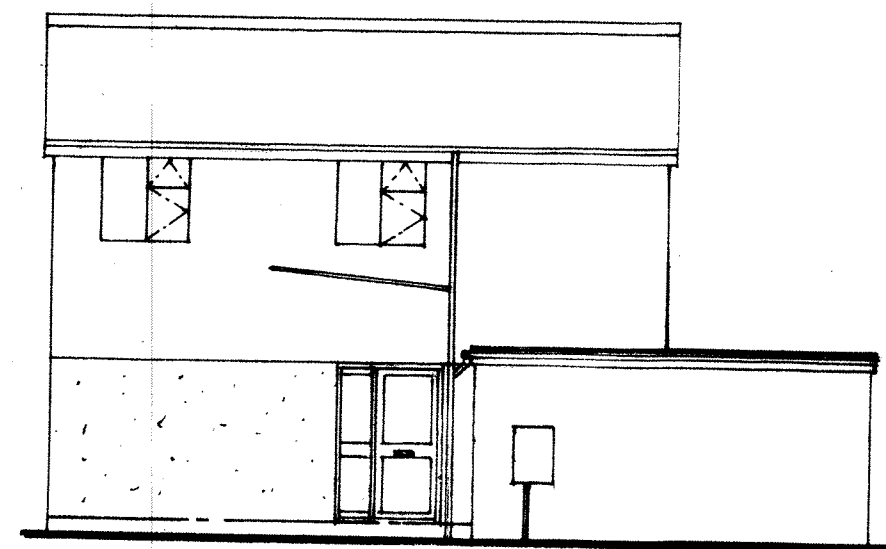


Side Elevation

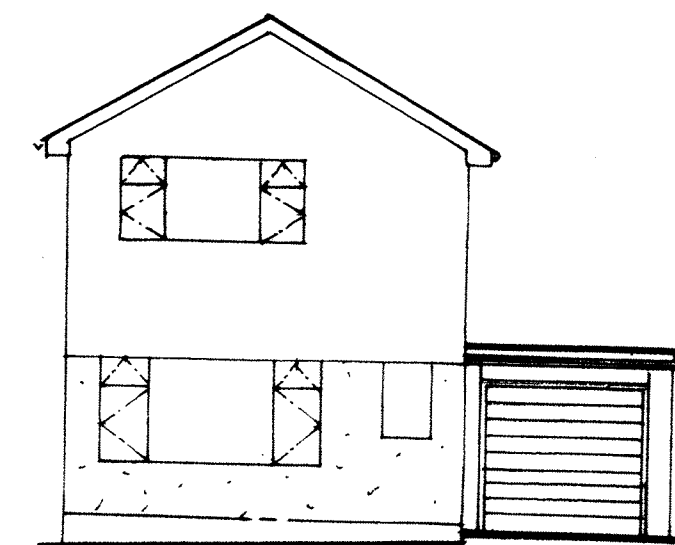


Front Elevation

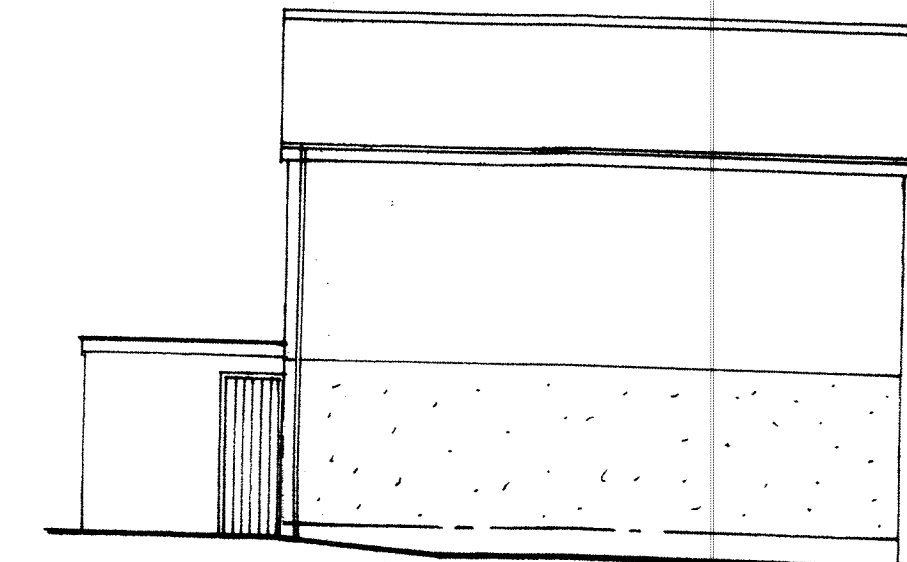


Side Elevation

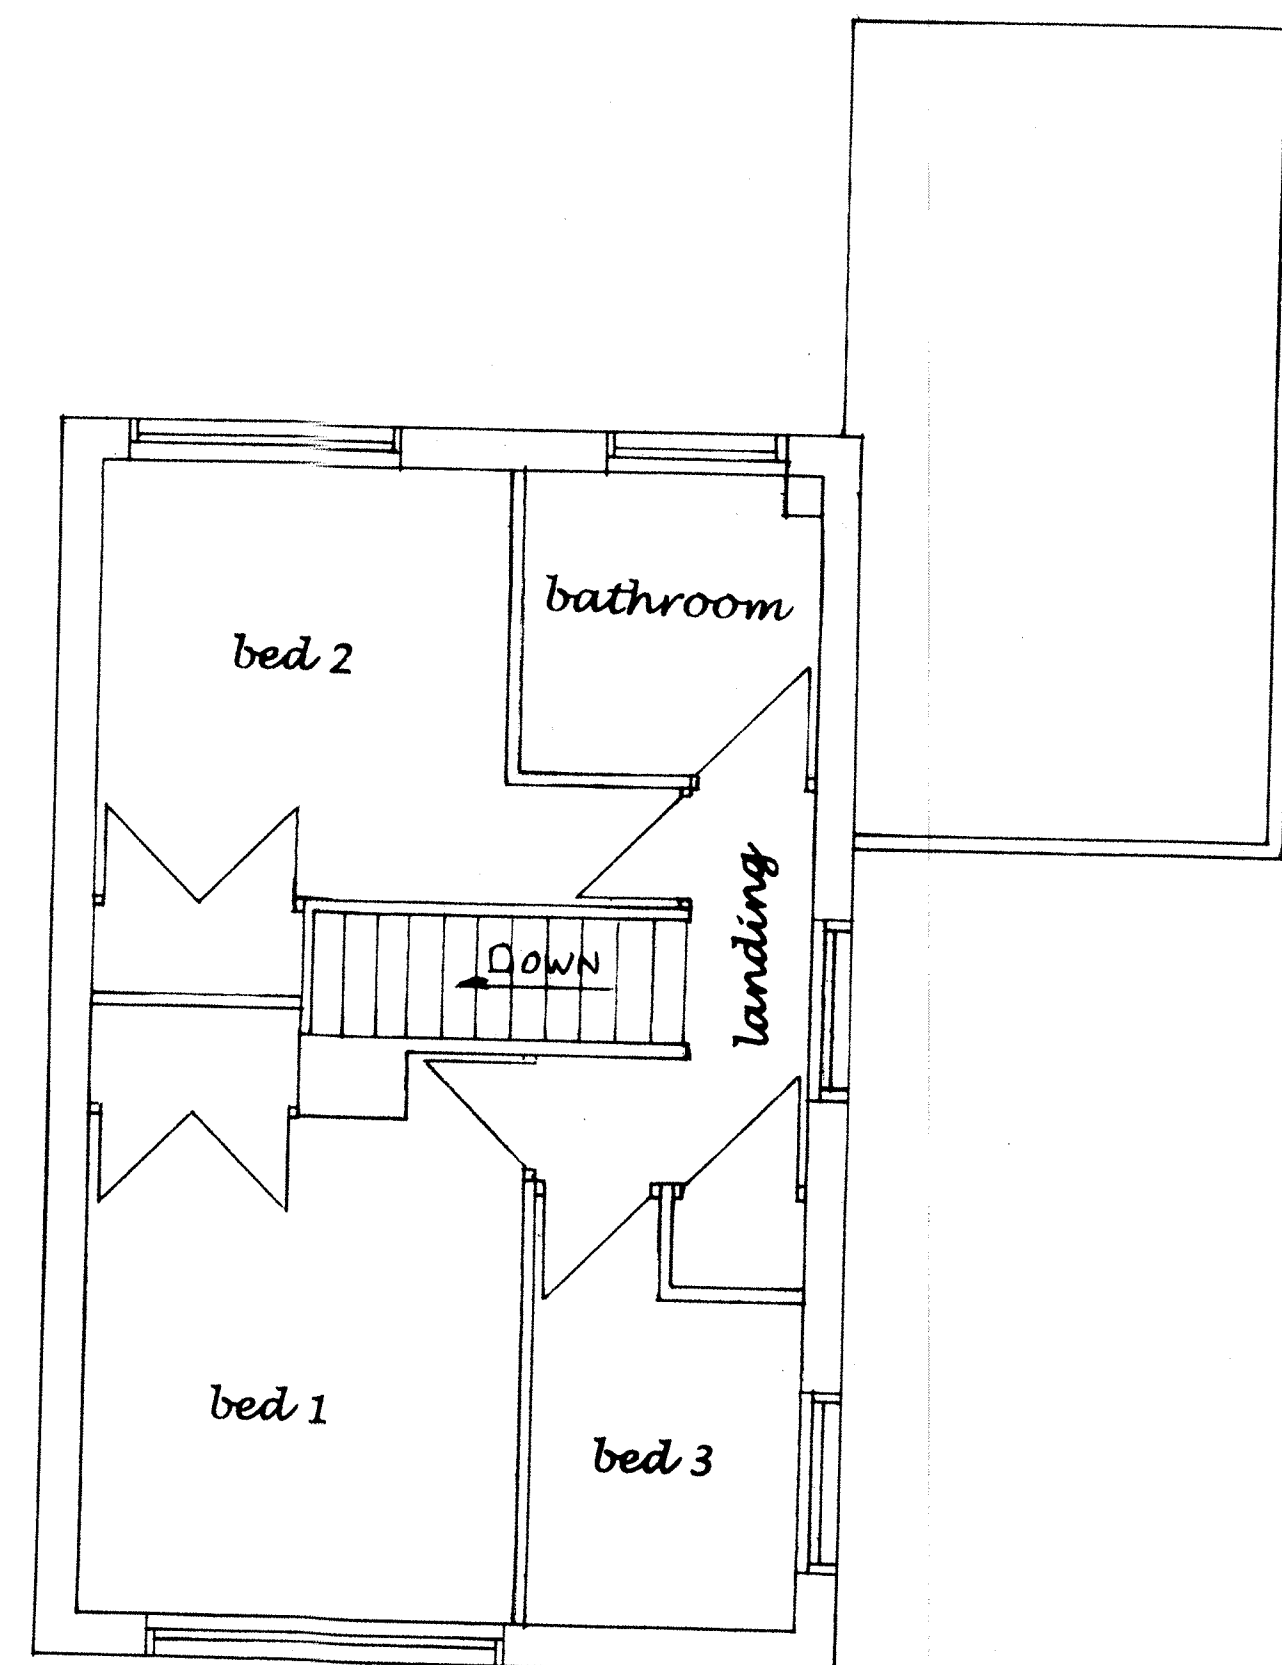

First Floor Plan

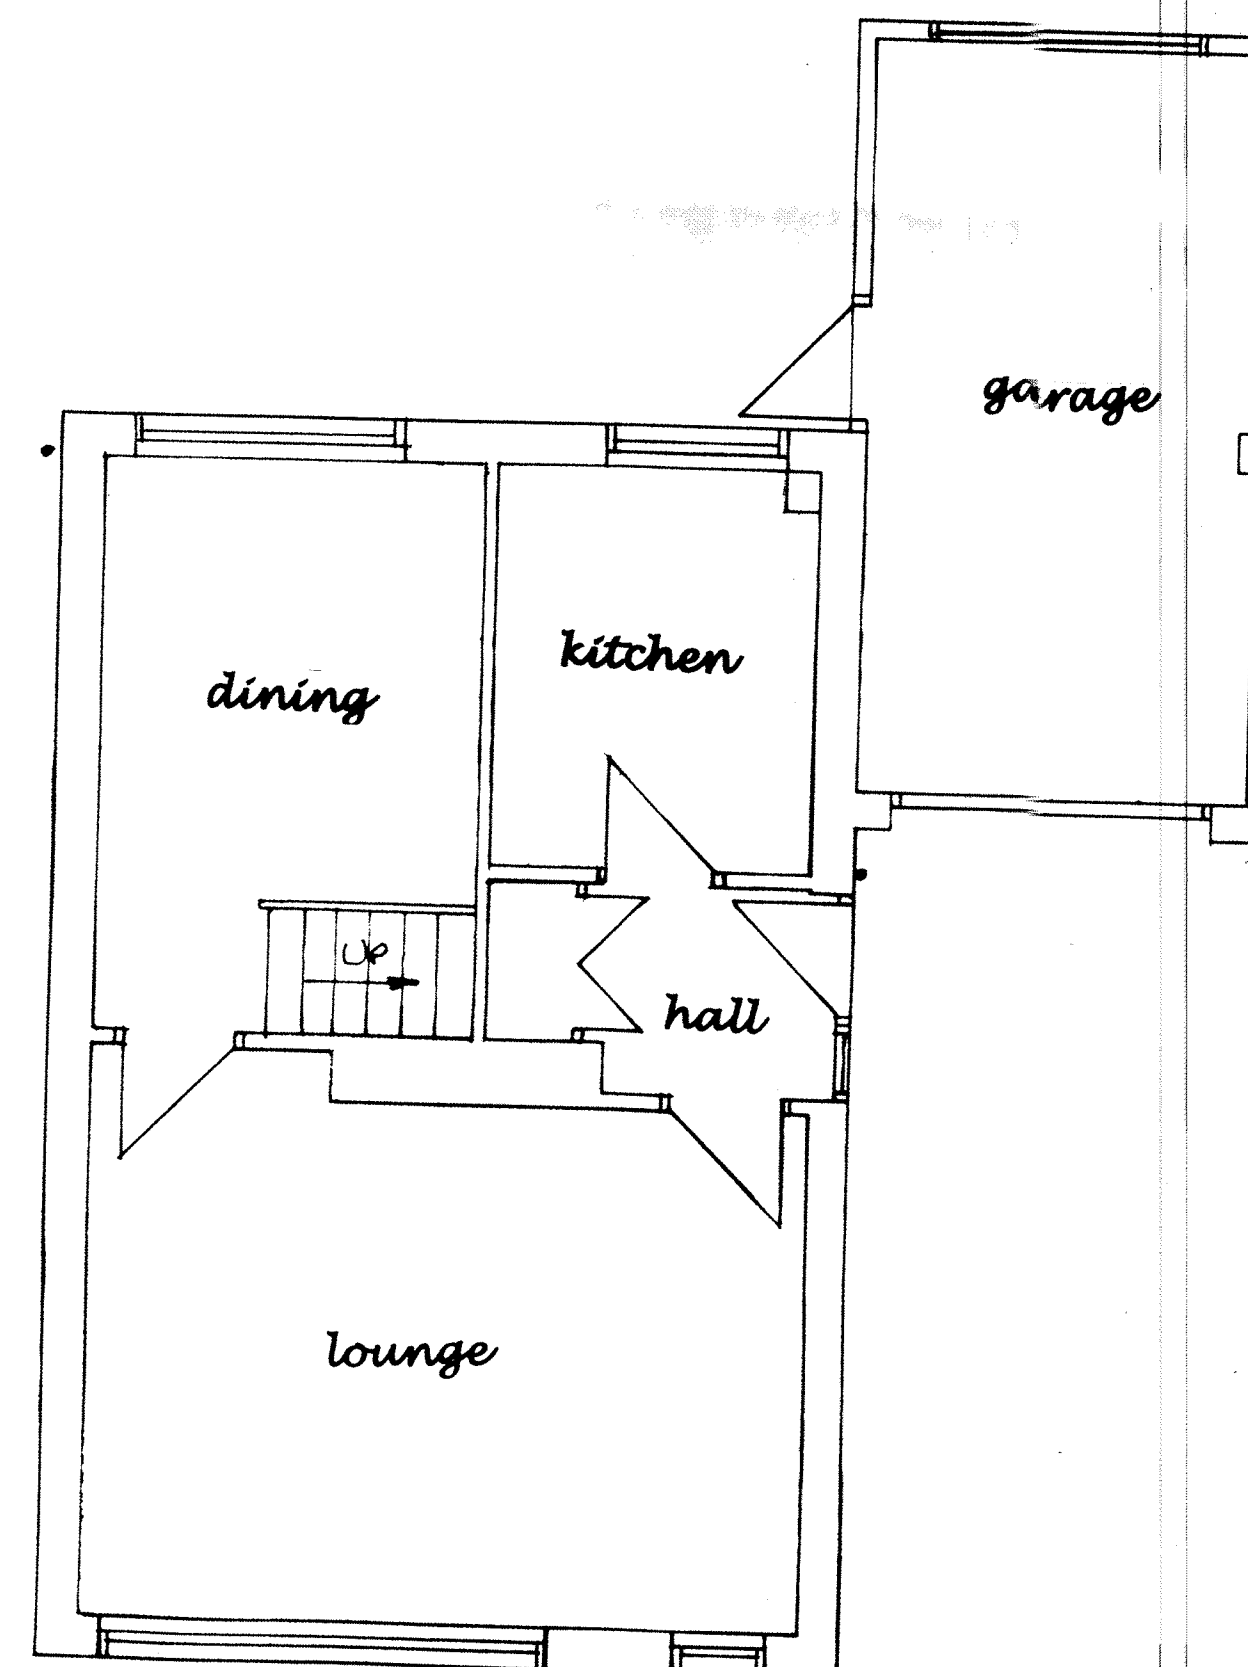

Ground Floor Plan

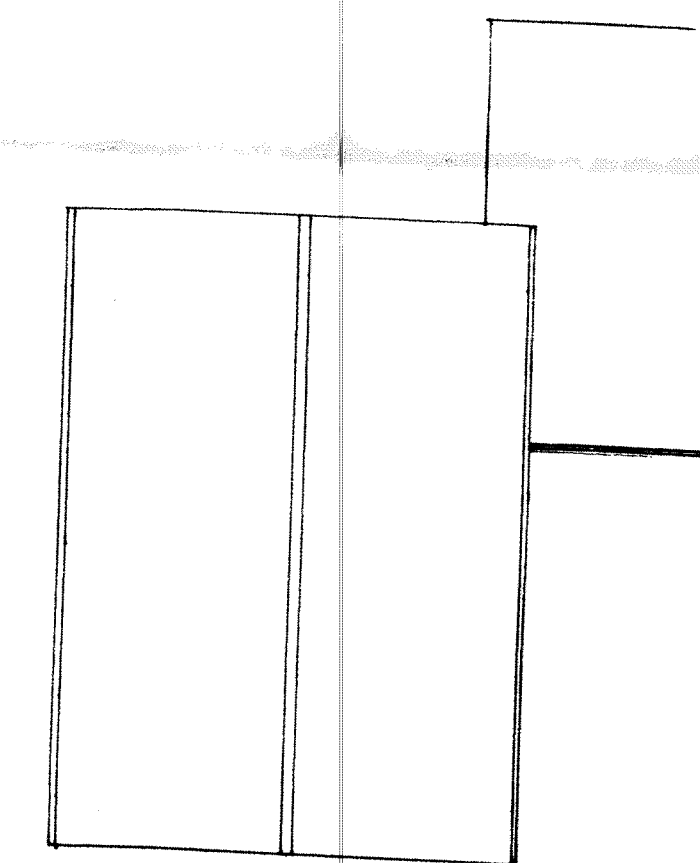

Roof Plan