


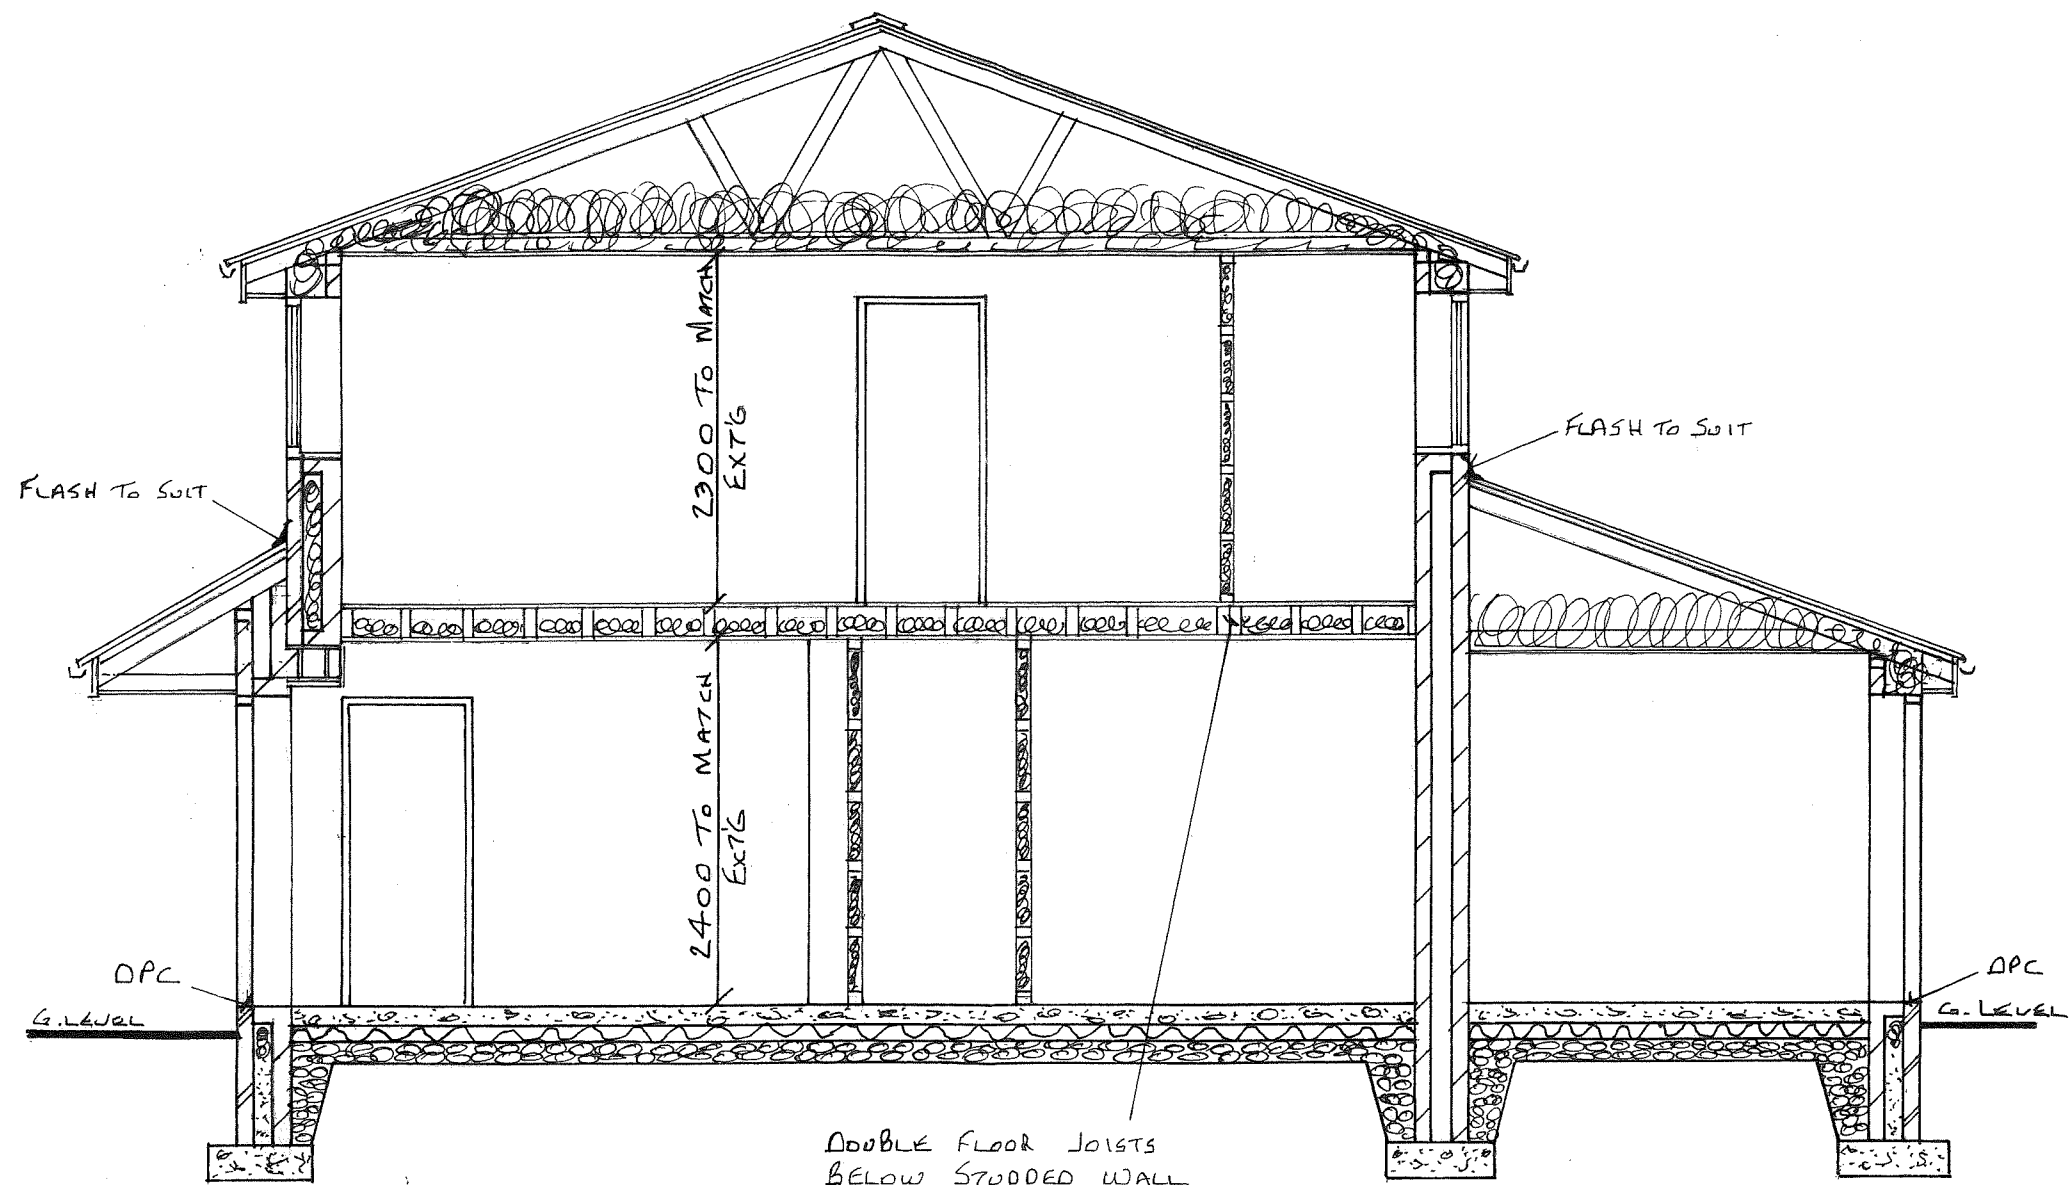

Section 'A-A'

Proposed Side Section At No 4 Beech Close,
Cheadle, Staffs Moorlands For Mr. R. Cowans.

Drg No 125 A 199-2

Date :- July 21st 2024.

Scale :- Section 1:50.