


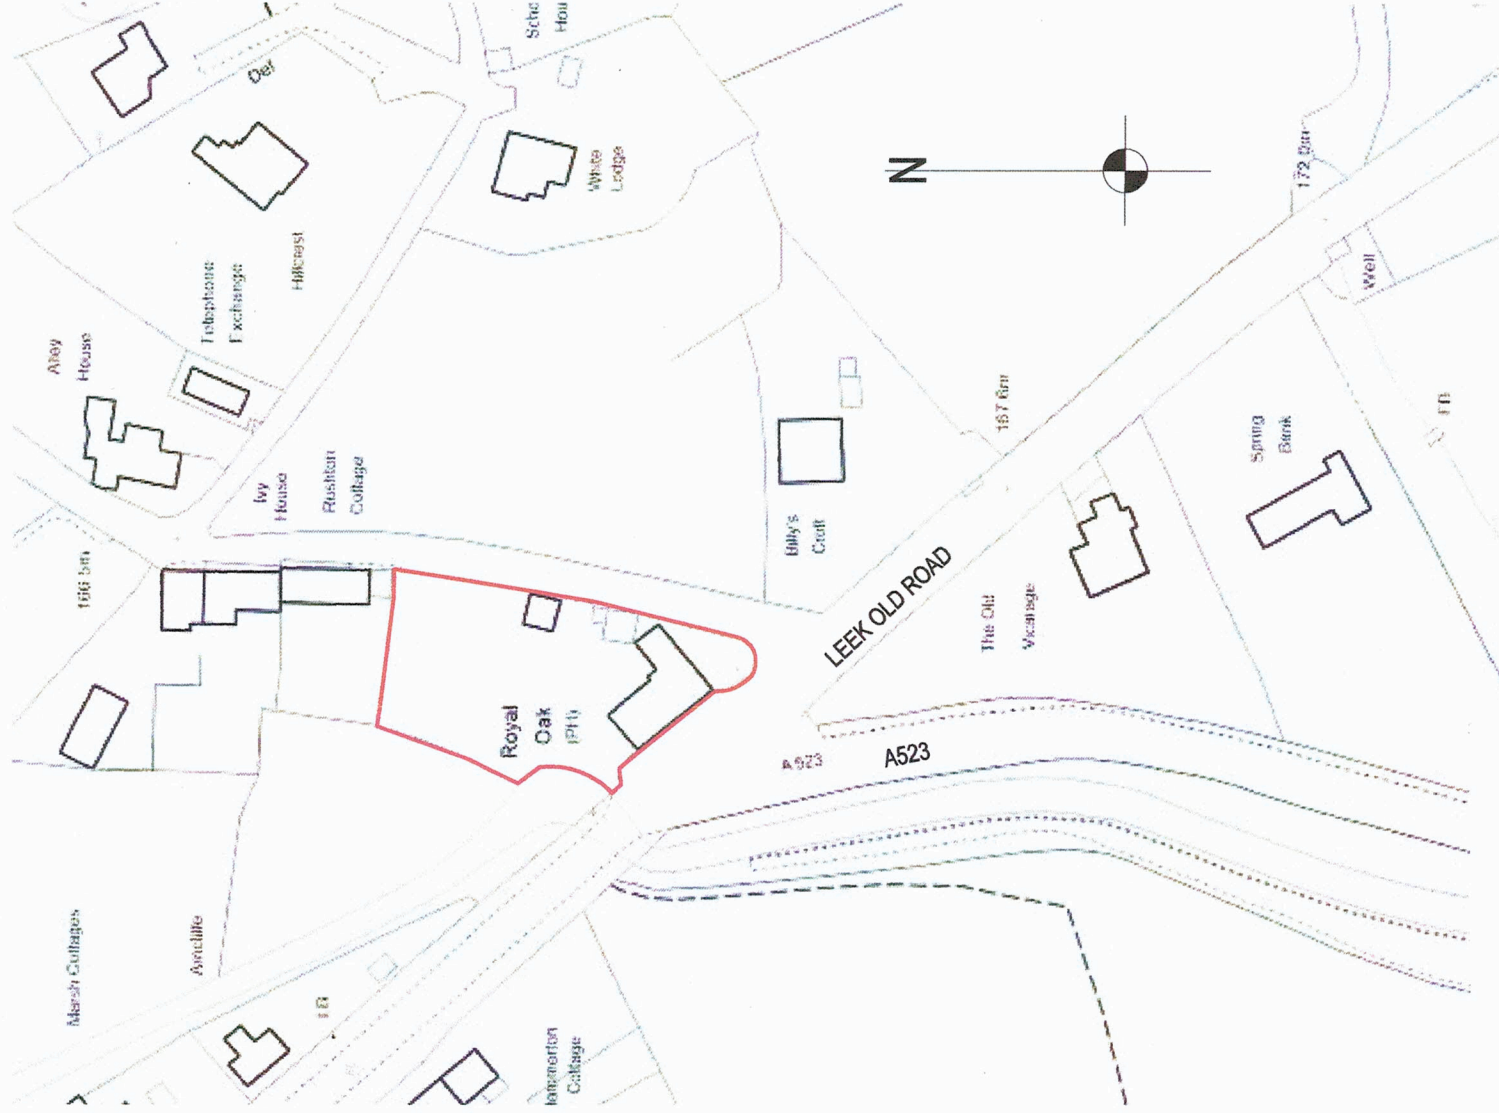


job Royal Oak, Rushton Spencer
Kitchen Extension

title Location Plan

date 15.01.16
scale 1/1250 @ A4

dwg. no.
ROK-LP

rev.

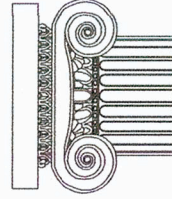

Ian Ankers architecture

Building and Design Consultants

Ryecroft Farm, Rushton Spencer, Macclesfield, SK11 0RP

t 01260 546944

e ian@ianankers.co.uk

w www.ianankers.co.uk