




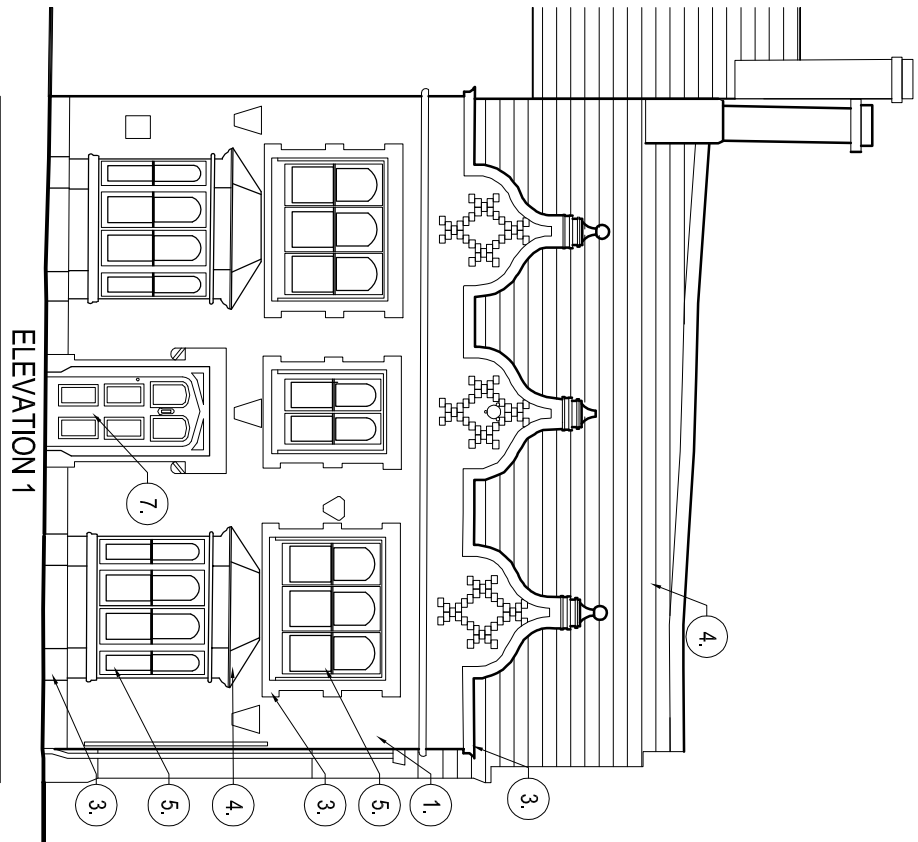

ELEVATION 1

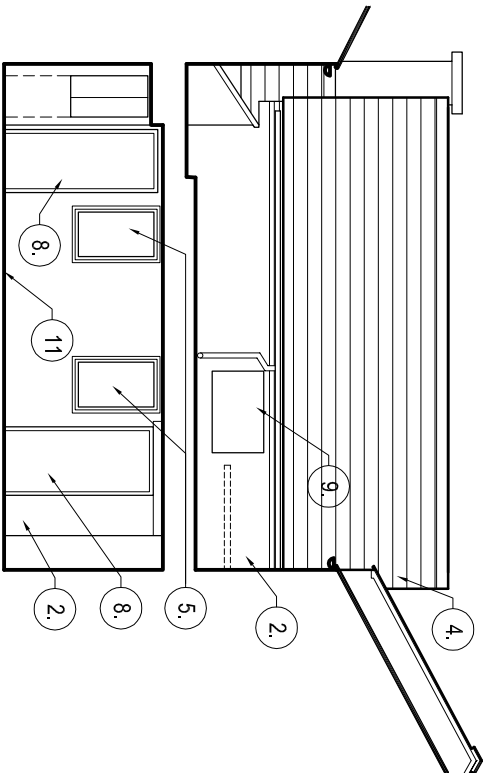


ELEVATION 2

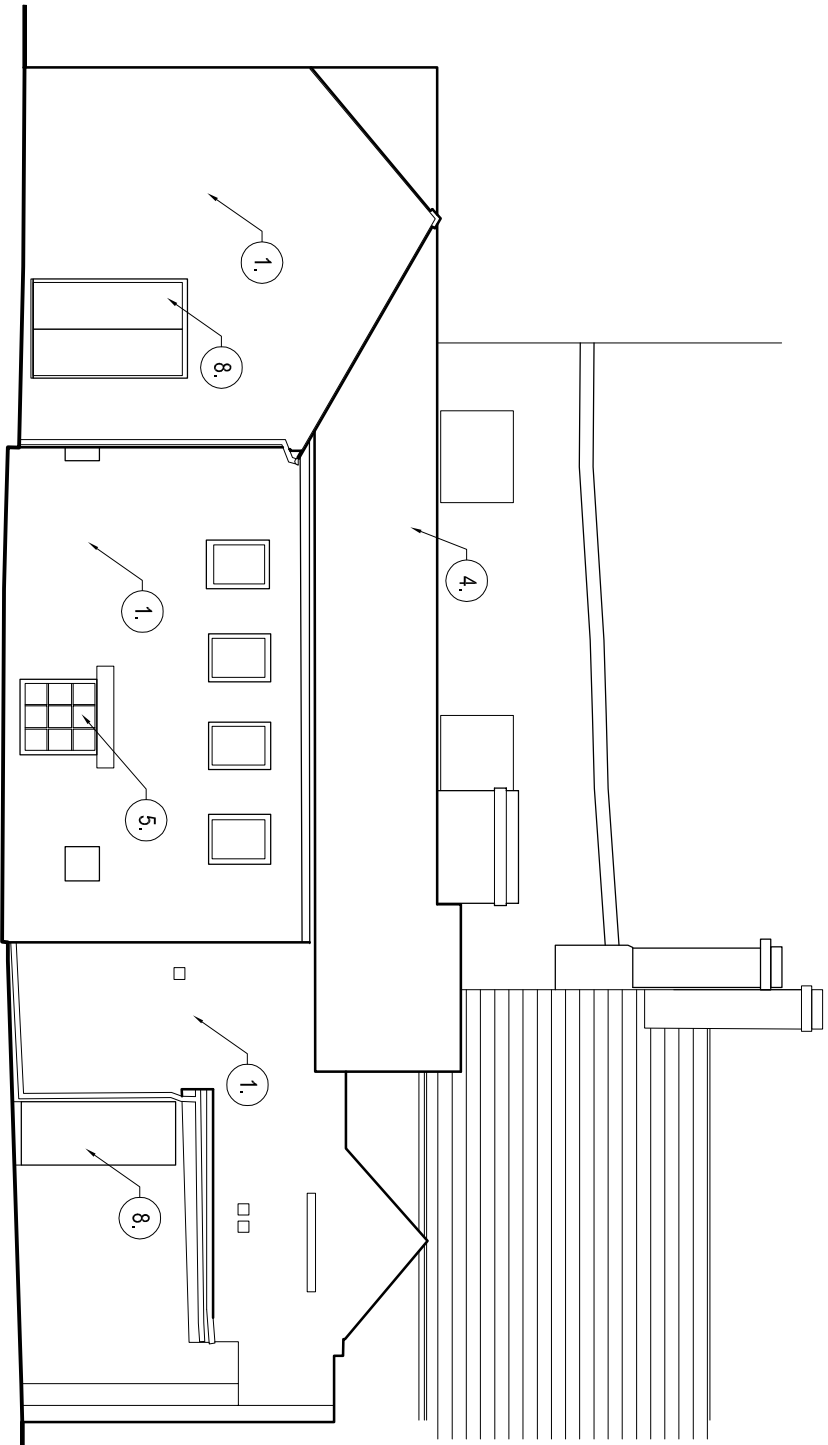


ELEVATION 6


- MATERIALS KEY**
- | | |
|---------------------------------------|--------------------------------|
| 1. wall: red facing brick | 8. Door: Flush Face fire door |
| 2. Wall: painted brick | 9. Window/ Door: Aperture only |
| 3. Masonry: painted | 10. Floor: Granite Setts |
| 4. Roof: Staffordshire blue clay tile | 11. Floor: Stone slabs |
| 5. Window: painted timber frame | 12. Floor: tile |
| 6. Window: Upvc | 13. Floor: timber/ carpeted |
| 7. Door: timber | 14. Floor: vinyl |

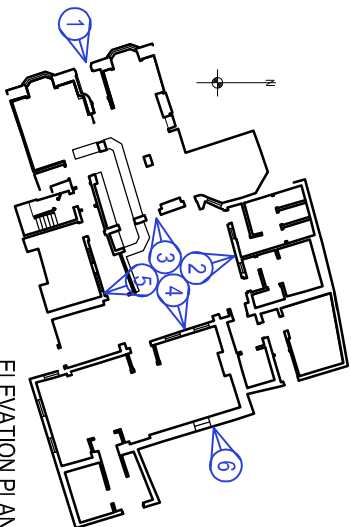


ELEVATION PLAN

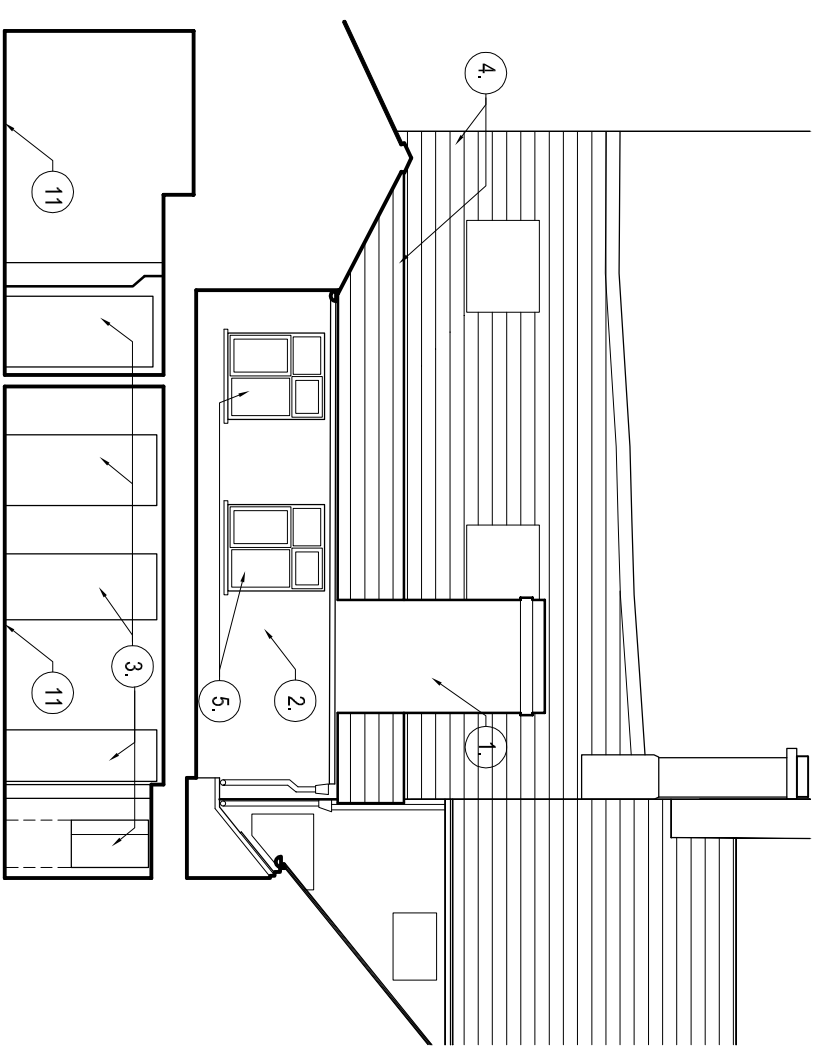

ELEVATION 3

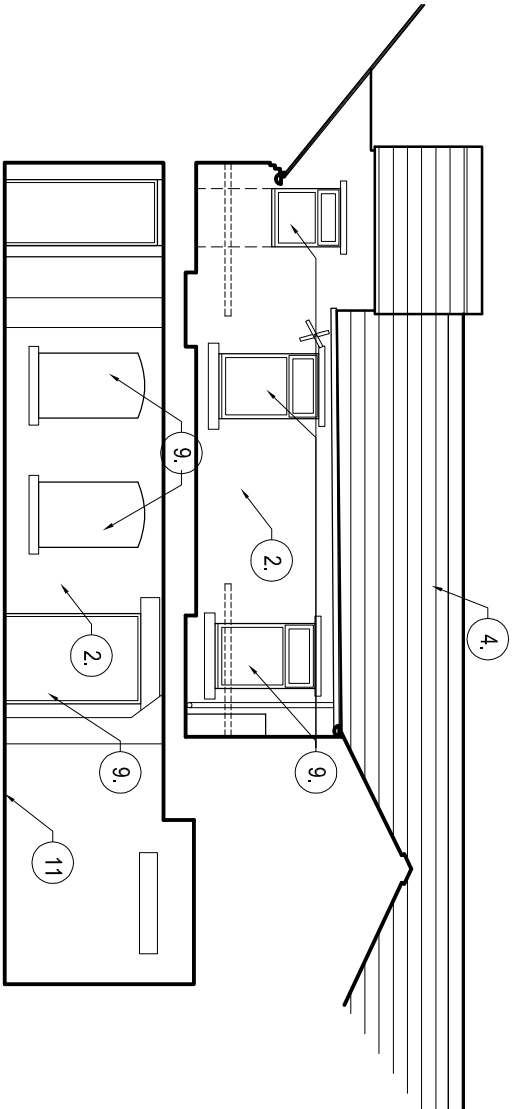

ELEVATION 4

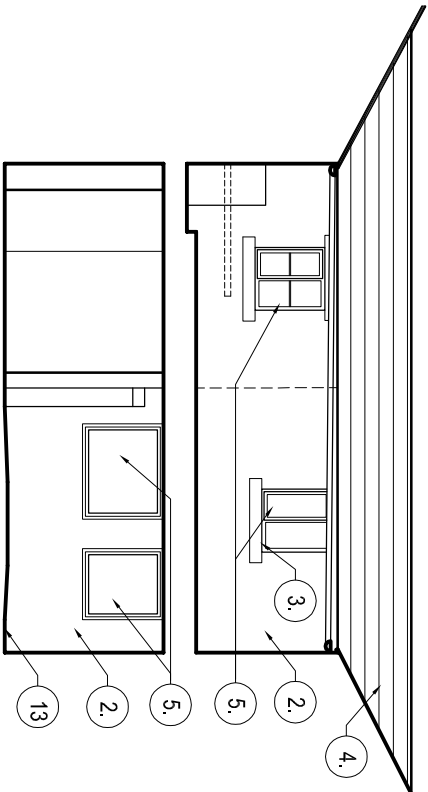

ELEVATION 5



Revisions

Revisions

job		The Quiet Woman, St Edwards St, Leek	
title		Elevations as Existing	
date	scale	drawn by	dwg. no.
17.09.20	1/100 @ A3	RA	TQW-04
rev.		.	

Ian Ankers architecture

Building and Design Consultants

Ryecroft Farm, Rushon Spencer, Macclesfield, SK11 0RP

t 01260 546944

e ross@ianankers.co.uk

w www.ianankers.co.uk