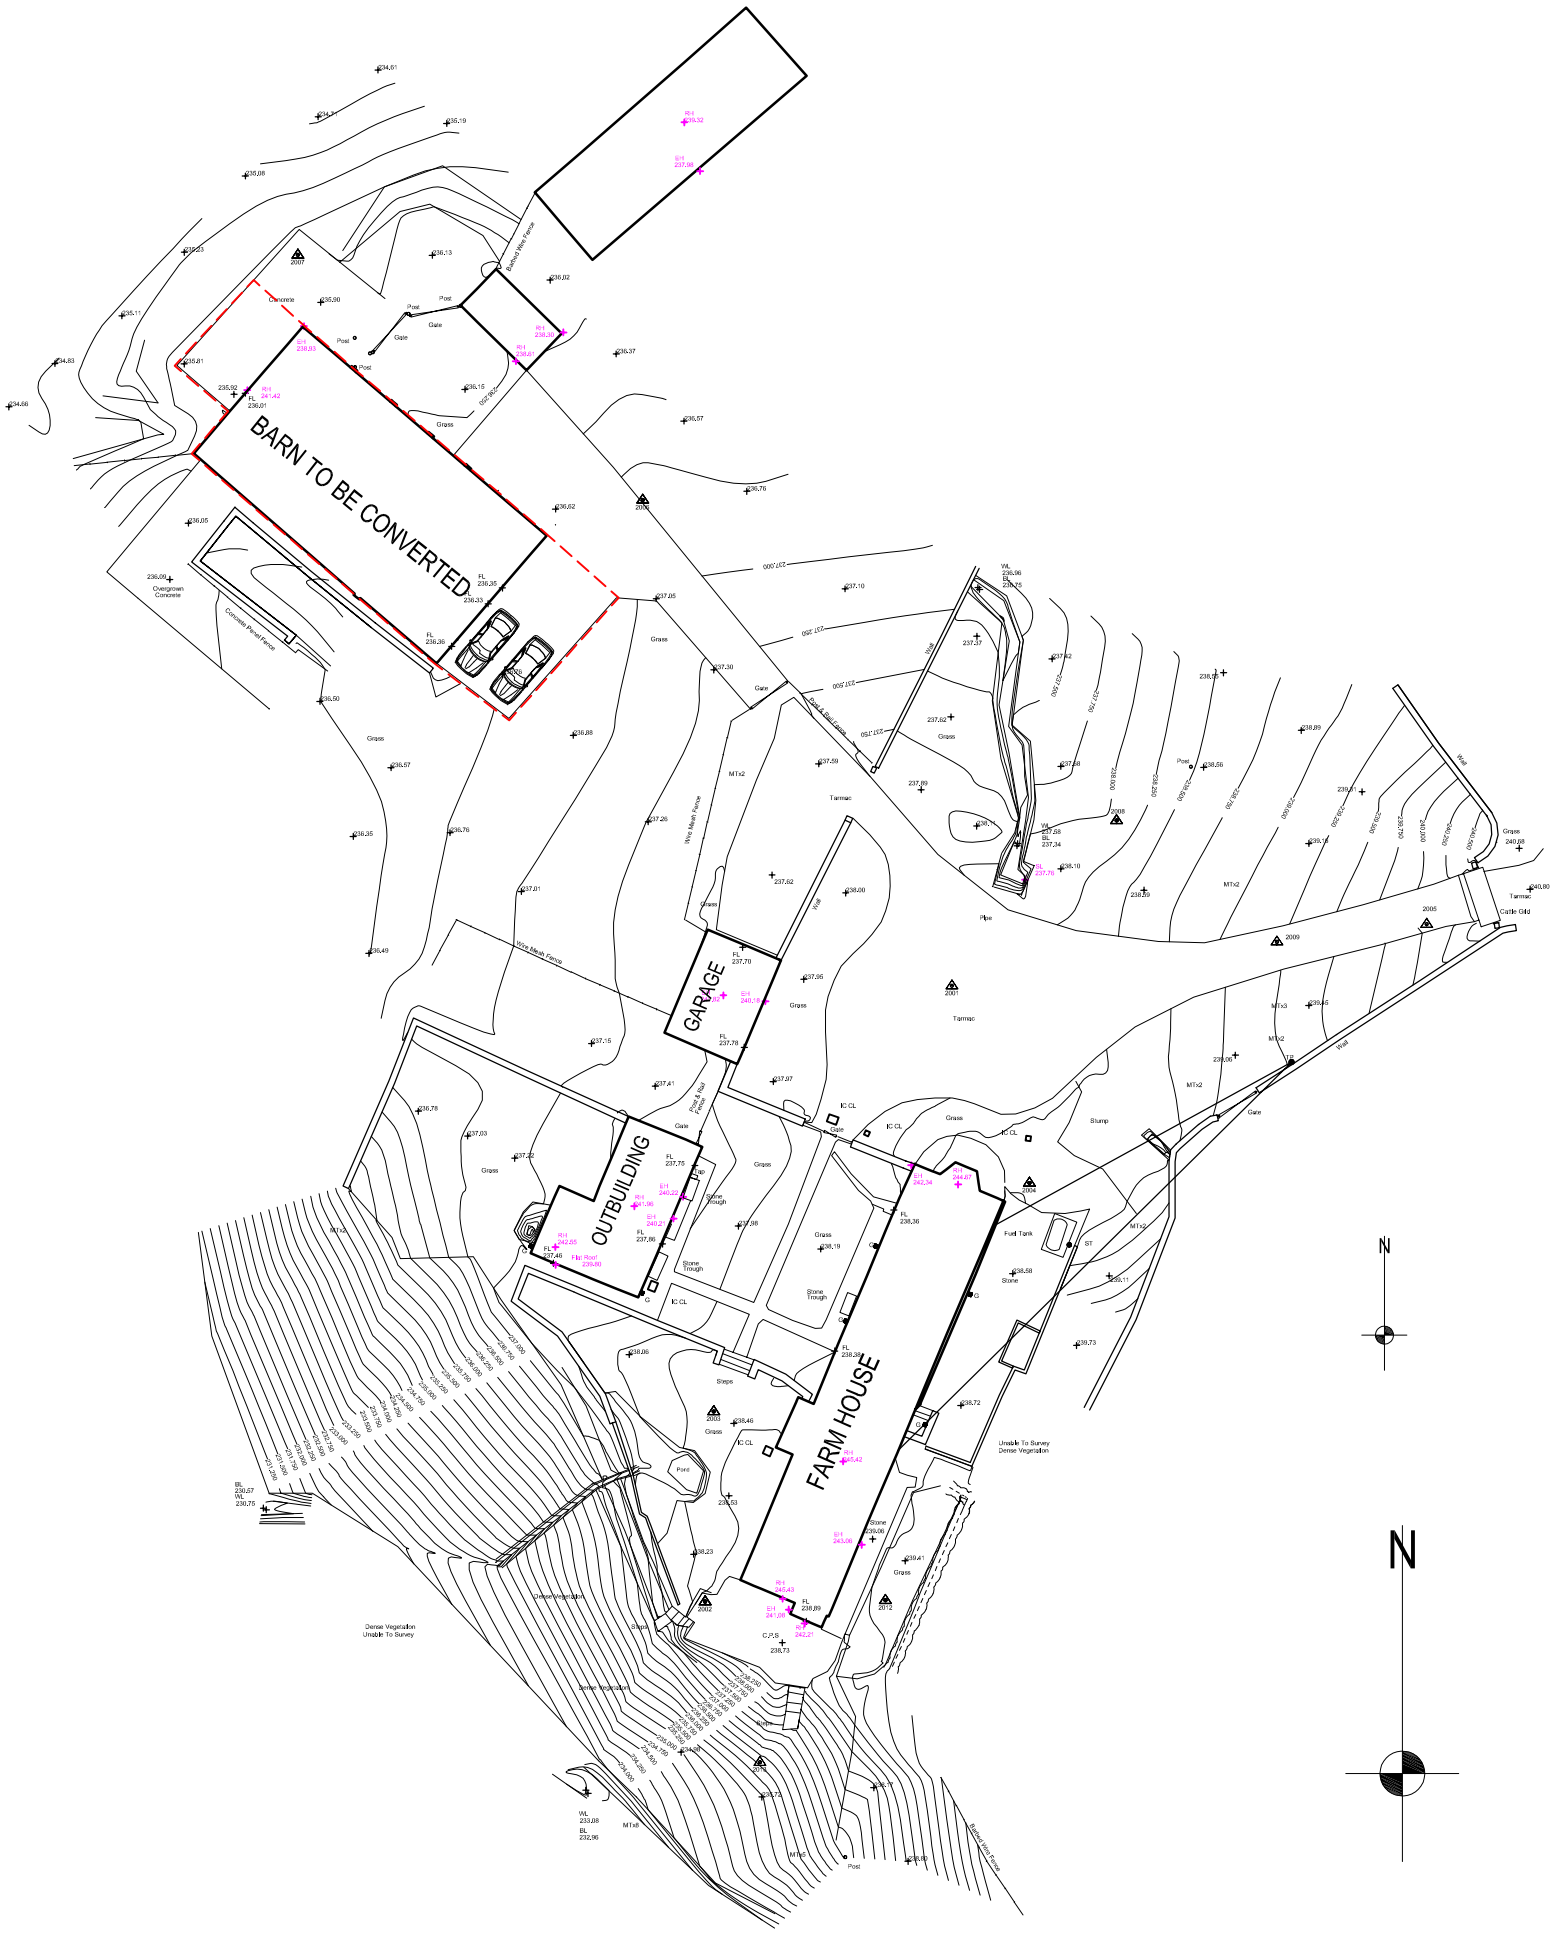


0 10 20 30 40 50m

Revisions

. . .

job	Cloud Park Farm, Dial Lane, Congleton Barn Conversion			
title	Site Block Plan			
date 17.03.22	scale 1/500 @ A3	drawn by RA	dwg. no. CPFB-03	rev. .

Ian Ankers architecture
Building and Design Consultants
Ryecroft Farm, Rushton Spencer, Macclesfield, SK11 0RP
t 01260 546944
e ross@ianankers.co.uk
w www.iananker.co.uk