



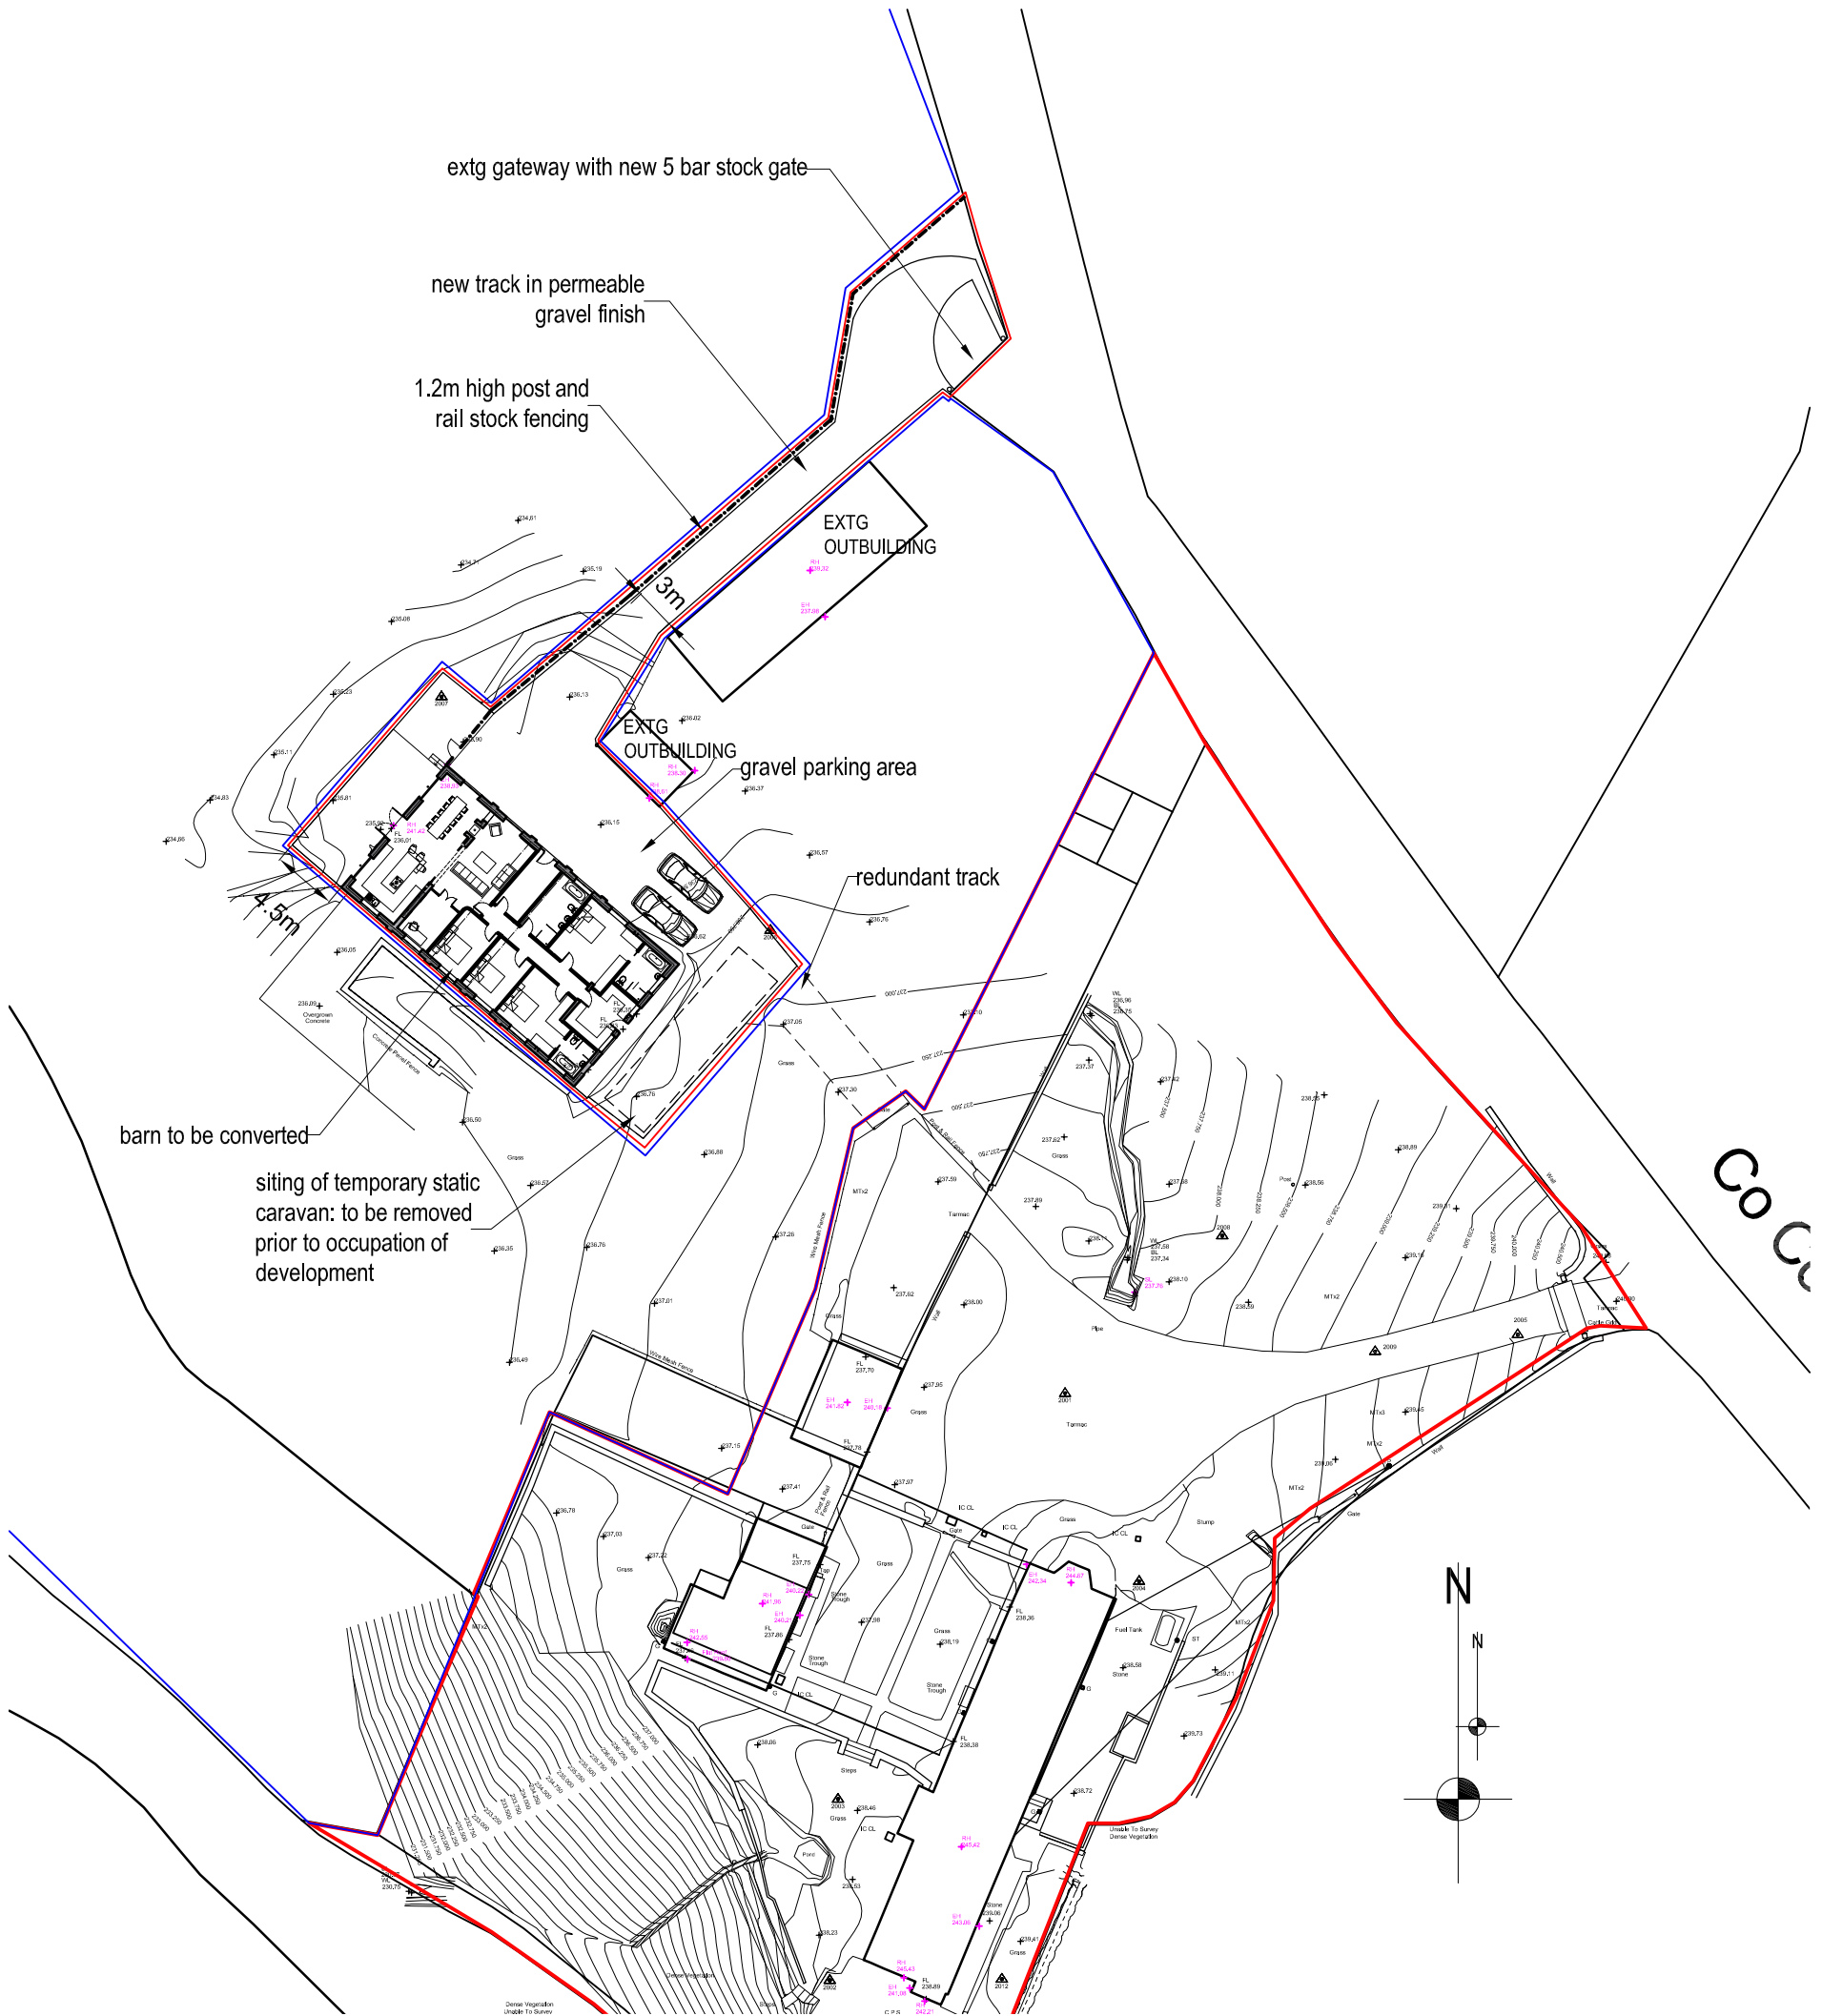

Revisions		
A	Minor revisions	30.07.24
B	Minor revisions	31.07.24

job Cloud Park Farm Barn, Dial Lane, Congleton Barn Conversion				
title Site Block Plan as Proposed				
date 07.05.24	scale 1/500 @ A3	drawn by RA	dwg. no. CPFB-101	rev. B

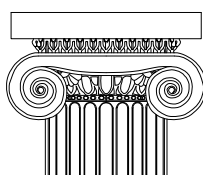

Ian Ankers architecture
Building and Design Consultants
Ryecroft Farm, Rushton Spencer, Macclesfield, SK11 0RP
t 01260 546944
e ross@ianankers.co.uk
w www.ianankers.co.uk