




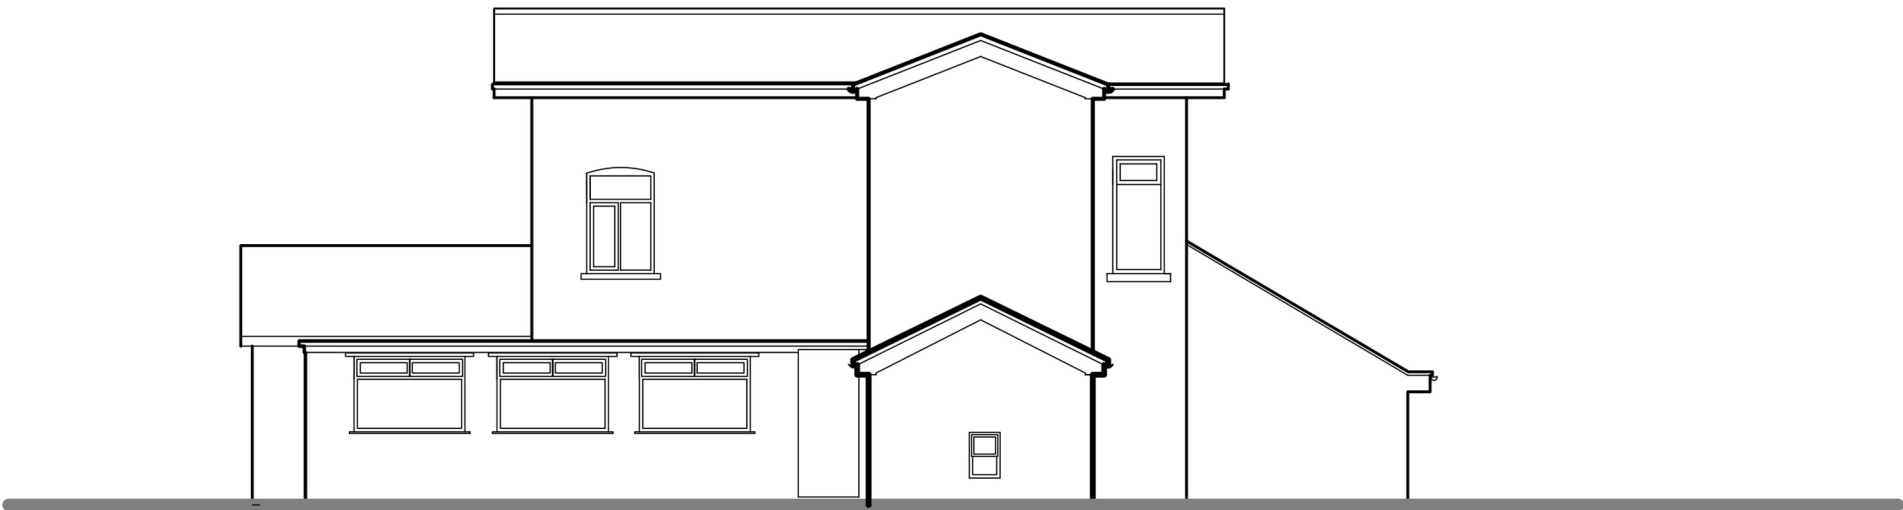


NORTH, REAR

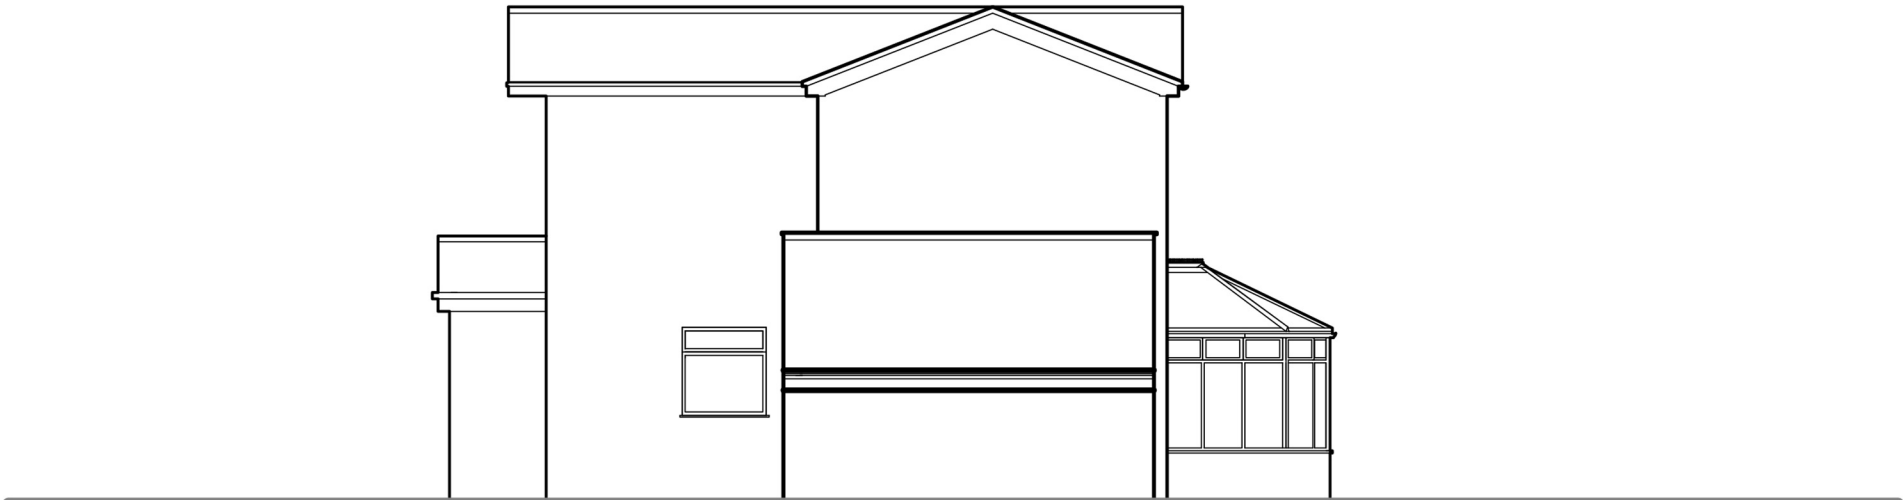

WEST

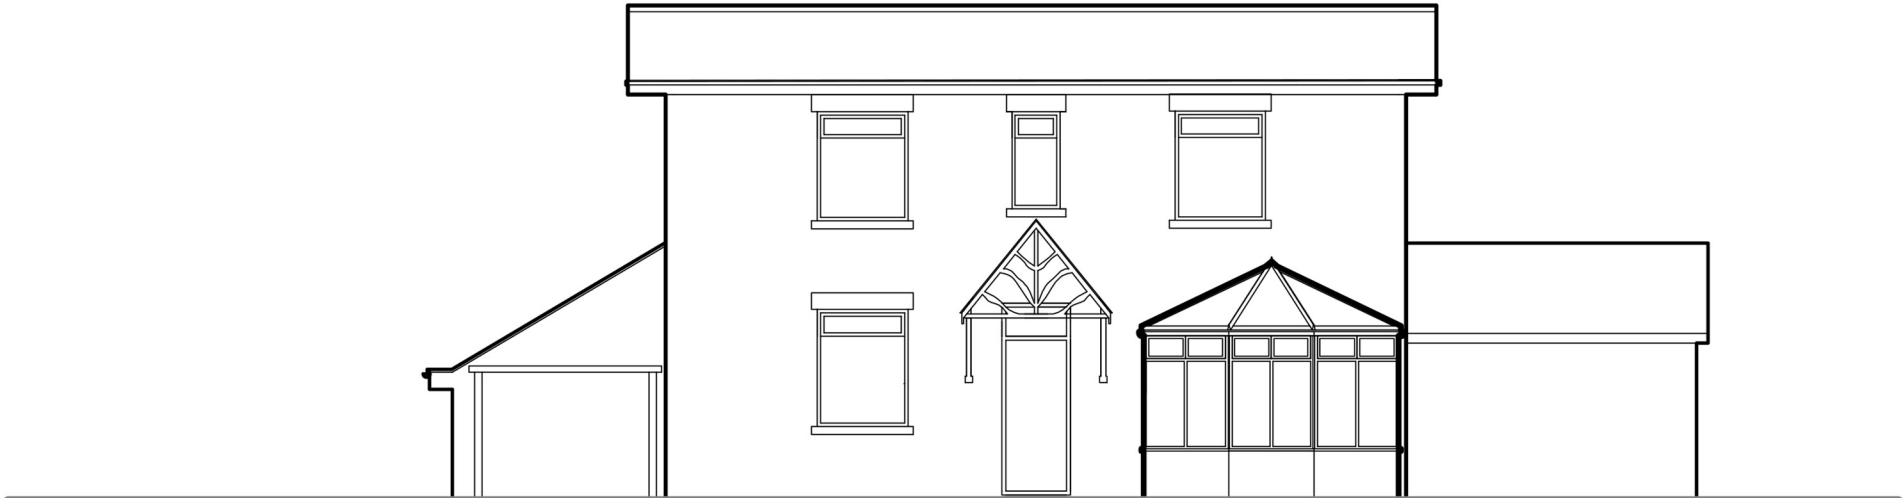

SOUTH, MAIN

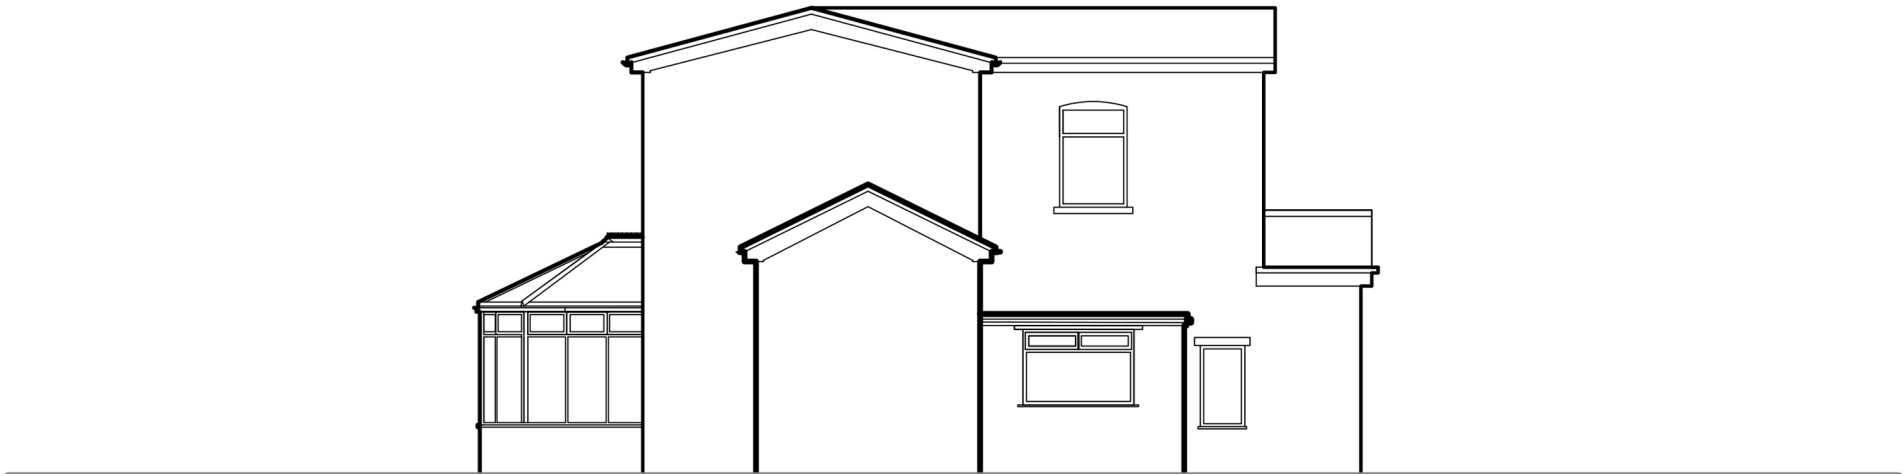

EAST

1:100 on A3
PROPOSAL of EEMs ELEVATIONS

