


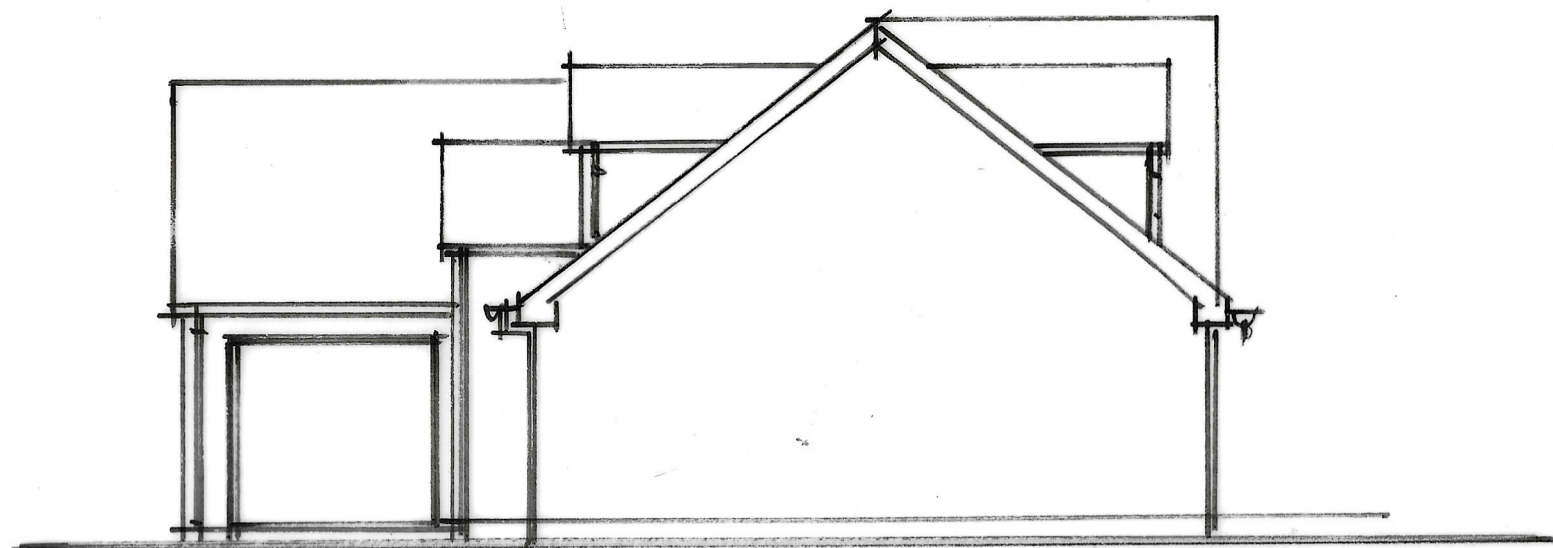

RIGHT SIDE ELEVATION -EXISTING
THE 'MOUNT' CLEWLOWS BANK, BAGNALL .

1:100 0 1 2 3 4 5 6

