


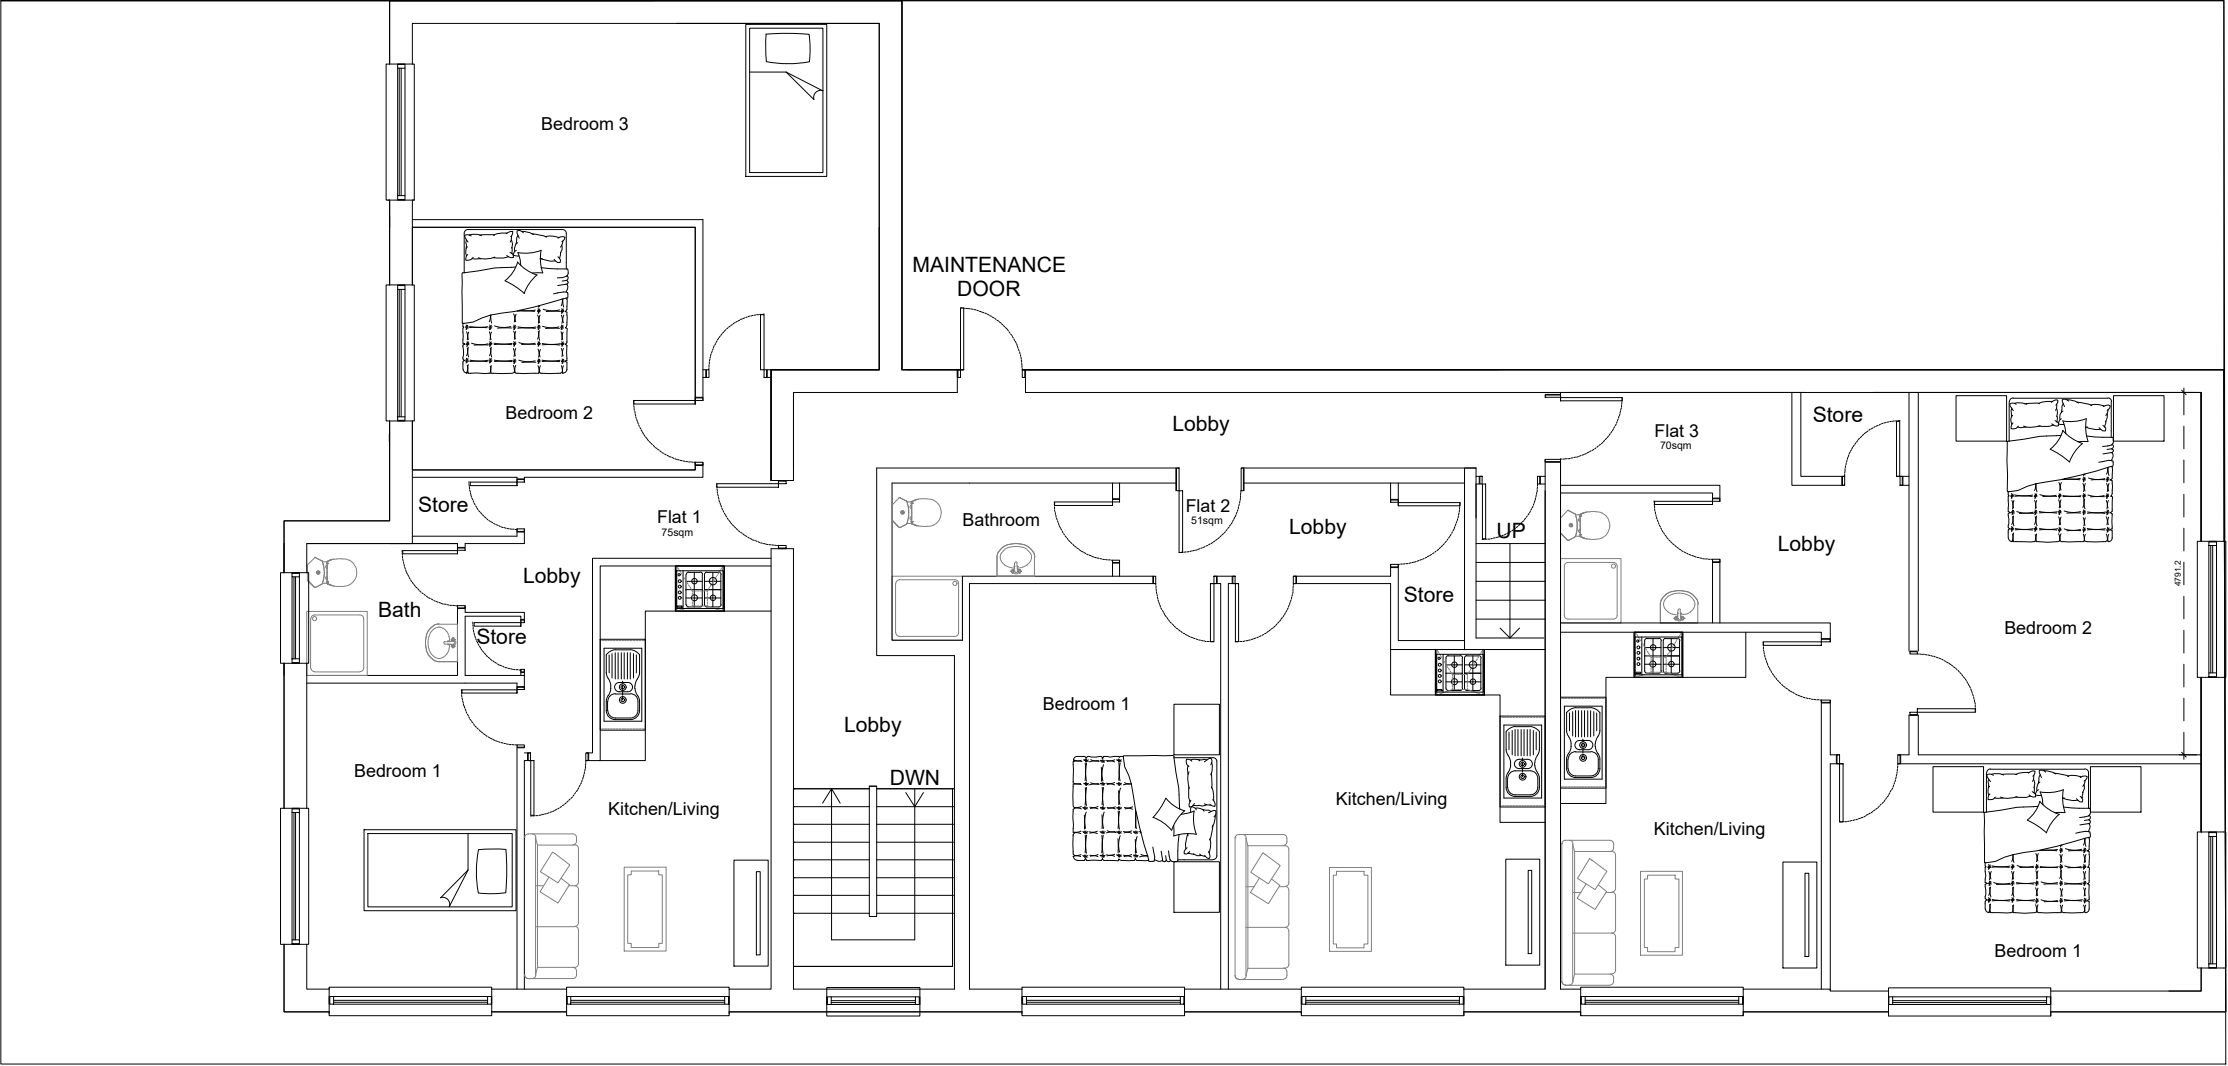

PROPOSED FIRST FLOOR



Drawing no. 5

date	rev.	revision/author/checker
------	------	-------------------------

purpose of issue
PLANNING

project
**321-325 Uthorxeter Road, Blythe Bridge,
Stoke-on-Trent ST11 9QA**

drawing
PROPOSED FIRST FLOOR

Job no.	rev.
2023-114	

drawn	checked
I RF	

scale	date
1:100@A3	31.05.2024

51 COLESHILL ROAD BIRMINGHAM B36 8DT
TEL: 0121-783-6211 Mob: 07852135845
Email: gs@architectureinteriors.co.uk
www.architectureinteriors.co.uk