


North

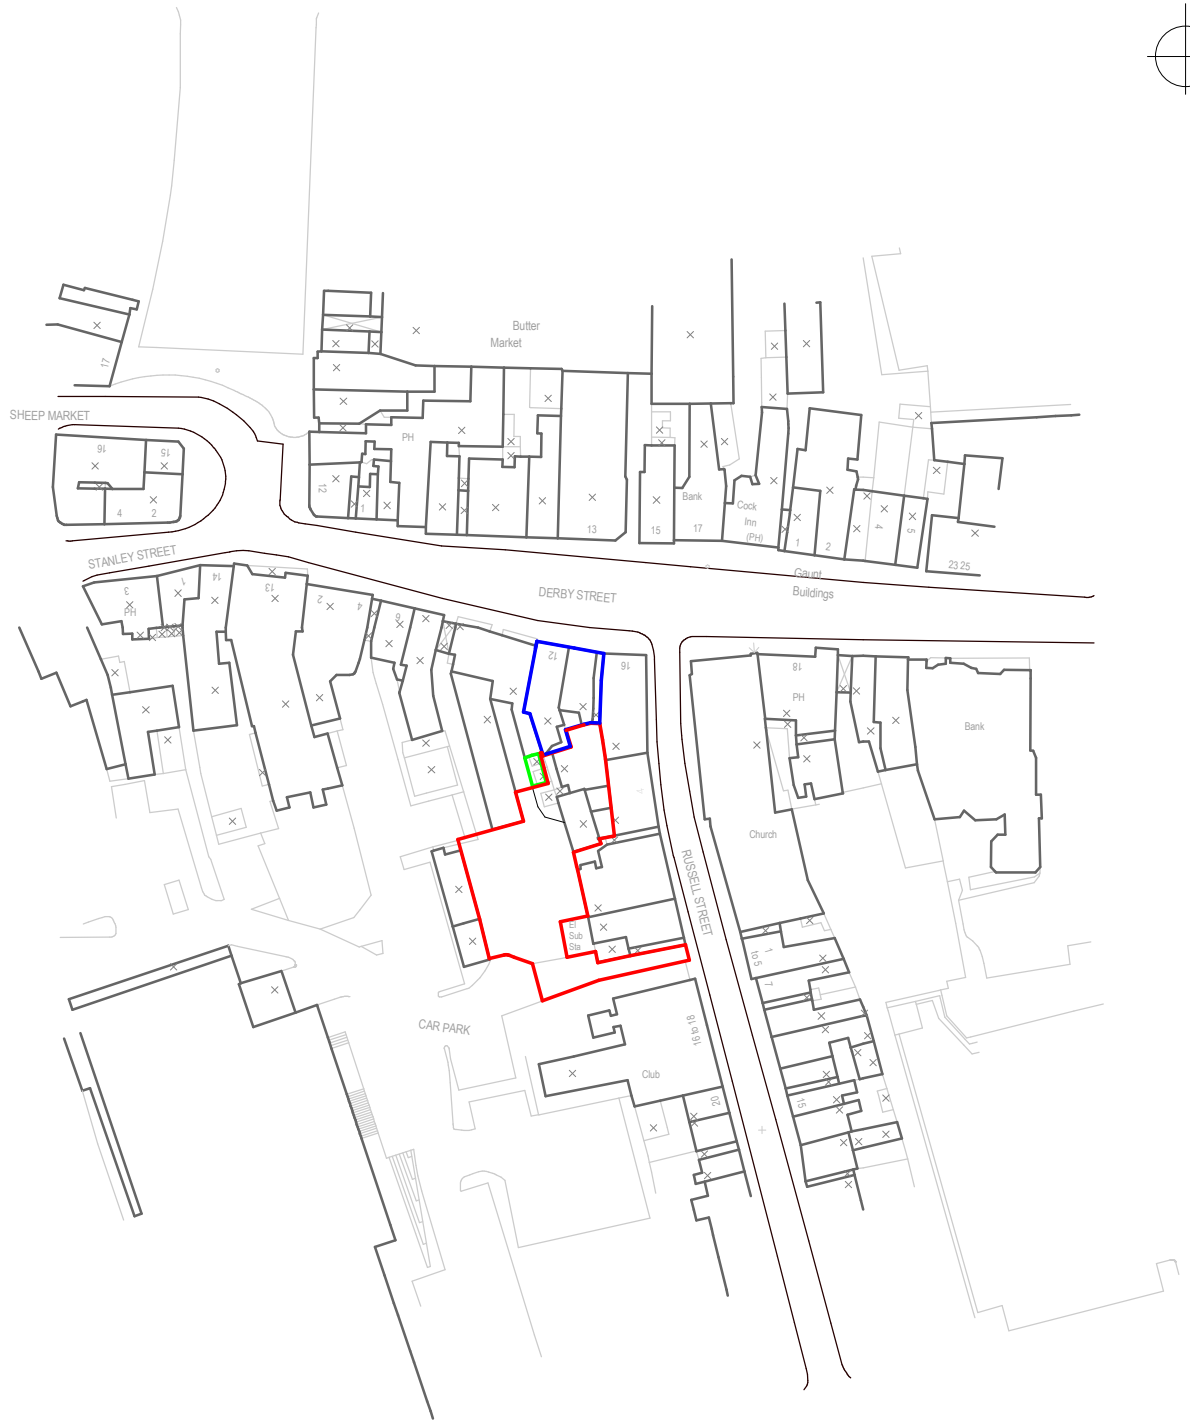

B	05/08/2024	SPM	Revision to site boundary
A	02/05/2024	SPM	Revisions following site meeting
Rev	Date	Drawn	Description

ctd architects

Clerk Bank House
Clerk Bank
LEEK
Staffordshire
ST13 5HE

t: 01538 373477
f: 01538 386503

e : info@ctdarchitects.co.uk
w : www.ctdarchitects.co.uk

ctd architects © 2023

- This drawing is copyright.
- All dimensions to be checked on site before proceeding.
- Contractor must notify the architect of any discrepancies before proceeding.
- Contractor to check/adjust dimensions of new work to suit existing conditions. Do not assume existing structure or details are plumb, square or level.
- All drawings to be read in conjunction with all other consultants drawings and specs.

Client

Andrew Carter

Project
14 Derby Street
LEEK
ST13 5AB

Title
Site Location Plan

Scale 1 : 1250 | Size A4 | Drawn SPM | Chkd CH | Date 25/03/2024

Status **PLANNING**

Job No. **2411** | Drawing No **AL01** | Rev. **B**