


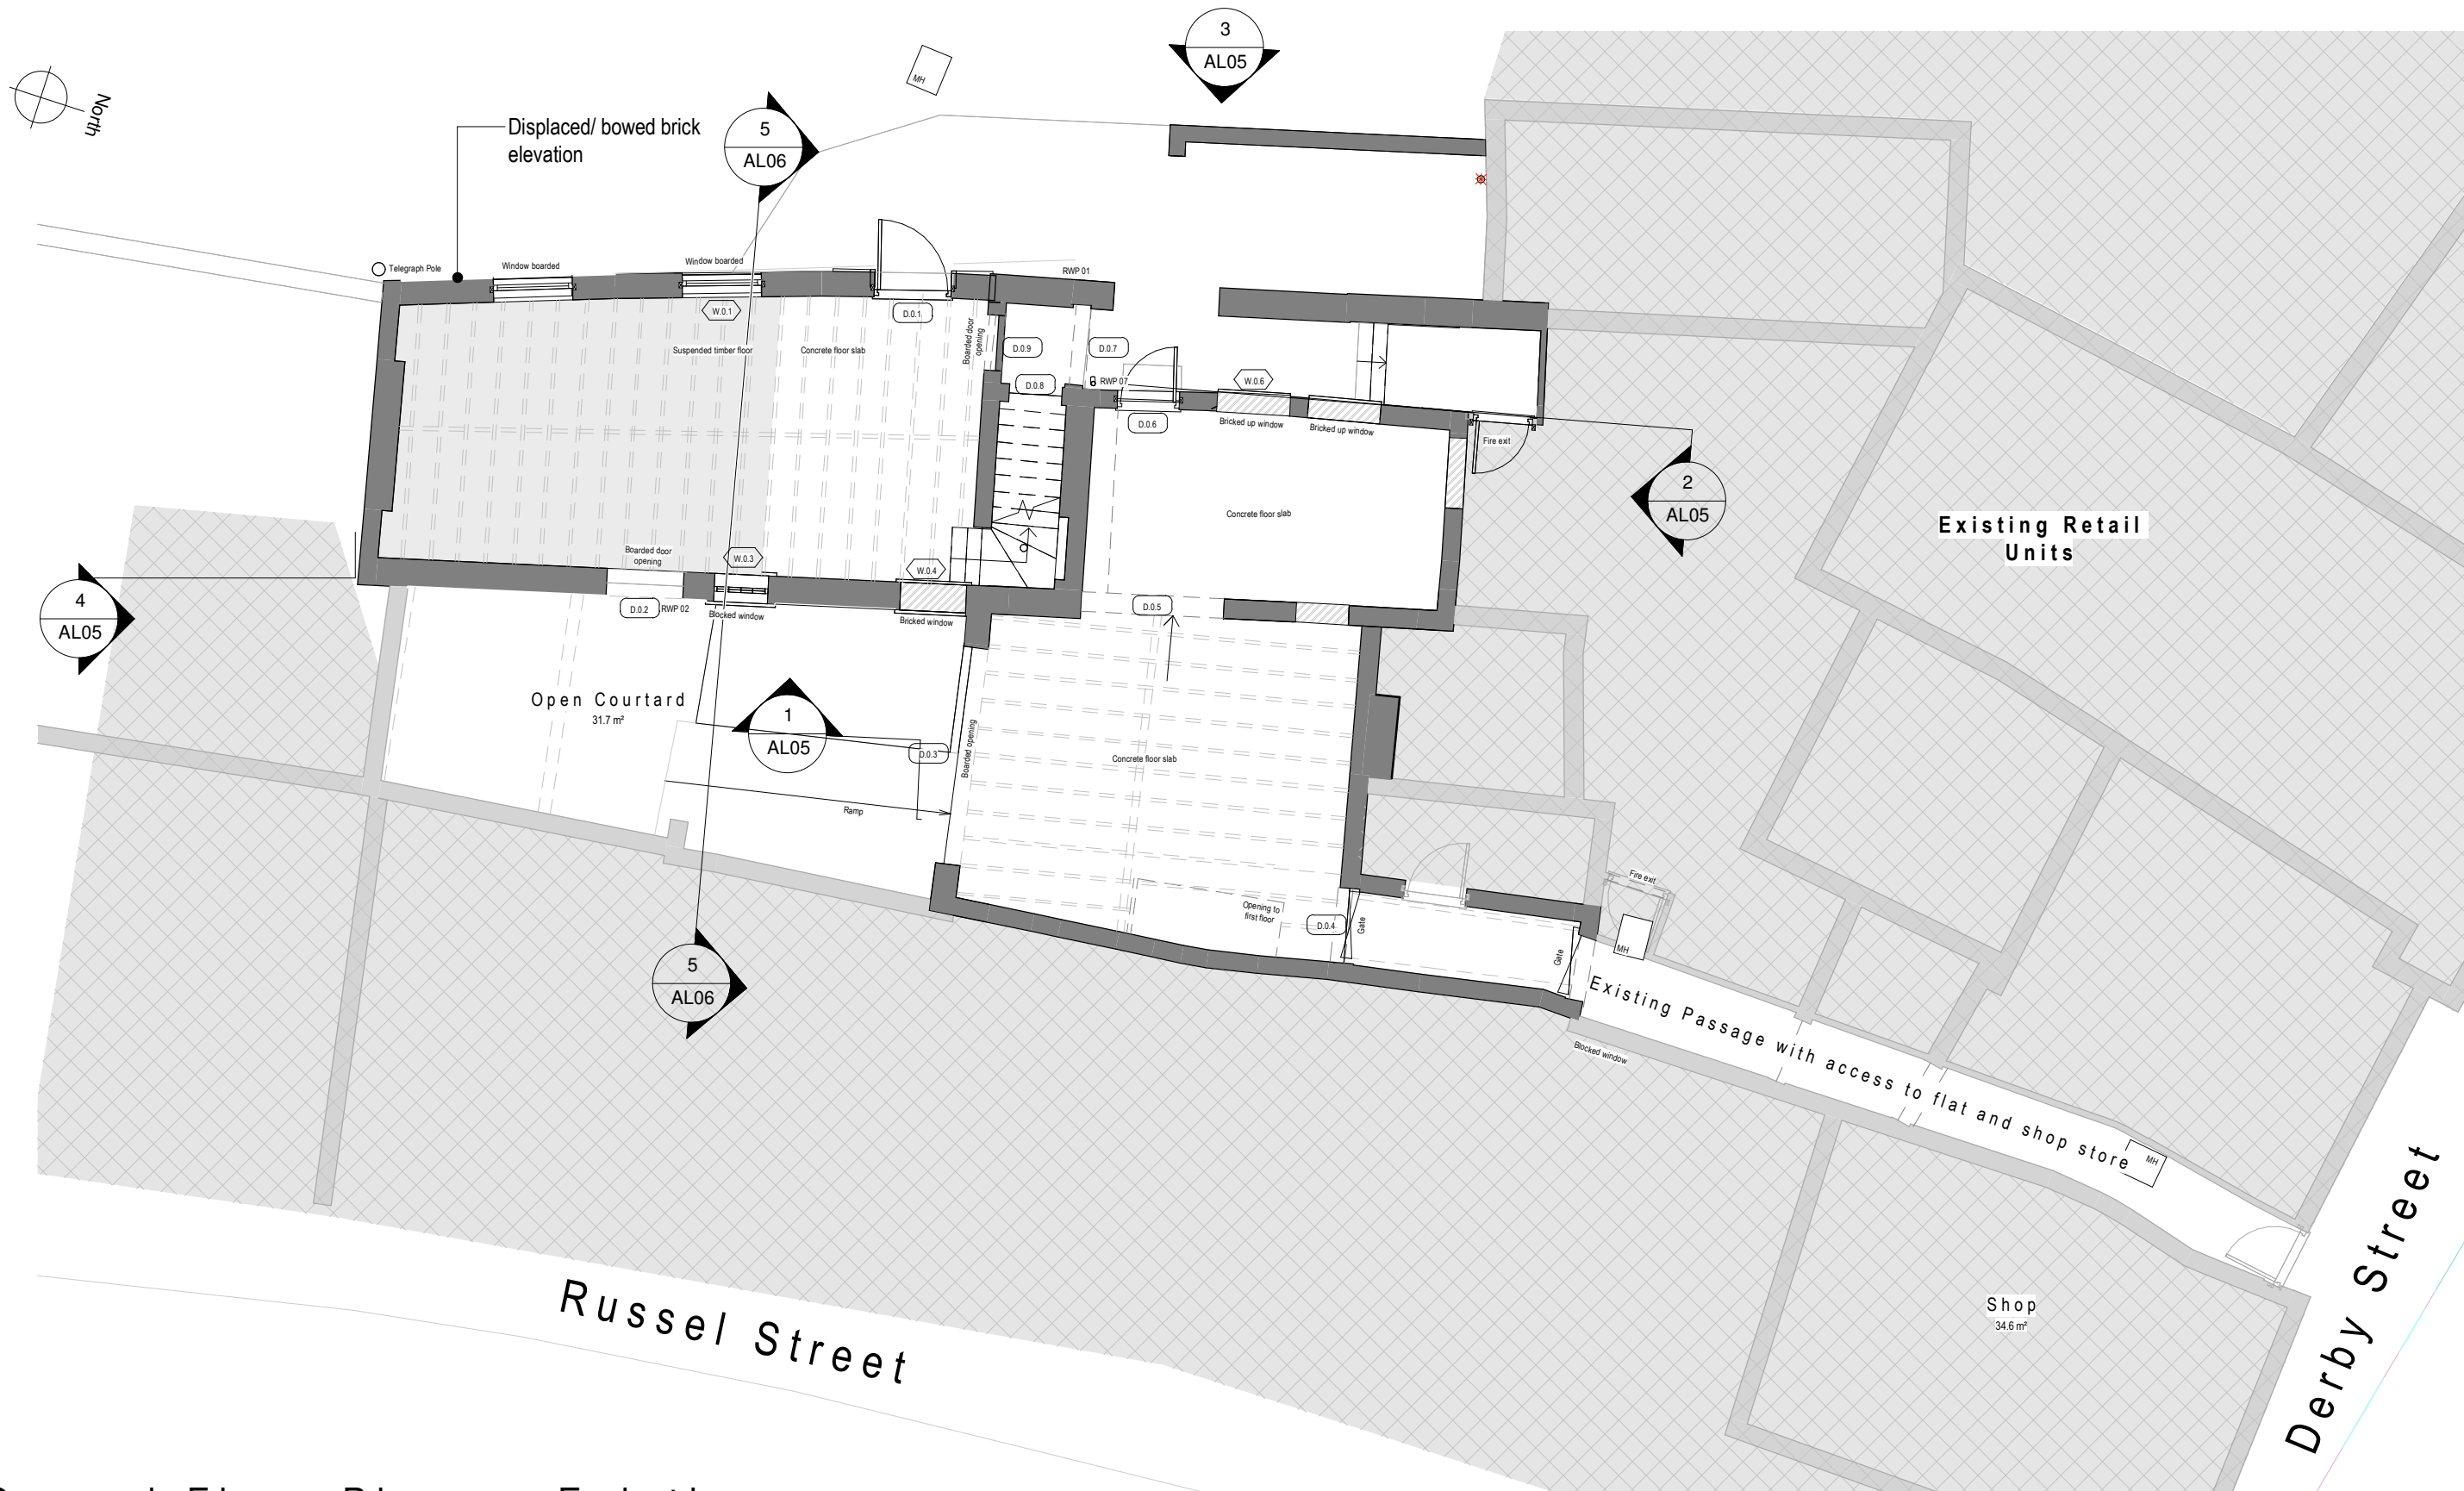

Ground Floor Plan as Existing
1 : 100

