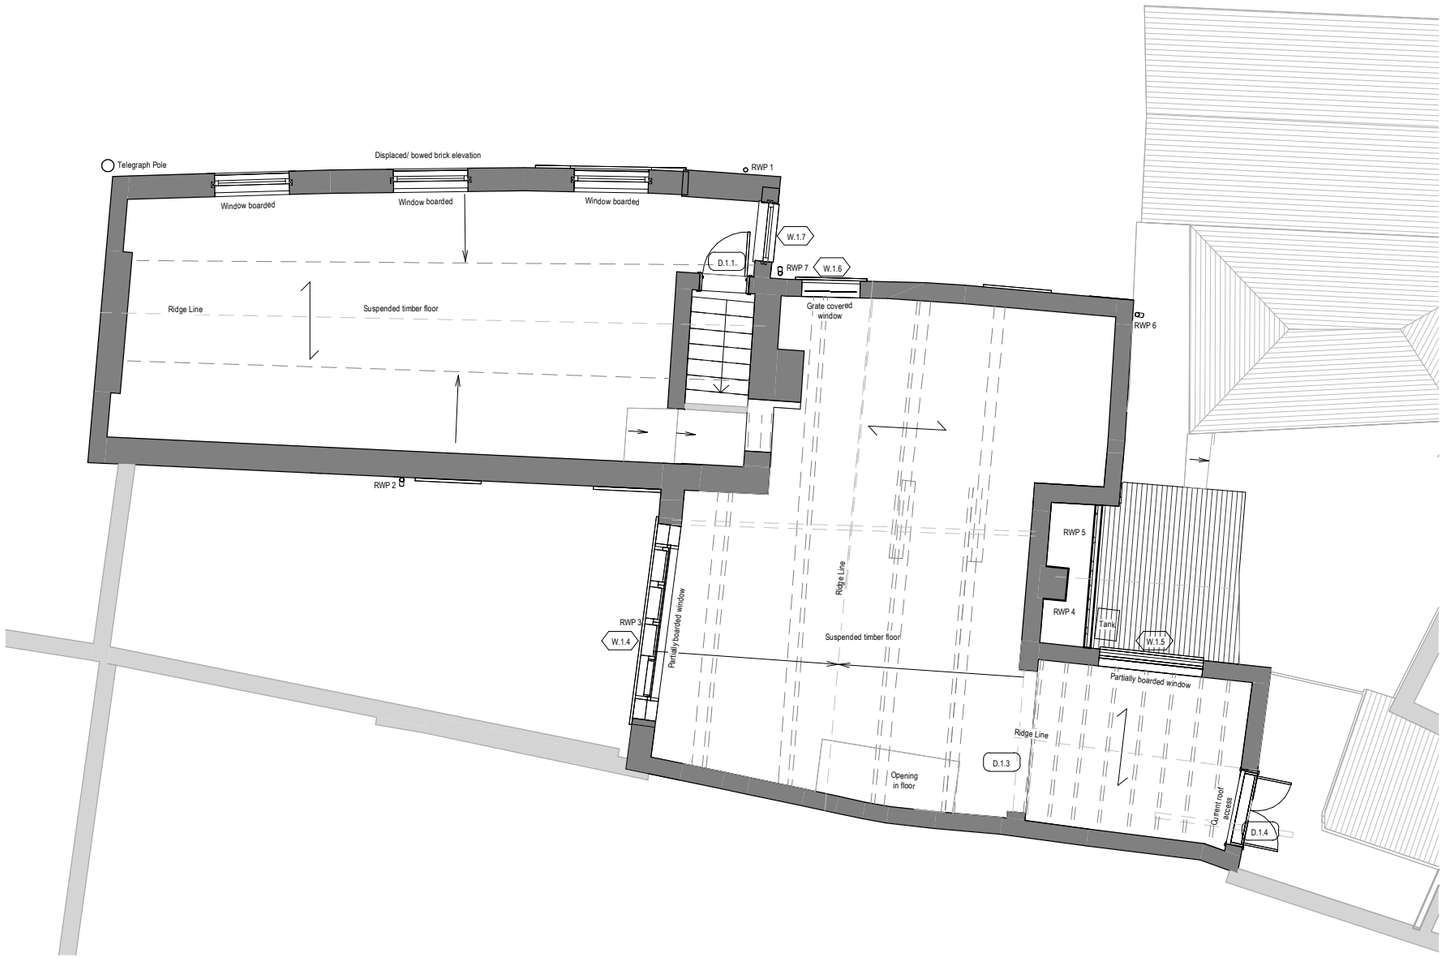

First Floor Plan as Existing

1 : 100

0m 5m 10m

Rev	Date	Drawn	Description
A	27/06/2024	SPM	Amendments for planning application

ctd architects

Clerk Bank House
Clerk Bank
LEEK
Staffordshire
ST13 5HE

t : 01538 373477
f : 01538 386503
e : info@ctdarchitects.co.uk
w : www.ctdarchitects.co.uk

ctd architects © 2023

- This drawing is copyright.
- All dimensions to be checked on site before proceeding.
- Contractor must notify the architect of any discrepancies before proceeding.
- Contractor to check/adjust dimensions of new work to suit existing conditions. Do not assume existing structure or details are plumb, square or level.
- All drawings to be read in conjunction with all other consultants drawings and specs.

Client
Andrew Carter

Project
14 Derby Street
LEEK
ST13 5AB

Title
First Floor plans as existing

Scale	Size	Drawn	Chk'd	Date
1 : 100	A3	SPM	CH	17/04/2024

Status: PRELIMINARY DRAWINGS

Job No.	Drawing No	Rev.
2411	AL04	A