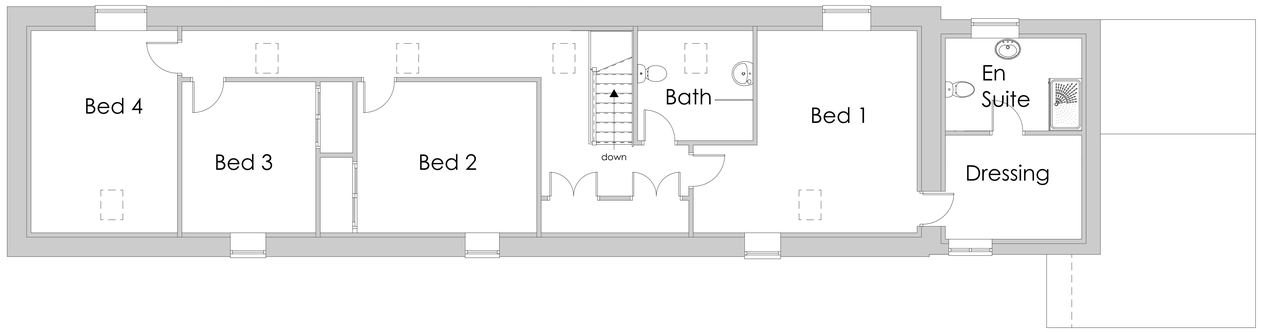

2 FIRST FLOOR PLAN 1:50

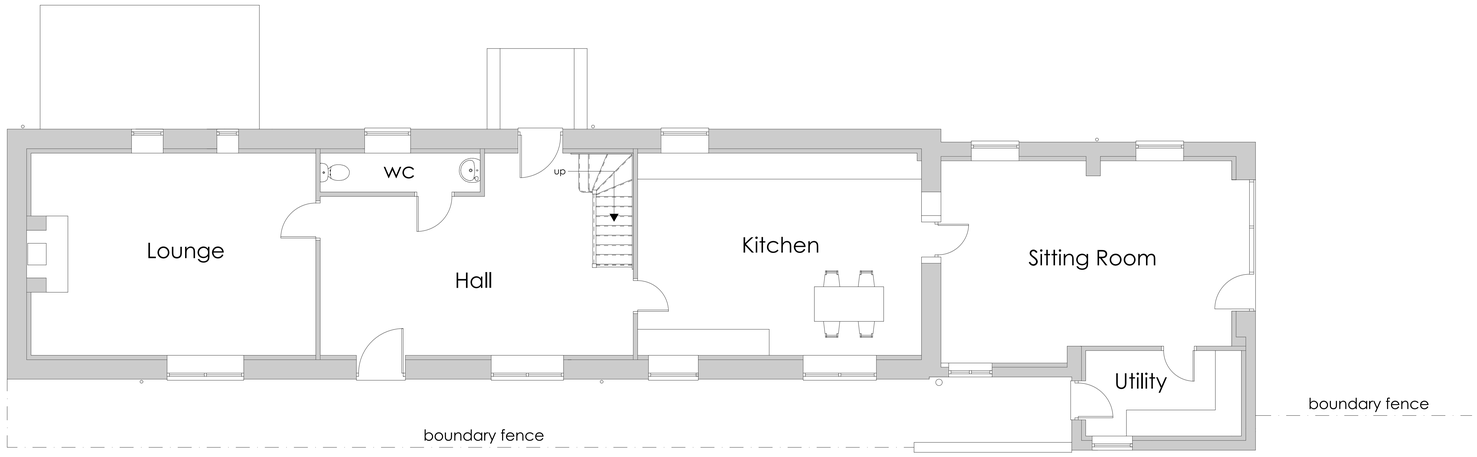

1 GROUND FLOOR PLAN 1:50

Rev:	Comment:	Date	By:

wood | goldstraw | yorath
ARCHITECTS QUANTITY SURVEYORS CDM CO-ORDINATORS
Churchill House, Regent Road, Stoke on Trent, ST1 3RH.
Tel: 01782 208000 Fax: 01782 208712 E-mail: info@woodgoldstraw.co.uk
www.woodgoldstraw.co.uk

Client.
MR A.M.BEARDMORE

Project.
PROPOSED BUILDING UP OF EXISTING OPENING

Scale	Issue Date
1:50	08/08/2024

Sheet Size	Drawn
A0	

Title.
EXISTING PLANS

Drawing Number	Revision ID
4972-01-01	

CAD file path:
X:\0 PROJECTS\4972 Mr A Beardmore\4972-01 Retrospective Planning - Mole House Farm, Leek Edge\Drawings\CAD\4-BEARDMORE.pln
Copyright, Wood Goldstraw Yorath LLP
Contractors are to check all dimensions on site and refer any discrepancies to the Architect immediately. This drawing has been prepared for planning purposes only and to the best of our knowledge the original digital document is accurate at the stated scale. However, we cannot accept liability for the accuracy of third party data (OS mapping, topographical survey information, etc) used in the production of this document which we have relied upon in good faith. Any dimensions are noted