


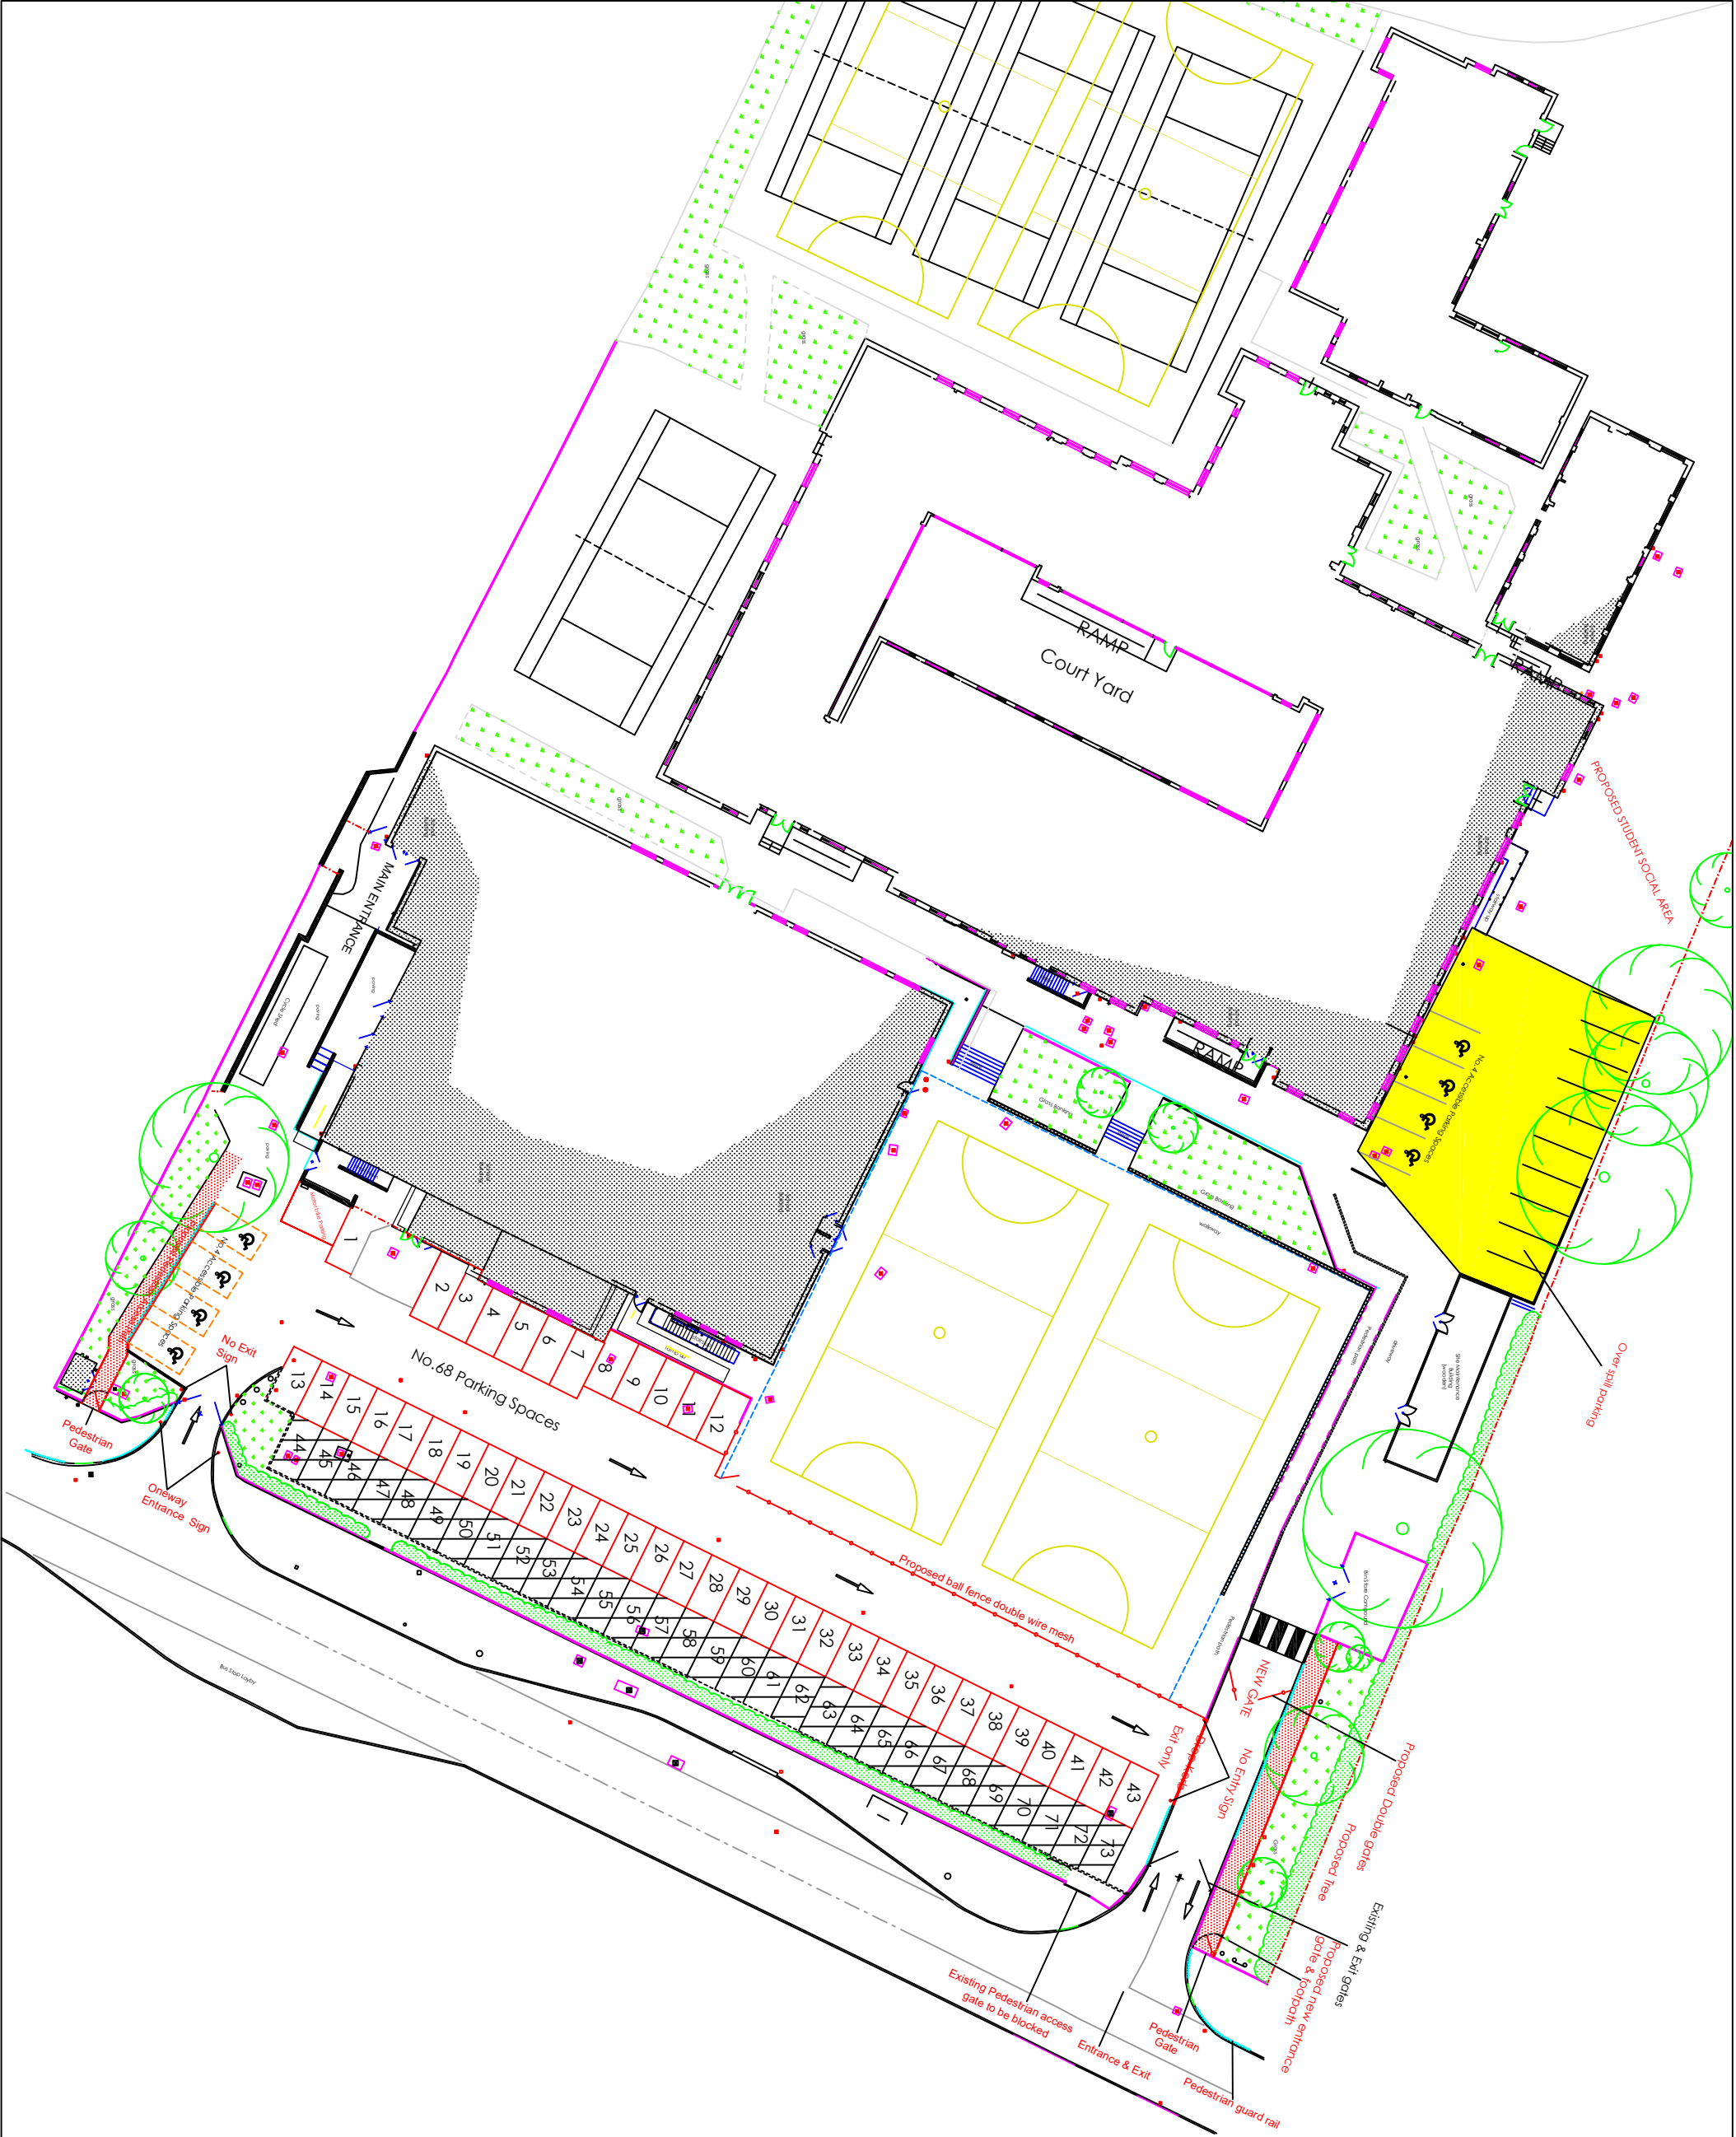

General Notes

No. 67 Proposed parking spaces.
No. 8 Accessible parking spaces.

Proposed new pedestrian access paths & gates.
Close off existing pedestrian gates.
Proposed new changes to vehicles site access.

Lay ducting for future vehicle charging points?

Proposed double wire mesh fence and gate between courts and car park 2m high.

Pedestrian Guard Rail.

Road Kerb.

Existing Laurel Hedge.

Restricted parking
Bays- 44 to 73.

Remaining Parking Bays.

Overspill Parking

All proposals shown on drawing

No.	Revision/Issue	Date

Firm Name and Address



Dawkes & Co Ltd
Unit 1, Astonfields Road,
Astonfields, Stafford.
ST16 3JF
0178222809

info@dawkes.co.uk
www.dawkes.co.uk

Project Name and Address
Endon High School
Leek Road,
Endon, Stoke-on-Trent,
Staffs.

ST9 9EE

Project	Sheet
Academy Access & Parking	Proposed Parking Scheme
Date	30-07-2024
Scale	A3 @ 1:500
Rev:	01