


Frame construction. 1m high base wall constructed from concrete block, Yorkshire boarding to the walls and grey box profile metal sheet roofing. Floor in C35 concrete over aggregate infill

Elevation B

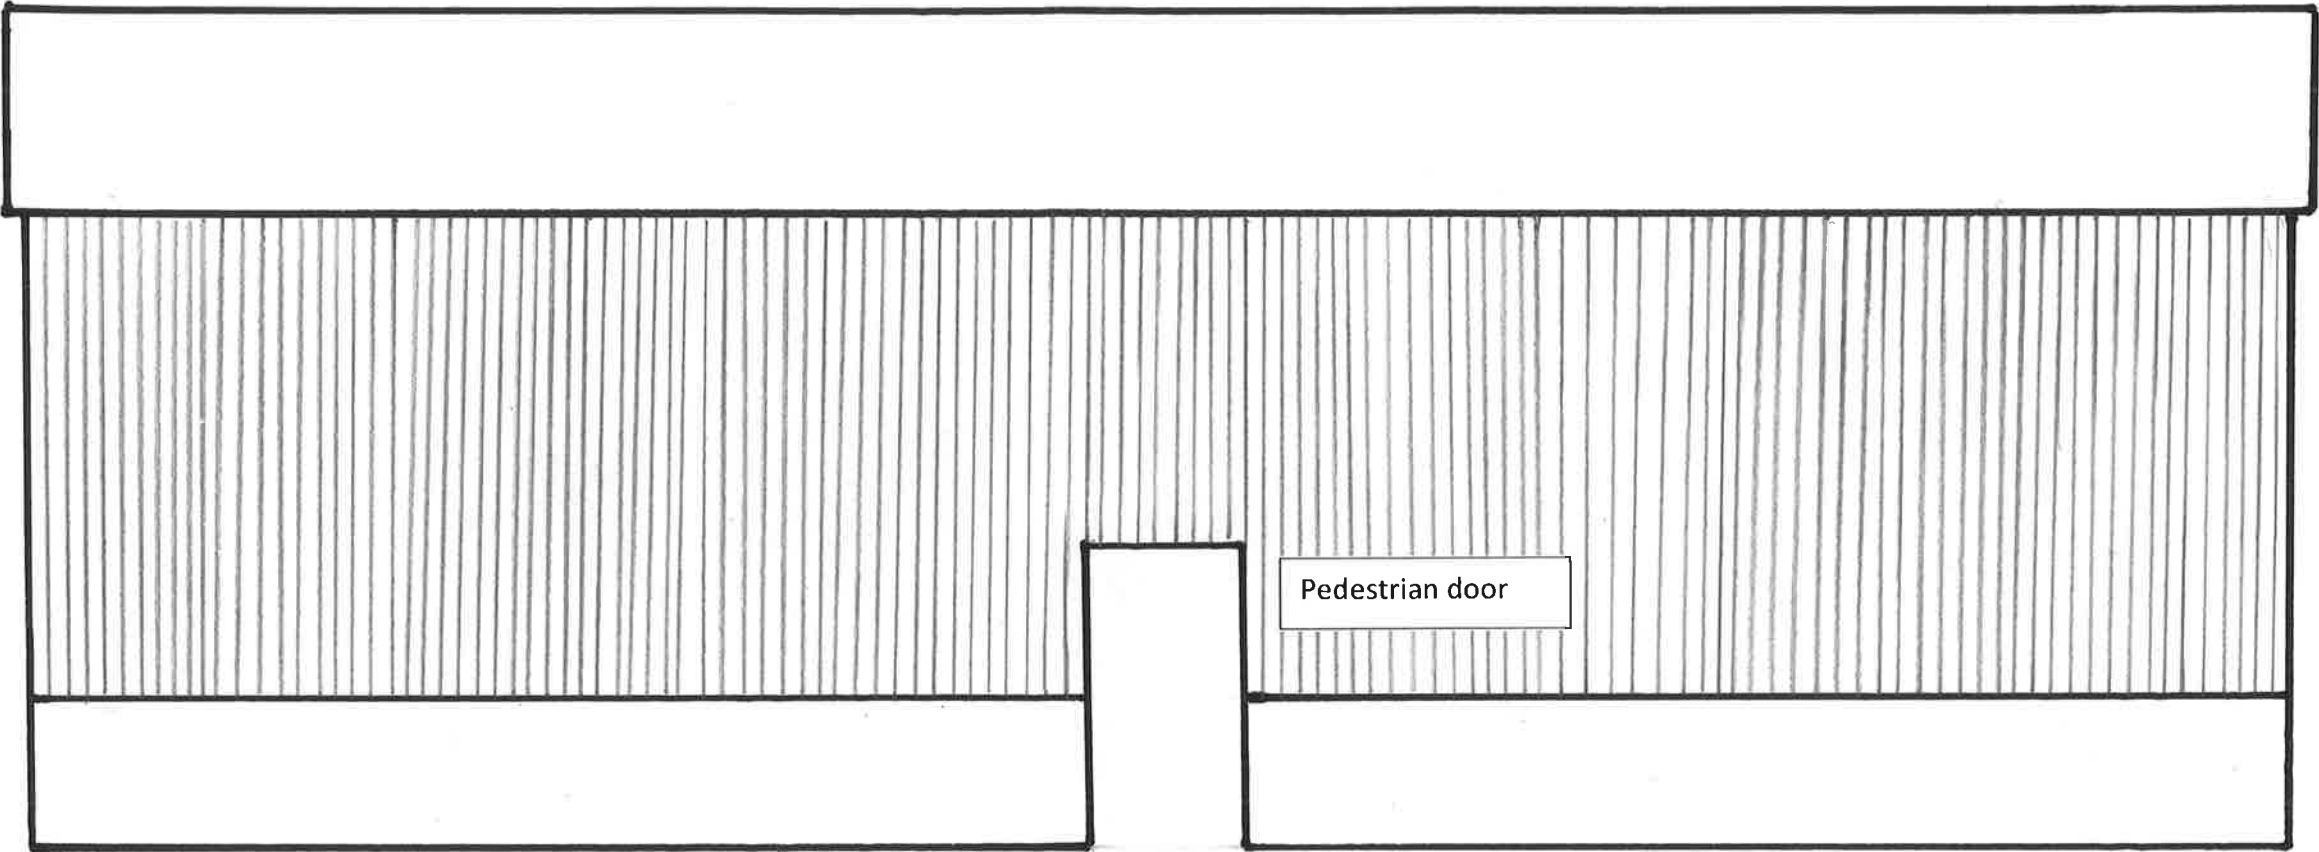

Pedestrian door

Dimensions :
Floor to ridge 5.5m
Floor to eaves 4.2m
Footprint 10m x 15m
15 degree pitched roof

Black rain goods

Elevation D

