

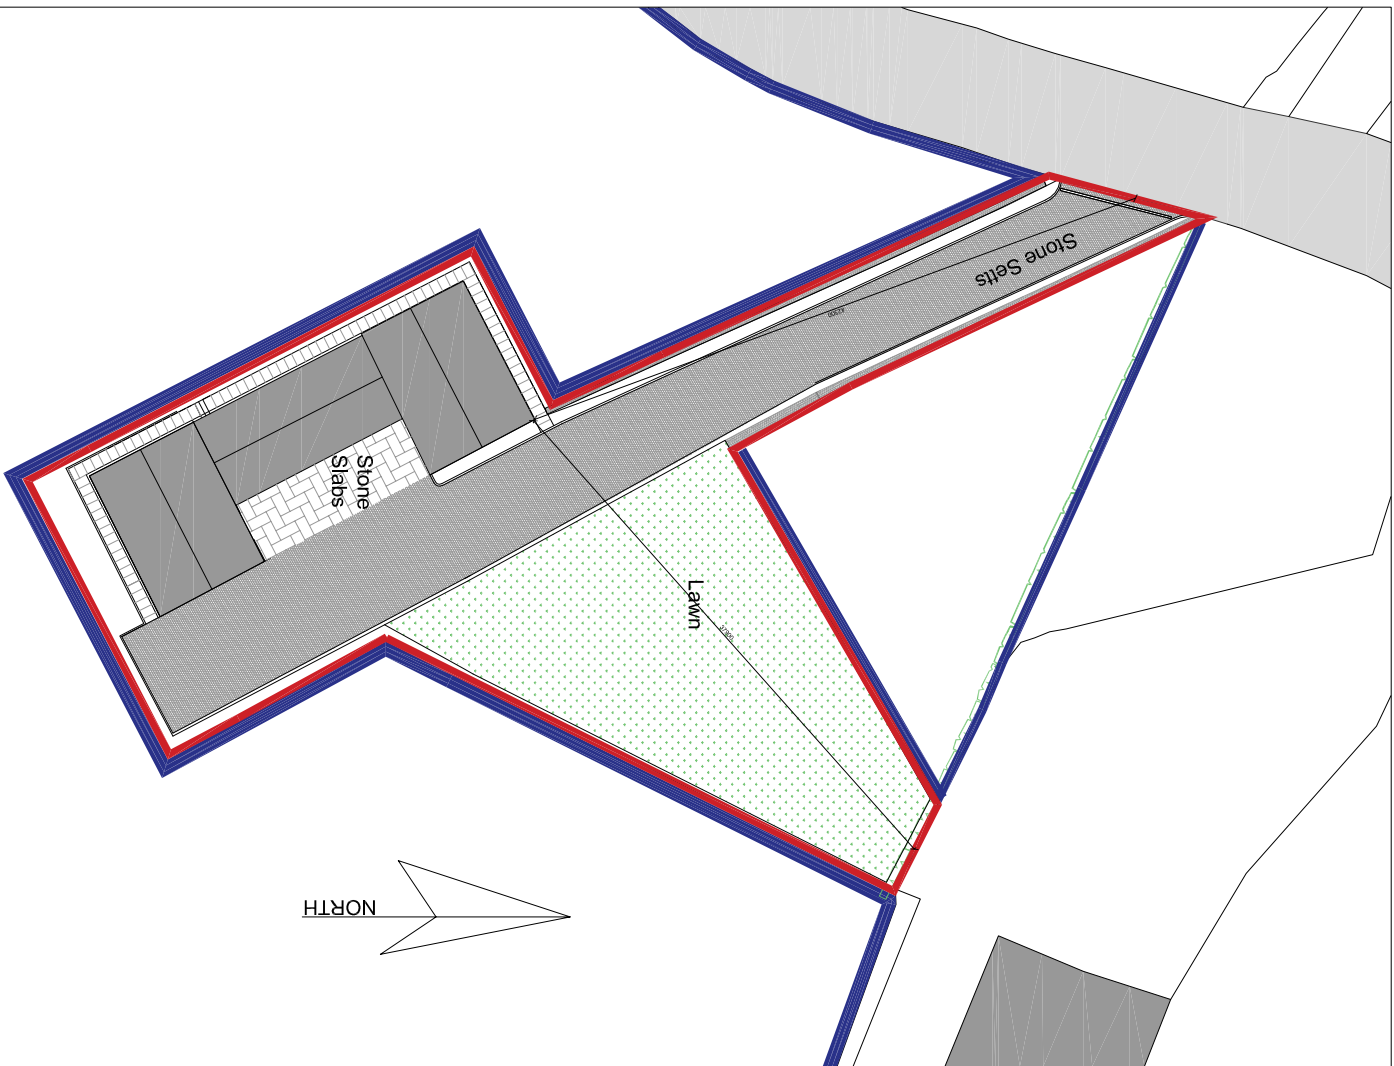
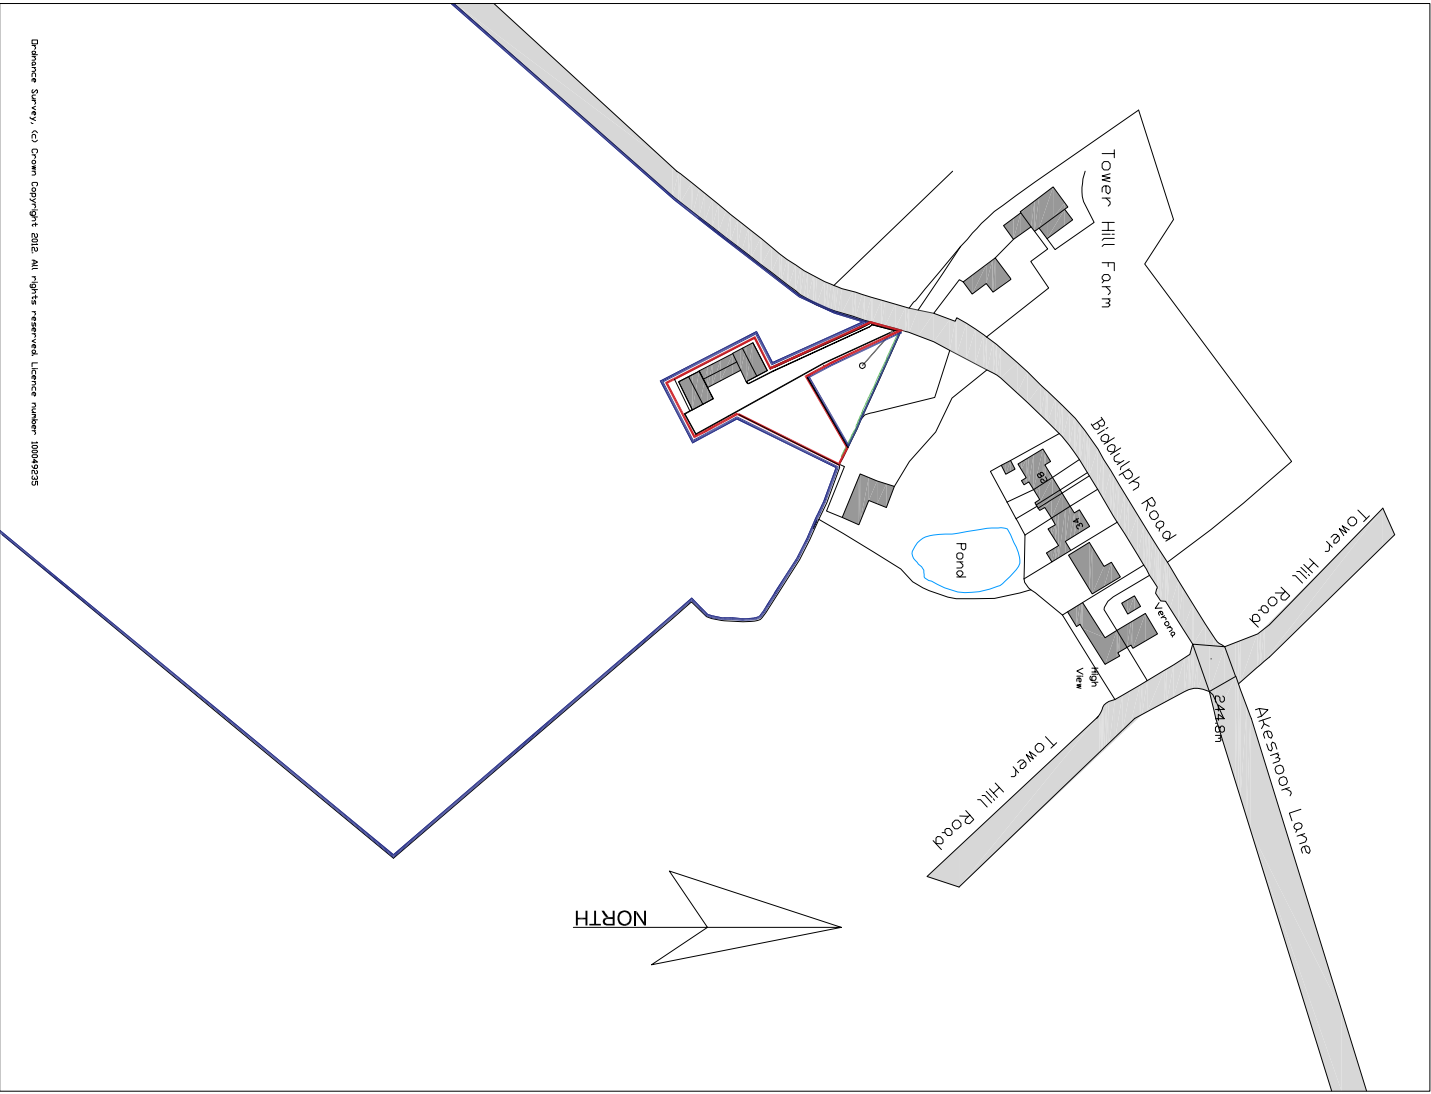


Site Plan 1:500

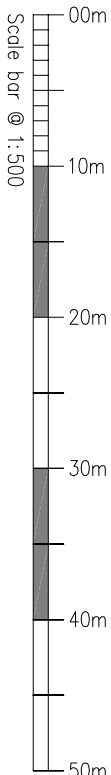

Distance Survey, (c) Crown Copyright 2012. All rights reserved. Licence number 100045235

Location Plan 1:2500

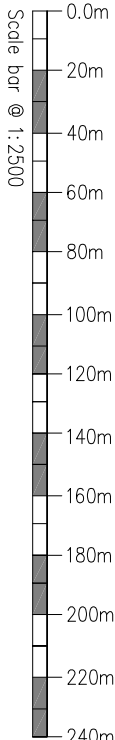

MAC
ARCHITECTURAL DESIGN LTD

Moorland House, 123 Moorland Road, Burslem, ST6 1JD.
T:01782 503302 E:admin@mac-arch.co.uk

Client:

Mr J Foxall

Project:

**The Old Engine House,
Biddulph Road, Mow Cop,
Stoke on Trent, Staffs. ST7 3PU**

Title:

Site Plan & Location Plan

Status:

Planning.

Paper Size A3: July 2024 Drawing Ref: 1557-AL13A