


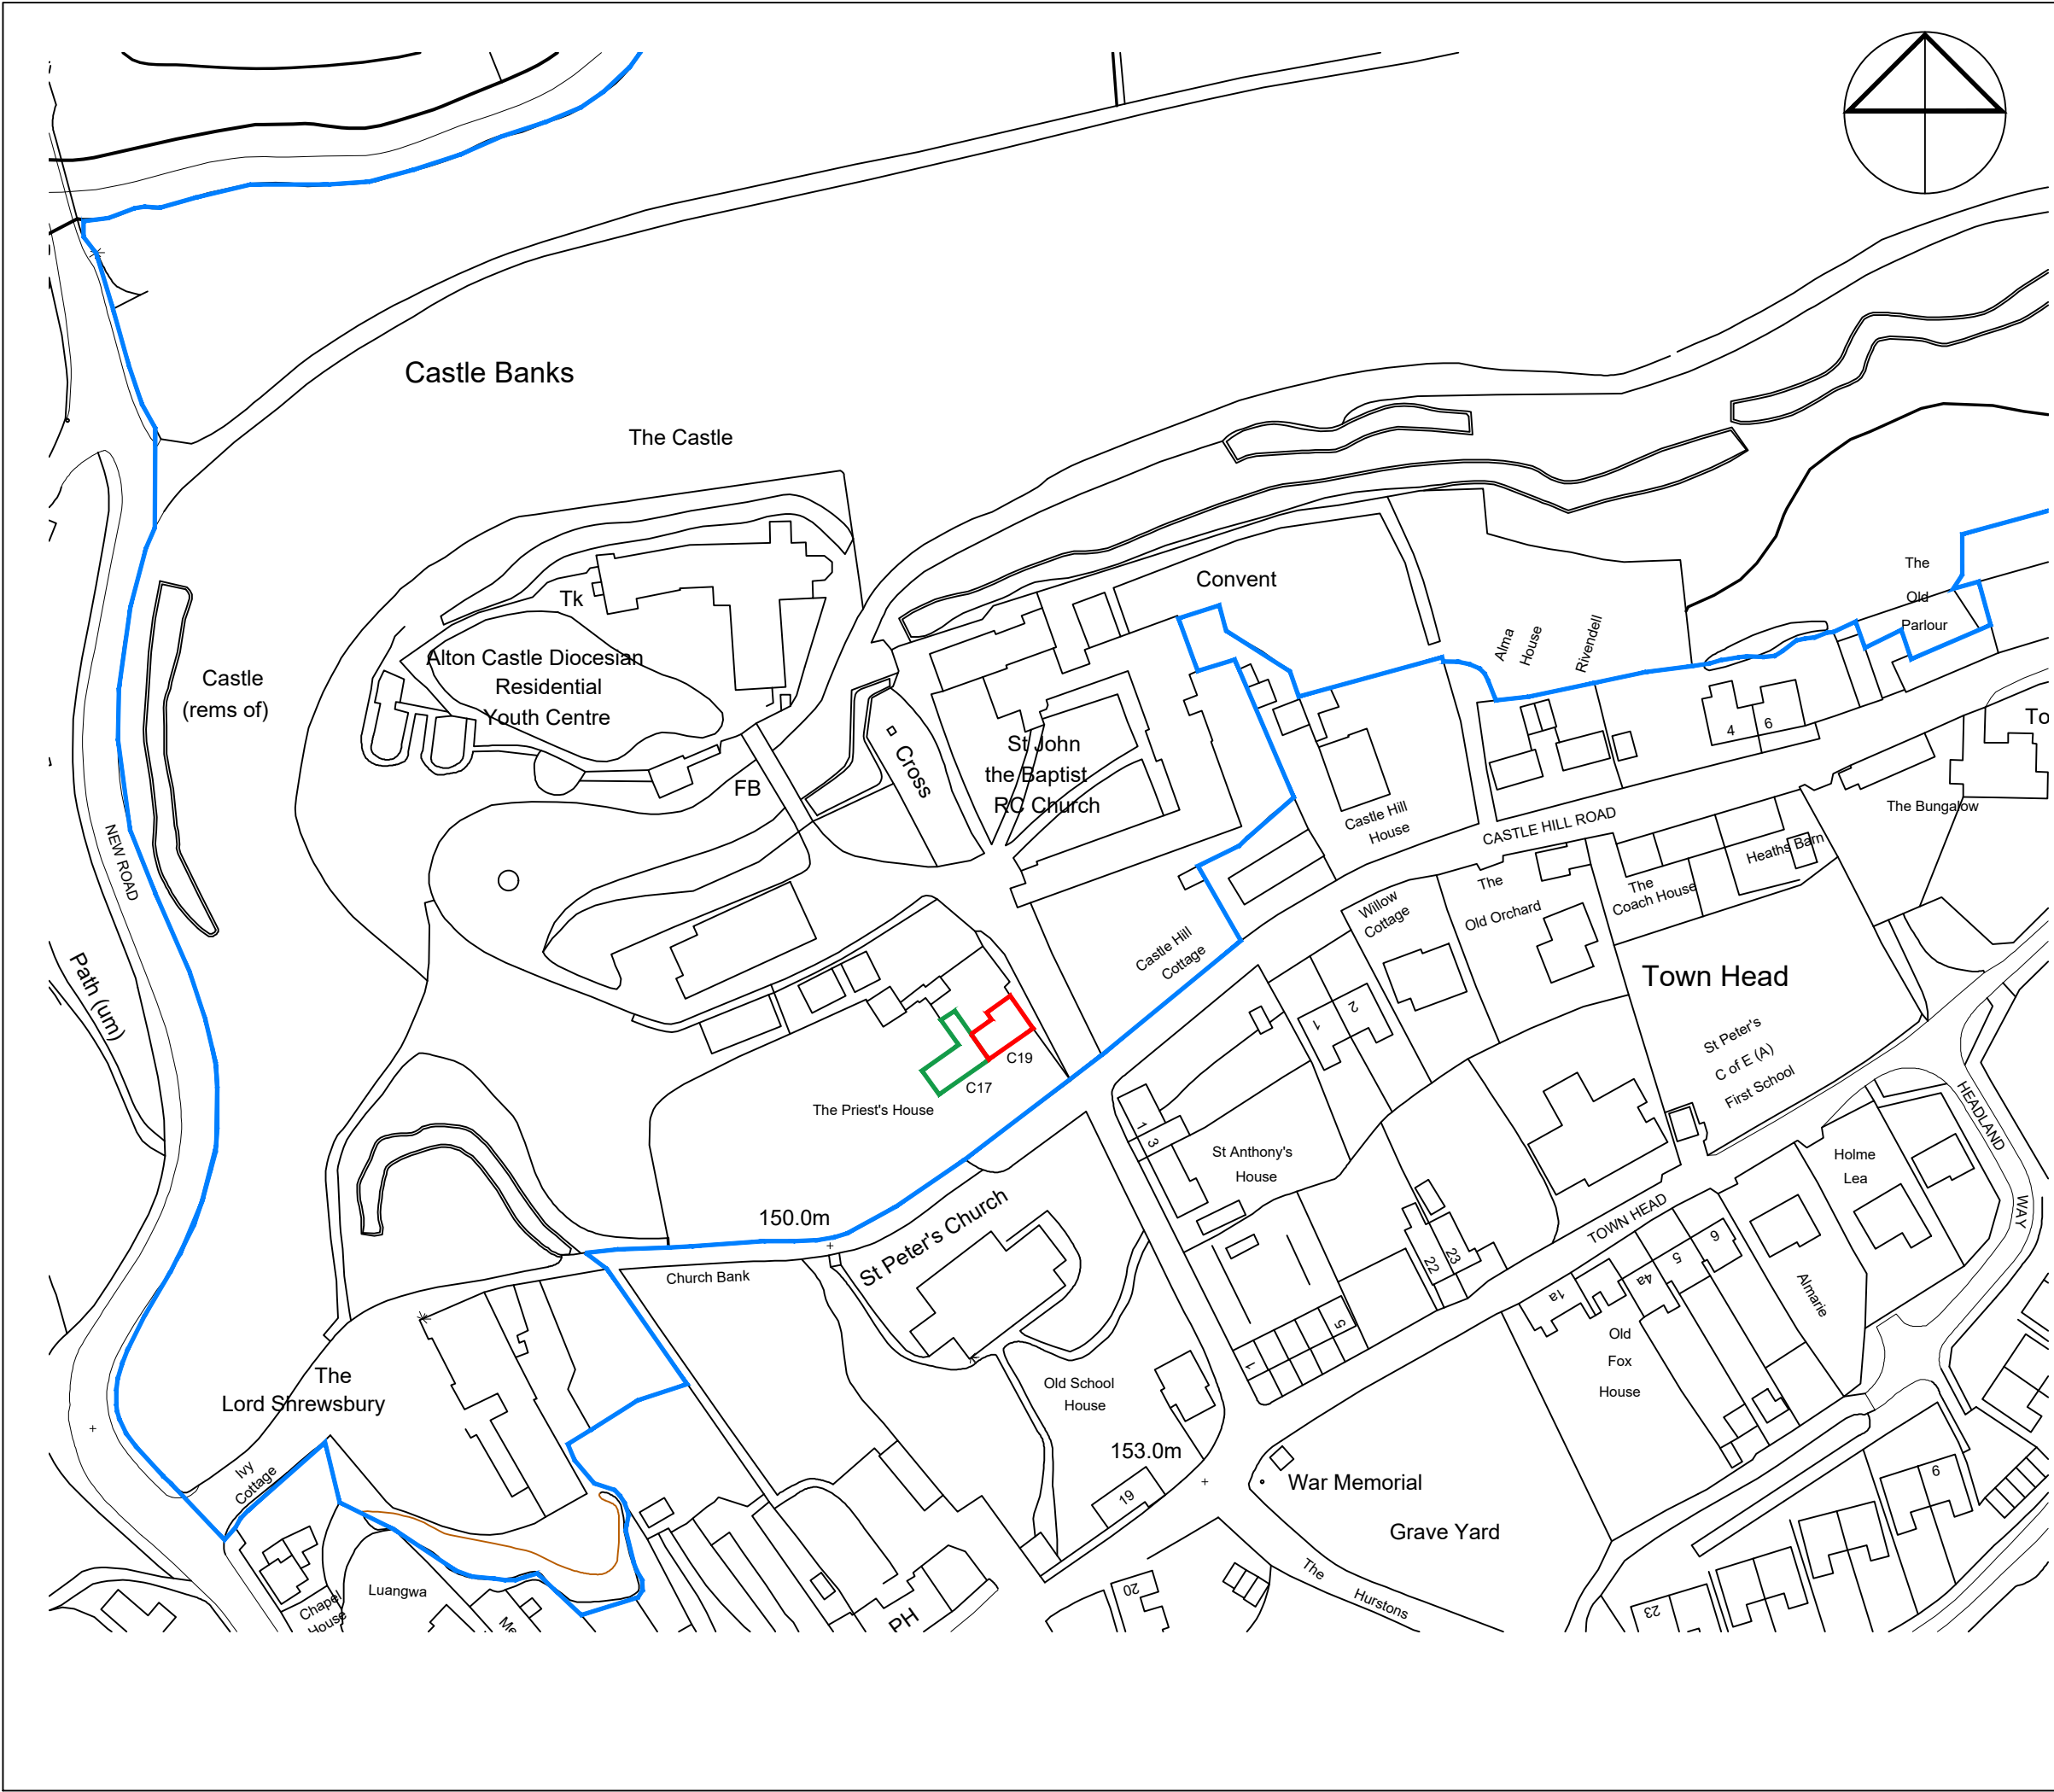

Safety Health and Environmental Information

A3

The following risks are identified as unusual or unfamiliar to a competent contractor

CONSTRUCTION

TBC

DEMOLITION RISKS (FUTURE)

TBC

It is assumed that all work will be carried out by a competent contractor working, where appropriate, to an approved method statement

Key:

- Boundary of Ownership

- Boundary of Works (C19 Extension)

- Boundary of Works (C17 Priest's House)

B	Red line boundary amended to suit scope of work	22/01/24	JLL
A	Red line boundary amended to suit scope of work	21/08/23	JLL
REV	DETAILS	DATE	CHECKED



brownhill hayward brown

chartered architects

01543 254357 - mail@bhbarchitects.co.uk

Preist's House, ALTON		DRAWING NO.	
Site Location Plan		3915-01	
The Archdiocese of Birmingham		REV	DATE
		B	April '23
LISTED BUILDING CONSENT	DRAWN	CHECKED	SCALE
	JLL	JLL	1:1250@ A3



ISO 9001
REGISTERED FIRM



ISO 14001
REGISTERED FIRM

The copyright of this drawing and design is vested in the Architect and must not be copied or reproduced without written consent. All dimensions given are to be verified on site by the responsible contractor.

PART OF

bhb

architects