


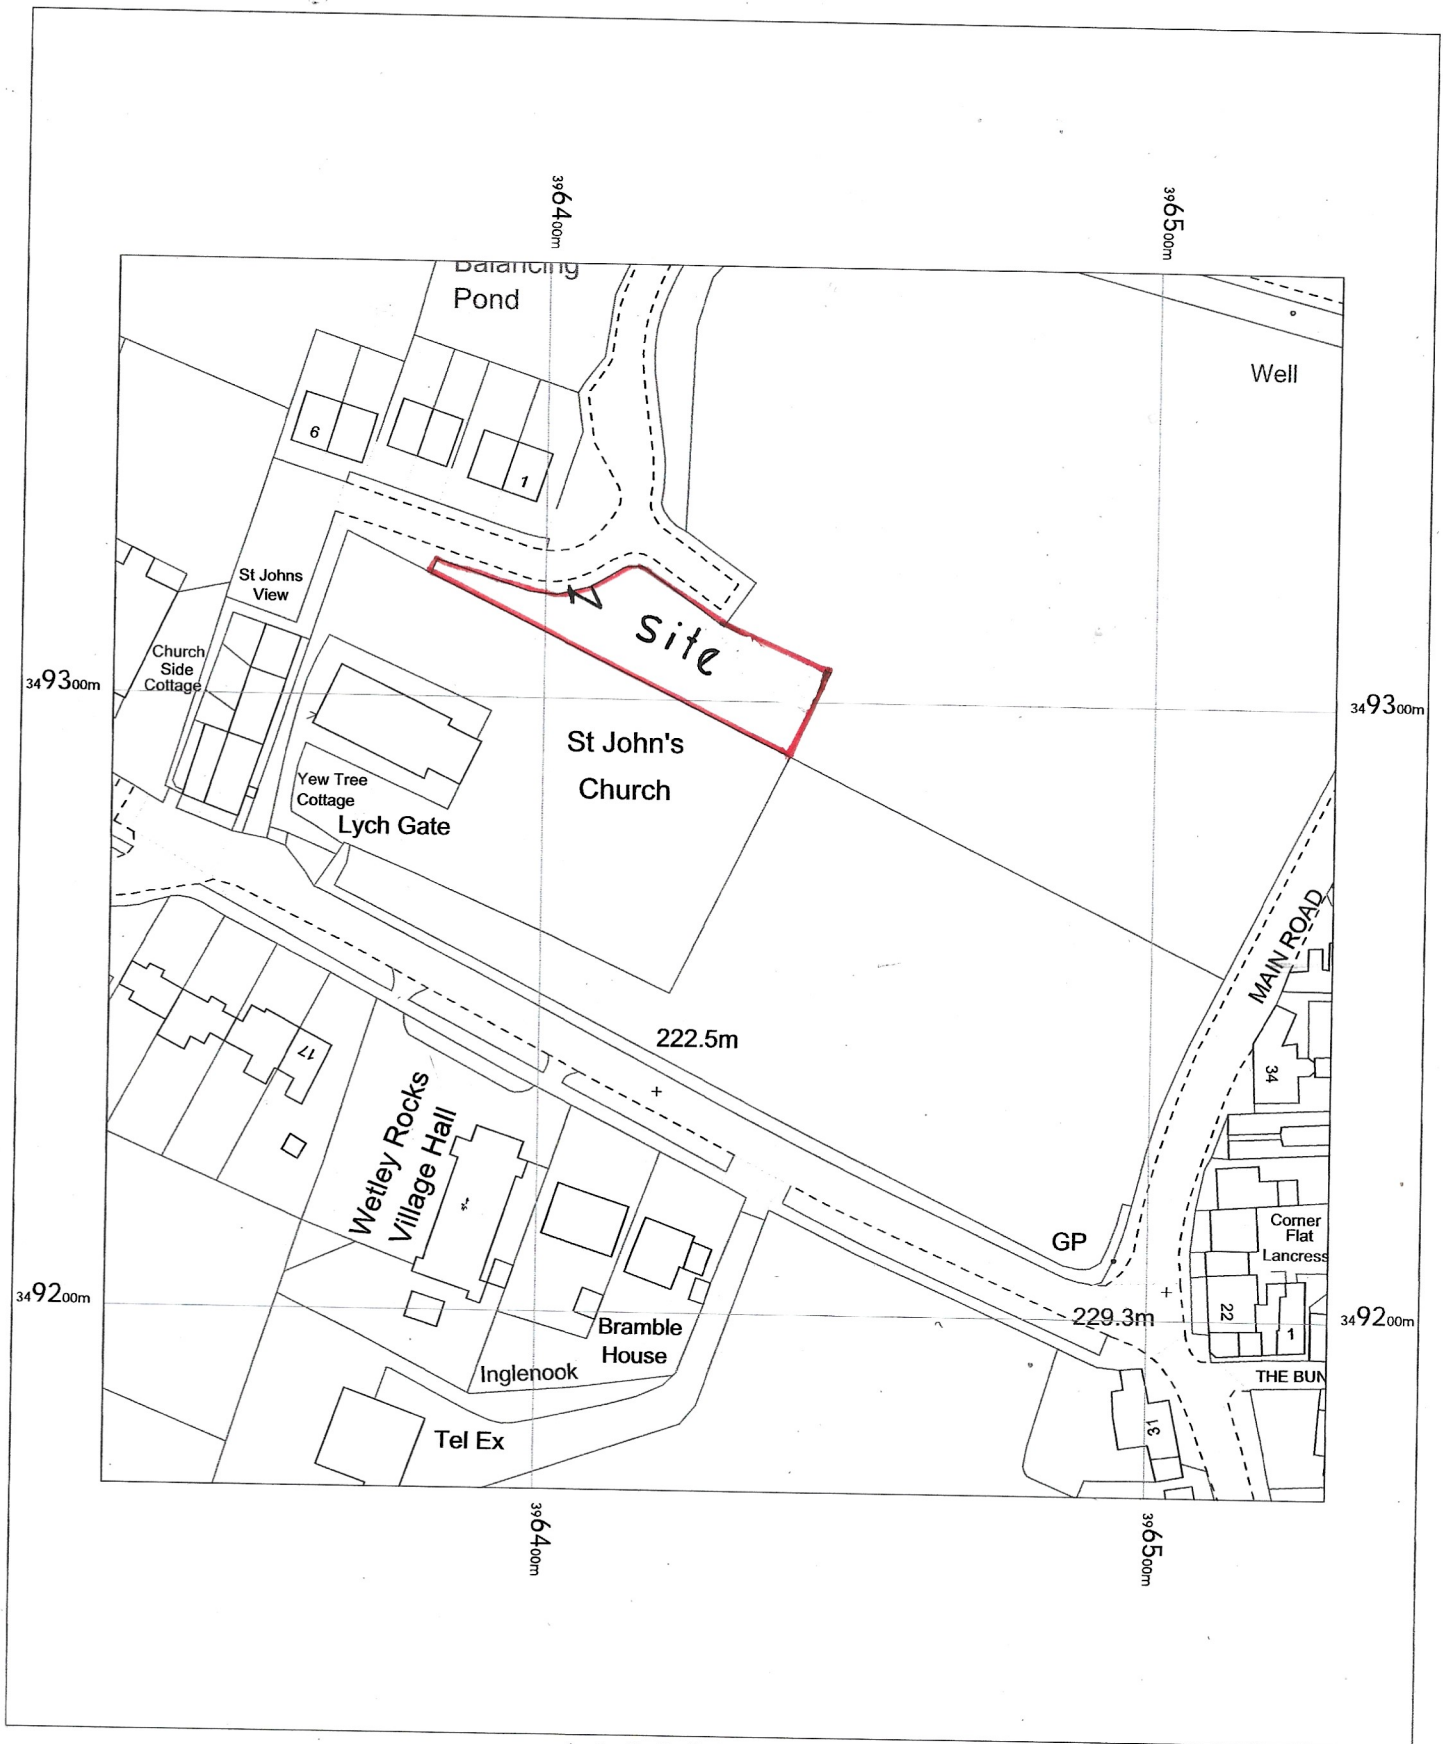

OS MasterMap 1250/2500/10000 scale
 Wednesday, October 11, 2023, ID: BW1-01130104
www.blackwellmapping.co.uk

1:1250 scale print at A4, Centre: 396430 E, 349271 N

©Crown Copyright Ordnance Survey. Licence no. 100041041



**BLACKWELL'S
 MAPPING SERVICES**
 PERSONAL & PROFESSIONAL MAPPING
www.blackwellmapping.co.uk

TEL: 0800 151 2612
maps@blackwell.co.uk

