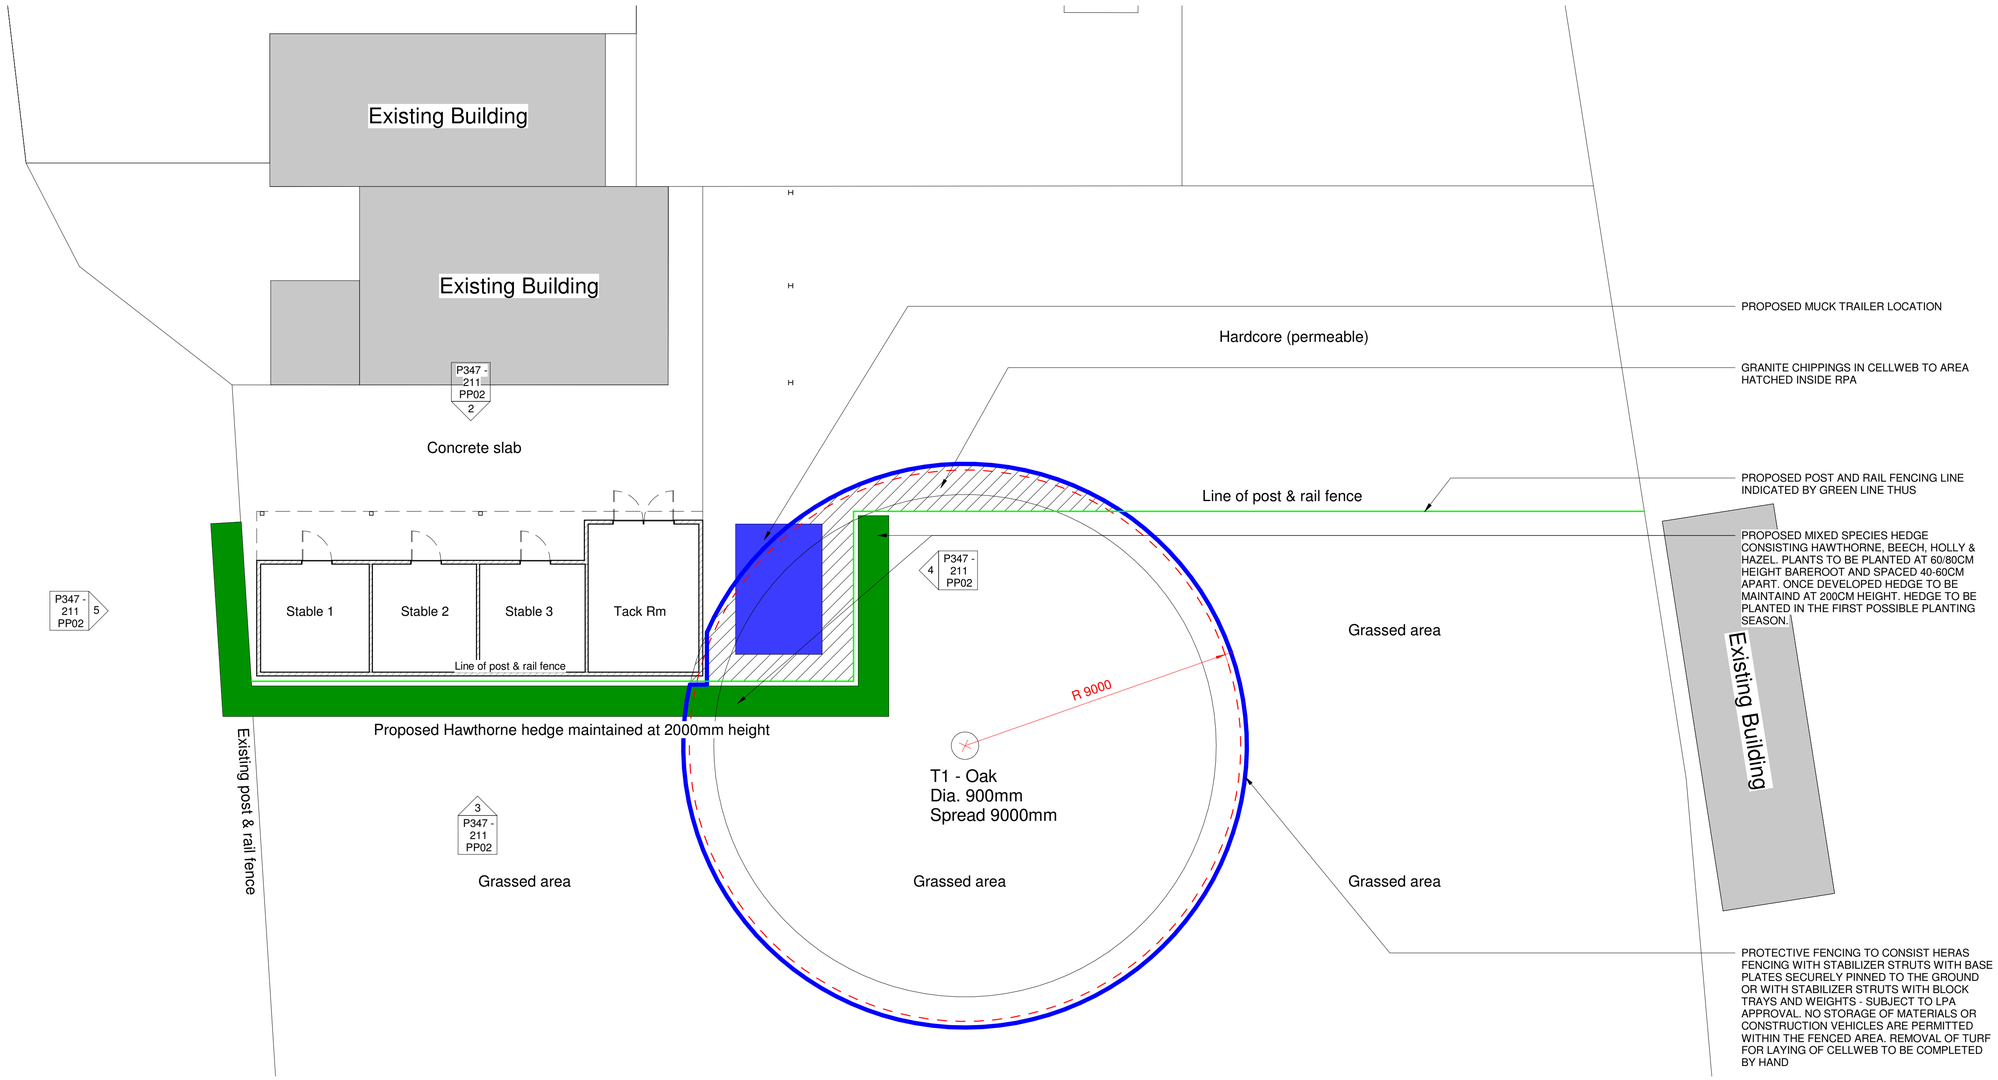


1 Proposed Part Block Plan
1 : 100

KEY

- TEMPORARY BS 5837 TREE PROTECTION FENCING
- CELLWEB CONFINEMENT SYSTEM WITH GRANITE CHIPPINGS
- ROOT PROTECTION ZONE OF TREE

GENERAL NOTES

All work is to be completed In accordance with the planning consent notice ref:

All building work is to conform with the 2010 Building Regulations and all subsequent revised documents and to the satisfaction of the building control officer.

The contractor is to check all dimensions and conditions on site prior to commencing works.

Works to be completed in strict accordance with all project specific documents produced in accordabce with the CDM Regulations 2015.

It remians the duty of the client and contractor to establish all legal boundaries on site.

This drawing and its contents remain the copyright of EPOCH Architecture Ltd.

KEY

F.C.	-	Floor - Cill Height
C.H.	-	Head Height
D.H.	-	Door Head Height
2350	-	Floor - Ceiling Height
(E)F.W.I.C.#	-	Existing Foul Water Inspection Chamber
(E)S.W.I.C.#	-	Existing Surface Water Inspection Chamber
(E)C.W.I.C.#	-	Existing Combined Water Inspection Chamber
(E)F.W.M.H.#	-	Existing Foul Water Manhole
(E)S.W.M.H.#	-	Existing Surface Water Manhole
(E)C.W.M.H.#	-	Existing Combined Water Manhole
Rwp.	-	Rainwater Pipe
SVP.	-	Soil Vent Pipe
S.S.	-	Sub-Stack
G.	-	Gulley
BIG.	-	Back Inlet Gulley

DRAWING NOTES:

0m 2m 4m 6m 8m

VISUAL SCALE 1:100 @ A1

Rev:	Details:	By/Chk	Date:
C	Proposed hedgerow species revised further to discussions with the LPA		13/08/24
B	Proposed stable block location revised. Proposed stable block reduced in size. Proposed soft landscaping added.		19/06/24
A	Stable block reduced by one stable, layout and position revised further to the case officer and conservation officers comments		29/02/24

EPOCH
ARCHITECTURE

EPOCH Architecture Limited
12 Robin Hill, Biddulph Moor, Staffordshire, ST8 7NN

T: 01782 929536
M: 07709 390128
E: jonathan@epocharchitecture.co.uk
W: www.epocharchitecture.co.uk

EPOCH Architecture Limited
Registered in England & Wales
10183180

CIAT Registered Practice

Client:
Mr & Mrs Woodrow

Project:
5 Mill Hayes Road, Knypersley
Proposed Stable Block

Drawing Title:
Proposed Stable Part Block Plan

Stage:	Status:	
Drawn By: EA	Date: 23/11/23	Scale: As indicated
EPOCH Project Number:	Client Project Number:	Sheet Size: A1
P347 - 210 PP01		Revision: C

13/08/2024 19:56:00