


1:50 Scale to be measured

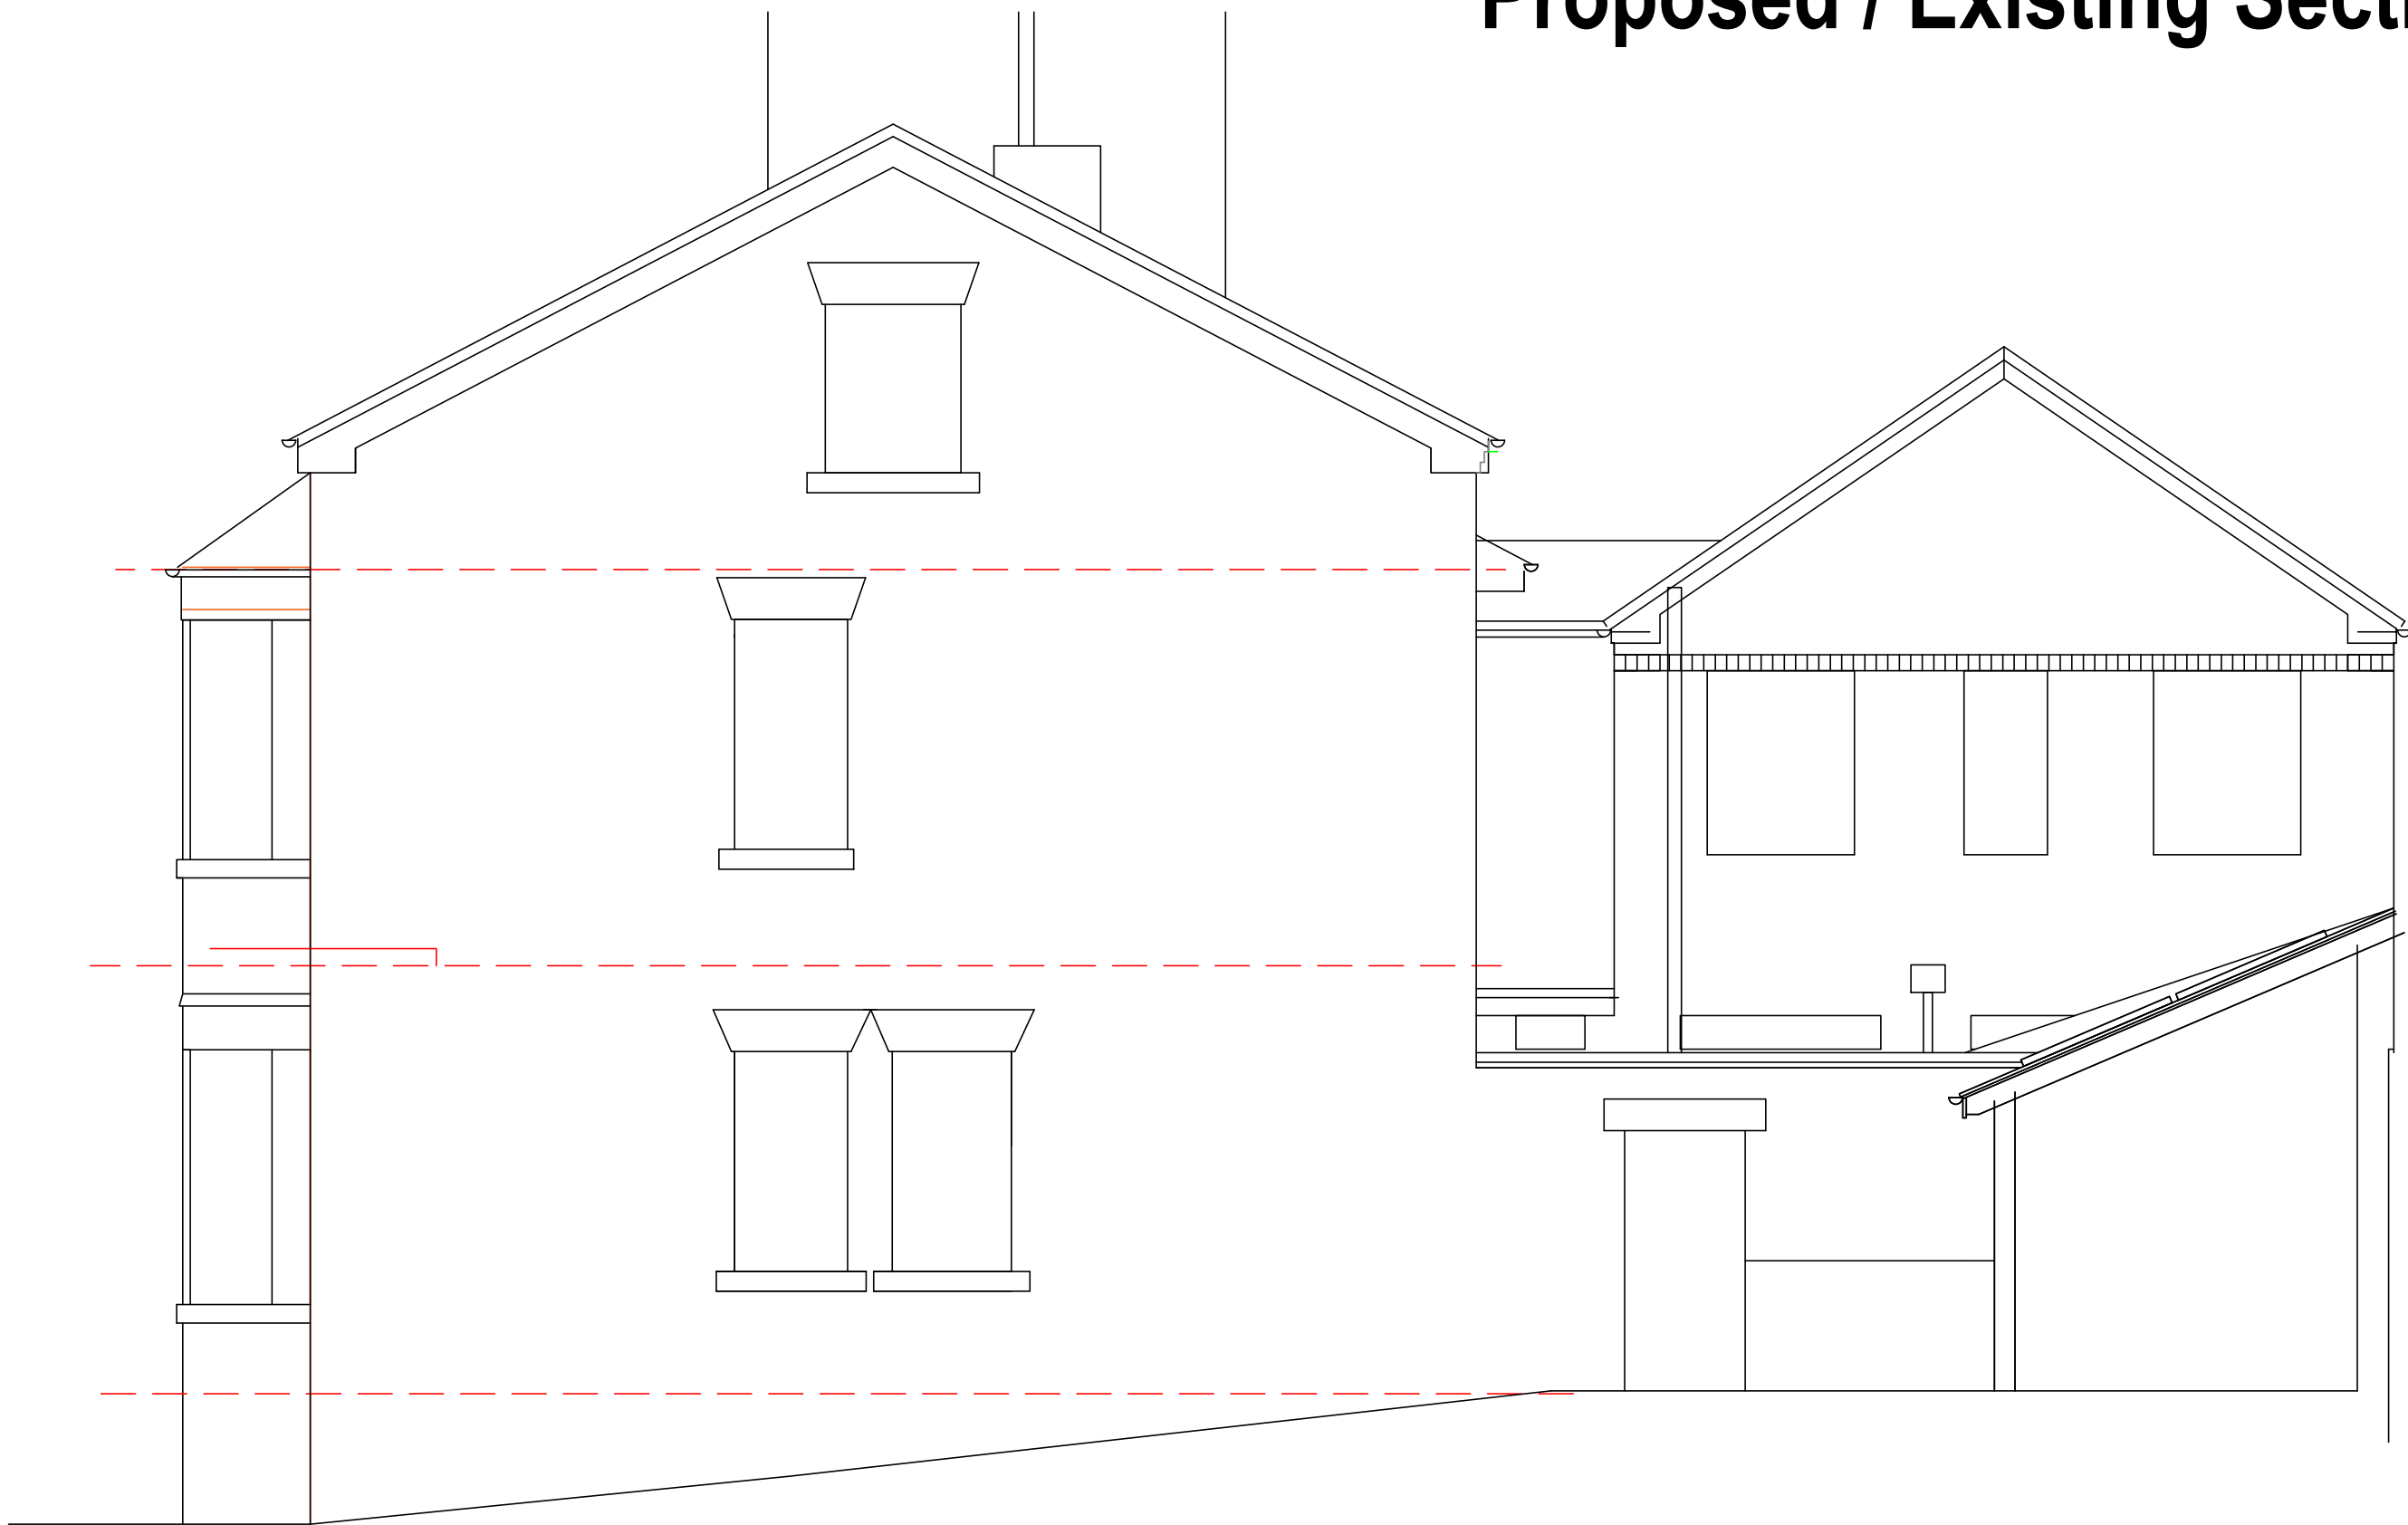

Proposed / Existing Sectional Side Elevation



Proposed / Existing Side Elevation

REV	DATE	DESCRIPTION
-----	------	-------------

DRAWING STATUS
PLANNING

THIS DRAWING IS COPYRIGHT AND MUST NOT BE REPRODUCED IN WHOLE OR IN PART WITHOUT THE PRIOR PERMISSION OF P4 Architecture.

DIMENSIONS TO BE VERIFIED ON SITE. ONLY FIGURED DIMENSIONS TO BE USED AND ANY DISCREPANCY BETWEEN THIS DRAWING AND SITE CONDITIONS TO BE REFERRED TO P4 Architecture IMMEDIATELY. WITH THE EXCEPTION OF THE PLANNING DEPARTMENT NO DIMENSIONS ARE TO BE SCALED OFF PRINTED DRAWINGS UNLESS STATED DIMENSIONS ALIGN WITH THE CORRESPONDING SCALE BAR AND SCALE RULE. ANY AREAS THAT ARE INDICATED ON THIS DRAWING ARE FOR GUIDANCE ONLY. NO RESPONSIBILITY IS TAKEN FOR THEIR ACCURACY.

THERE IS A RISK OF DEATH OR INJURY IN CONSTRUCTION IF THE WORKS ARE NOT PROPERLY PLANNED AND SUPERVISED. THE CONTRACTOR MUST NOT UNDERTAKE ANY ELEMENT OF WORK WITHOUT HAVING FIRST CARRIED OUT THE NECESSARY RISK ASSESSMENT AND PREPARED DETAILED METHOD STATEMENT.

CLIENT

Warren & Lisa Critchley

PROJECT

Proposed Change of Used from Guest House and Restaurant to Dwelling
21, King Street
Leek
Staffs.

DRAWING TITLE

Proposed Elevations (drawing 3 of 3)

SCALE

1:50 @ A1

DATE

May 2024

DRAWING No.

WACR /PP/02/0010

REV

P4 Architecture

P4 Architecture

A Member of the Chartered Institute of Architectural Technologists



Chartered Institute of Architectural Technologists

Architectural & Construction Project Management Services
Lodge Hill, Wallbridge Drive, Leek, Staffordshire, ST13 8NE.
Tel. 07962 062 618 Email. philip@p4architecture.co.uk