




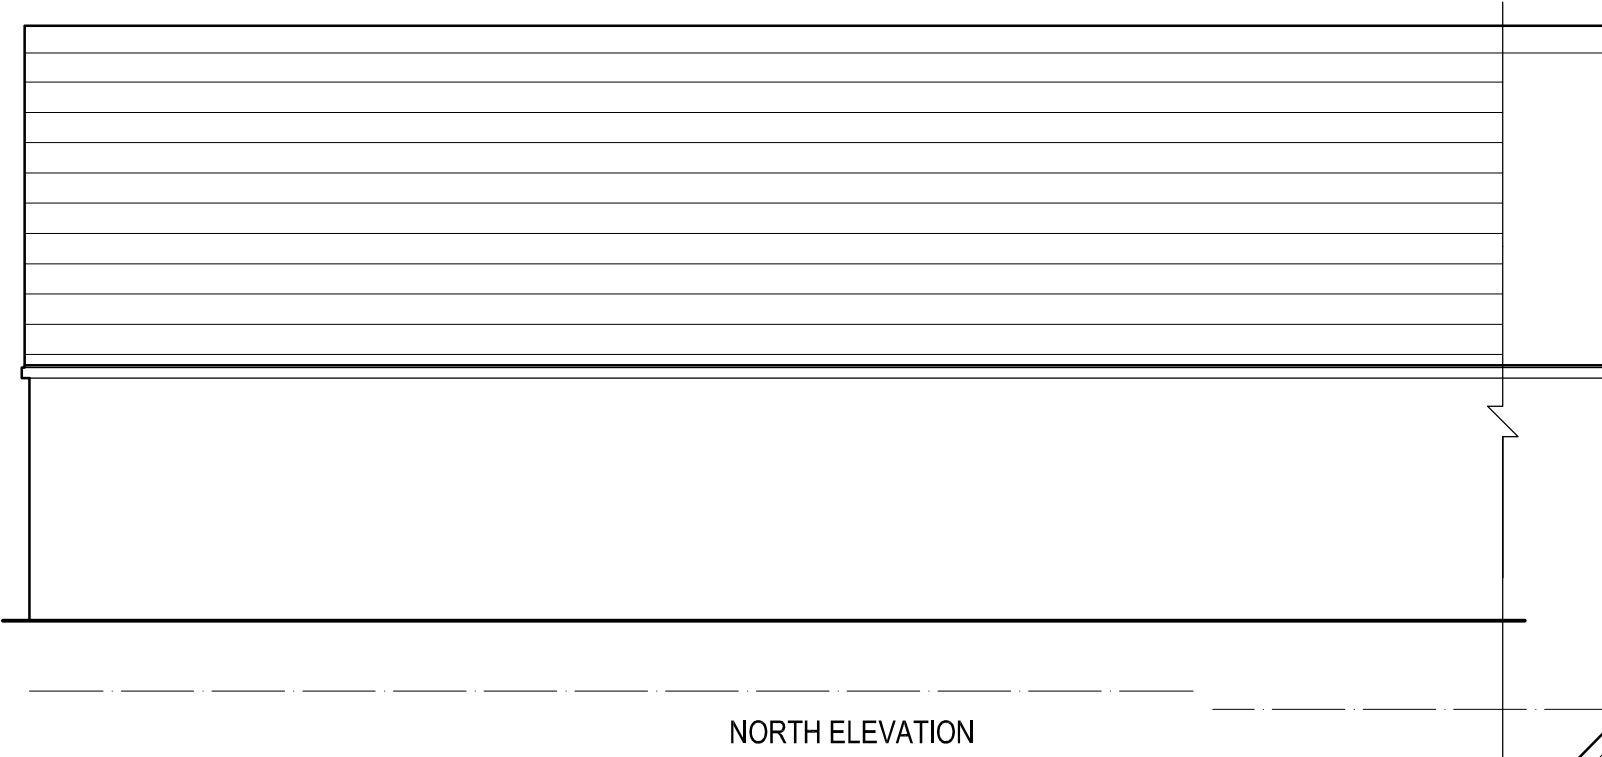

job 151 Ostlers Lane, Cheddleton Store Conversion				
title Plans as Existing				
date	scale	drawn by	dwg. no.	rev.
05.08.24	1:50 @ A3	RA	151OL-SC-01.	

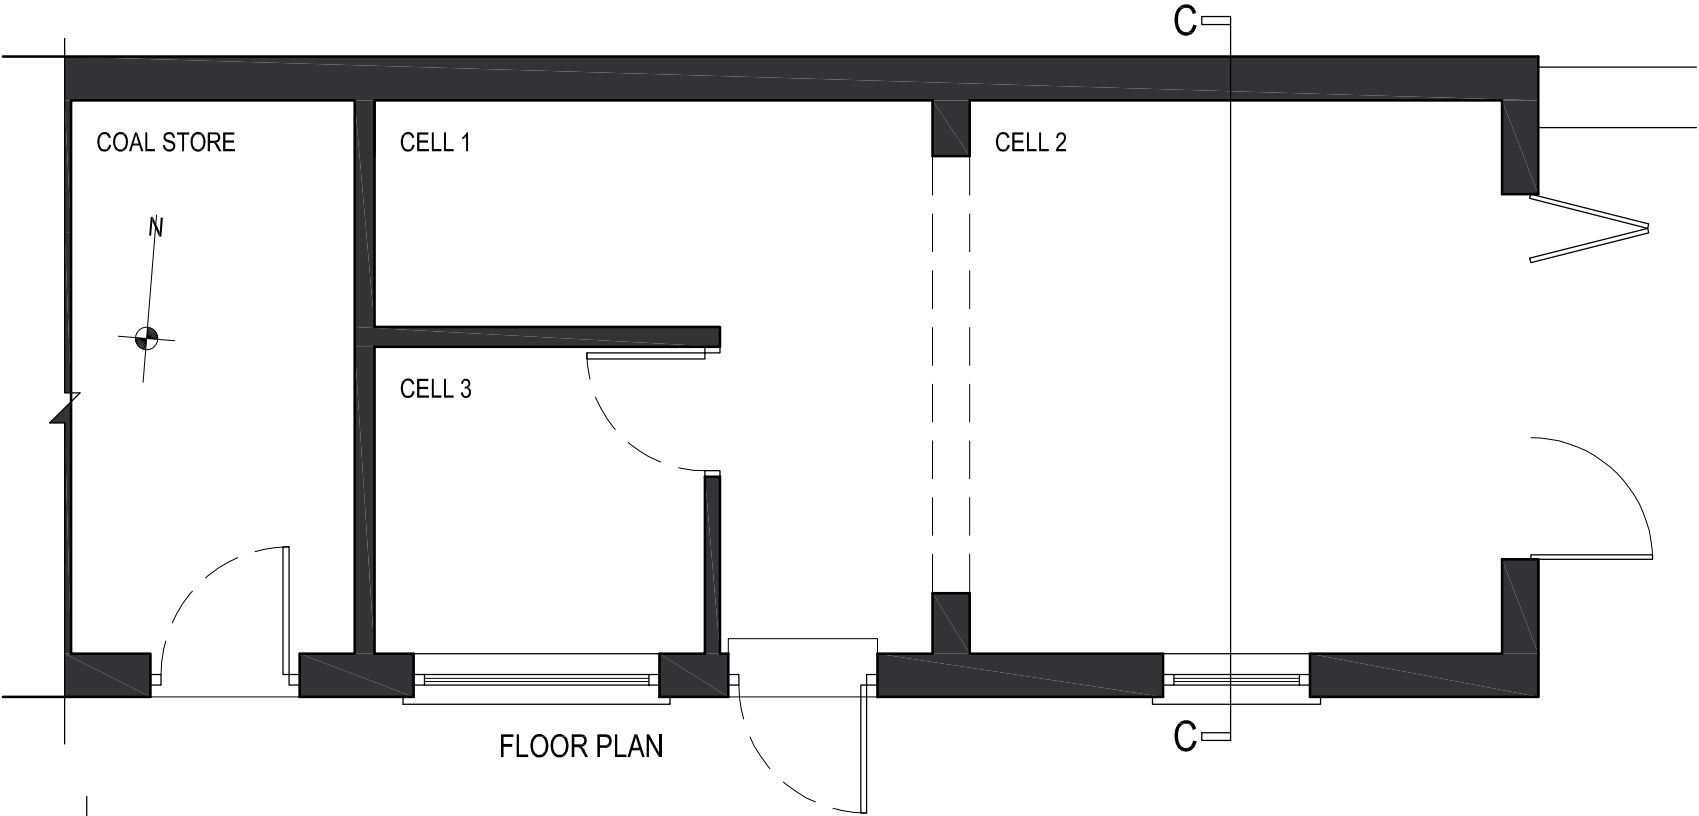

Ian Ankers architecture
Building and Design Consultants
Ryecroft Farm, Rushton Spencer, Macclesfield, SK11 0RP
t 01260 546944
e ross@ianankers.co.uk
w www.ianankers.co.uk

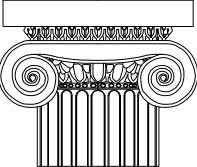