

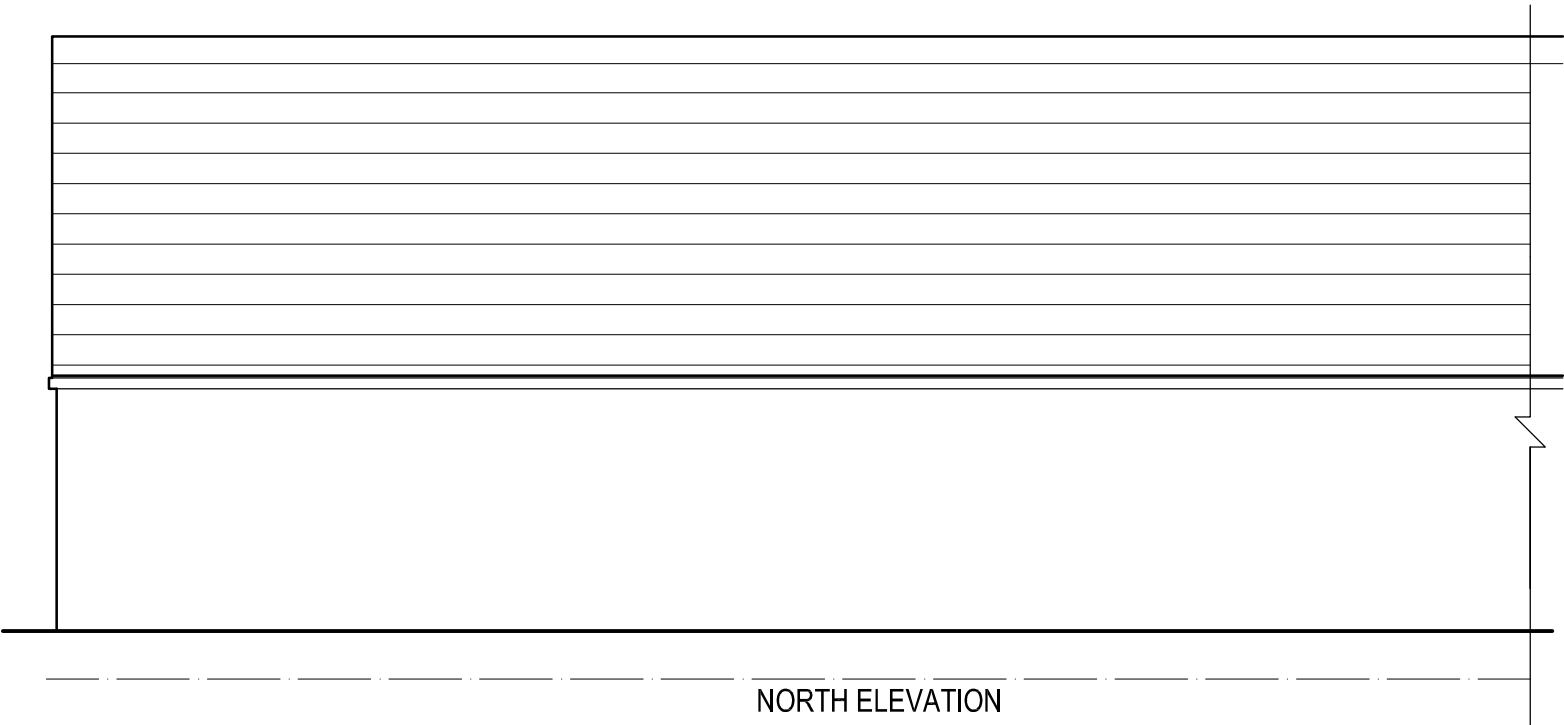


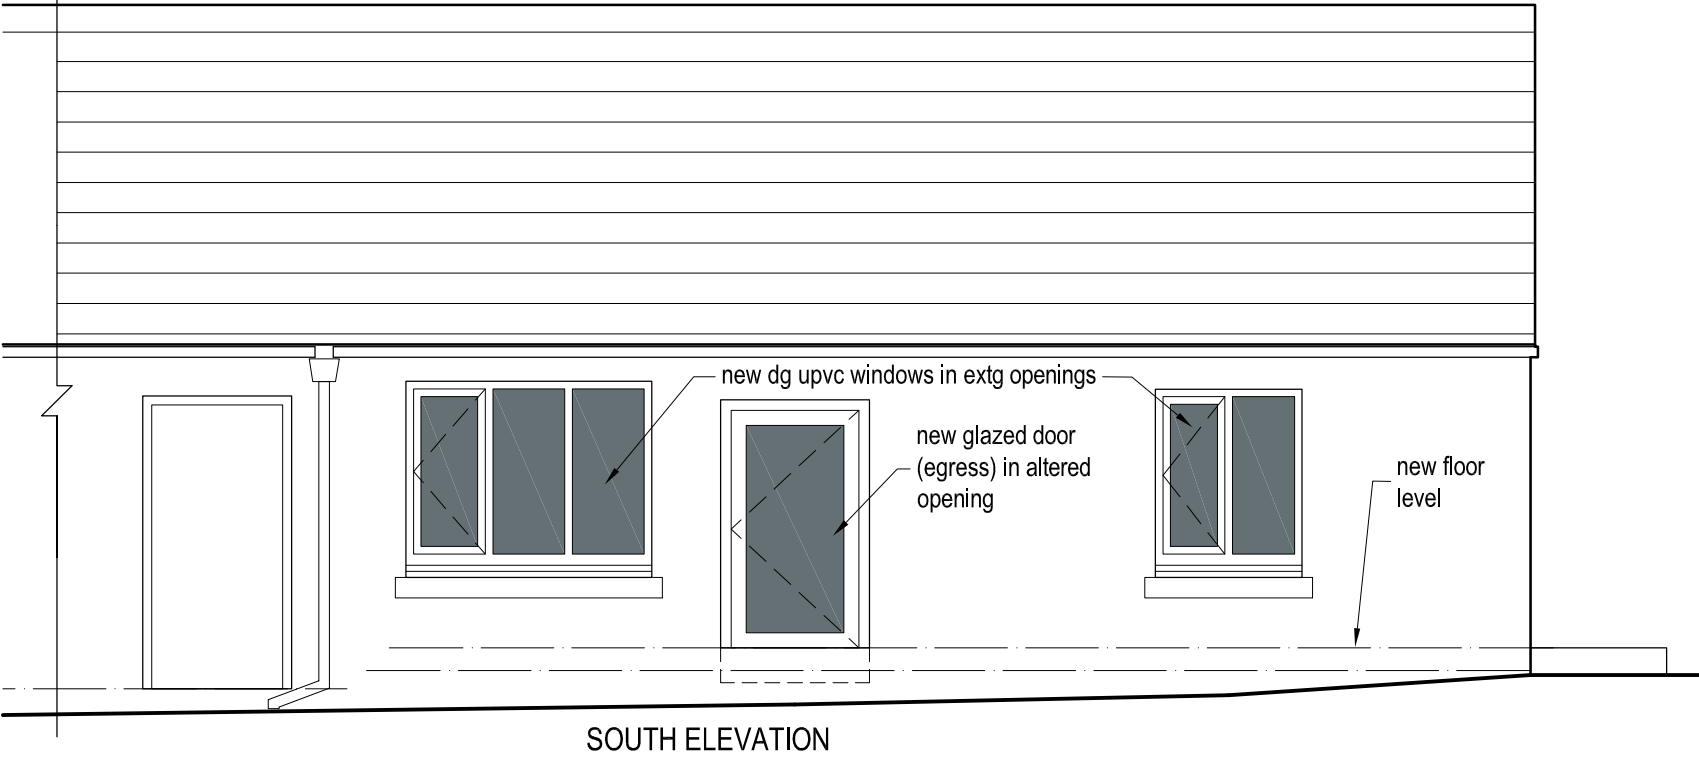

job	151 Ostlers Lane, Cheddleton Store Conversion			
title	Plans as Proposed			
date	scale	drawn by	dwg. no.	rev.
05.08.24	1:50 @ A3	RA	151OL-SC-02.	

Ian Ankers architecture
Building and Design Consultants
Ryecroft Farm, Rushton Spencer, Macclesfield, SK11 0RP
t 01260 546944
e ross@ianankers.co.uk
w www.ianankers.co.uk

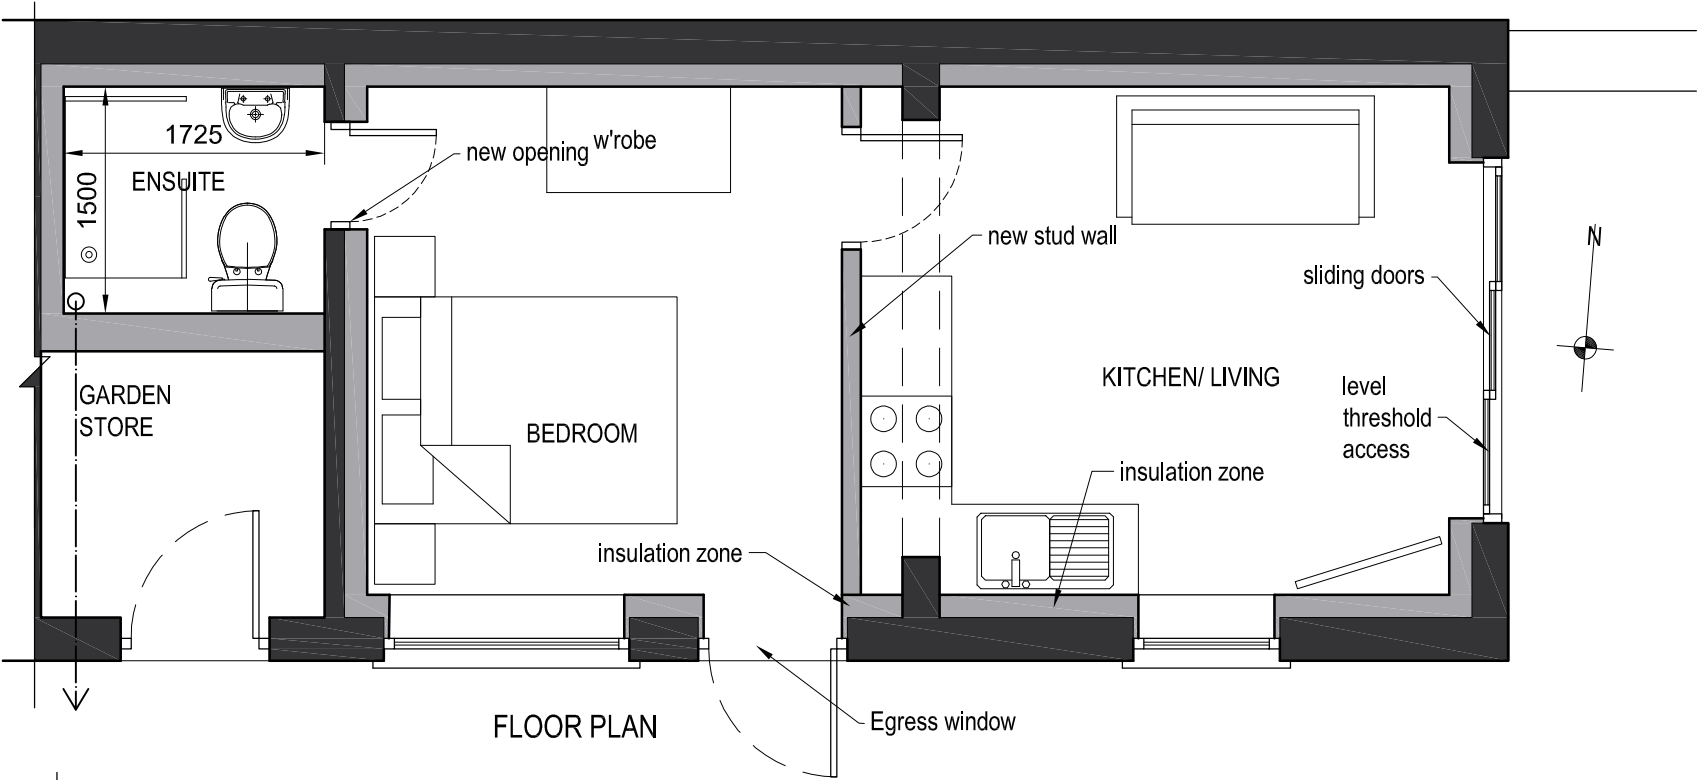