



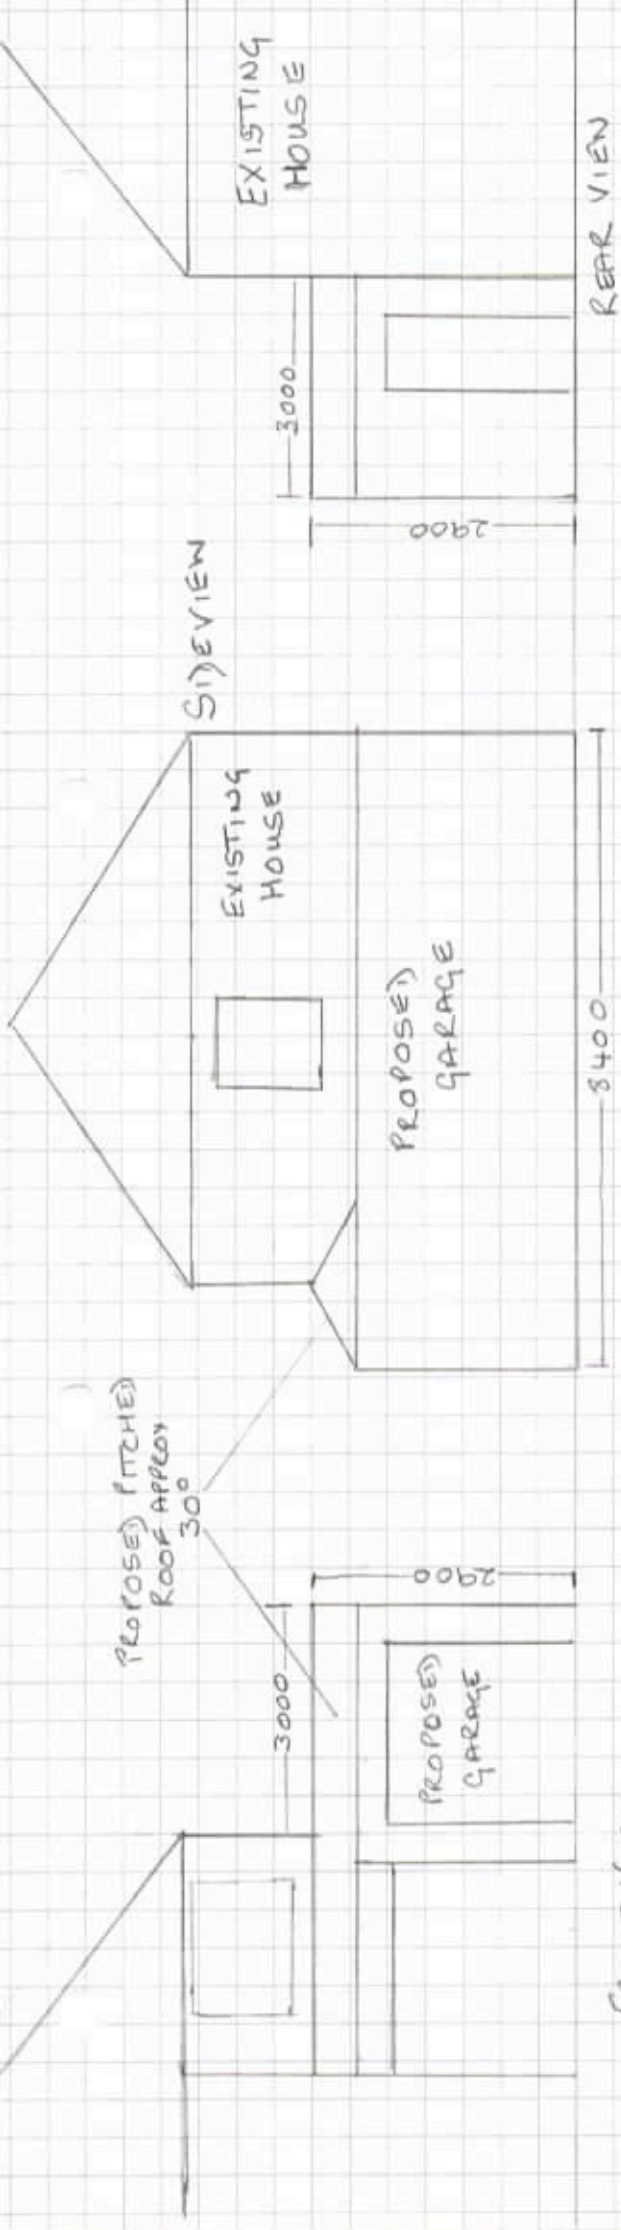

REF: SM/2024/0260
 PROPOSED SINGLE STORY
 GARAGE TO SIDE OF HOUSE
 AT 79 ARNSHEAD ROAD
 STA OEG

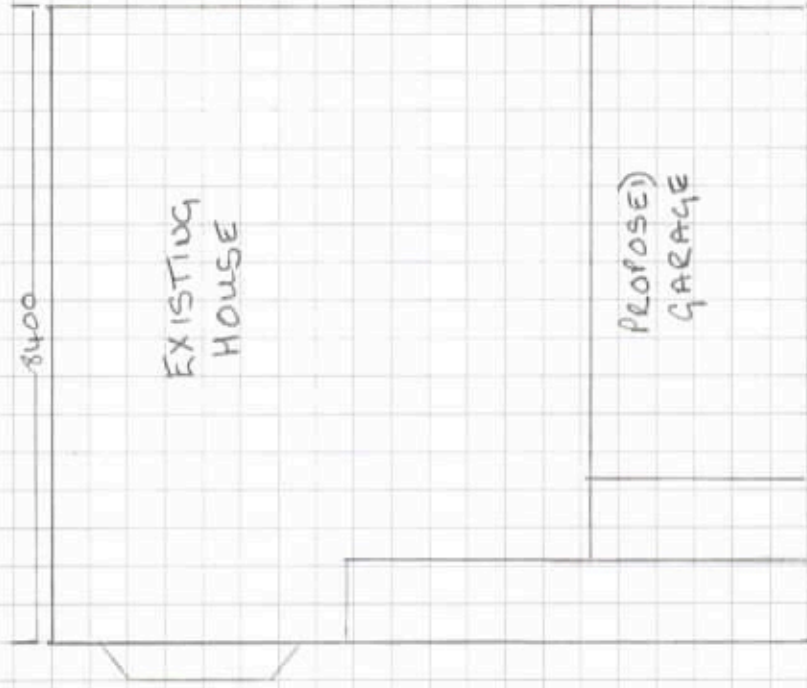

0 SCALE 1:100 5
 METRES