



This drawing is copyright and should not be reproduced without permission.
The contractor is responsible for checking dimensions and levels and drainage inverts prior to commencing works - any discrepancy to be verified before proceeding.
All work to be carried out in accordance with the current Building Regulations, British Standards/Codes of practice and statutory authority bye-laws and recommendations.


Revision	Comments	Date
----------	----------	------

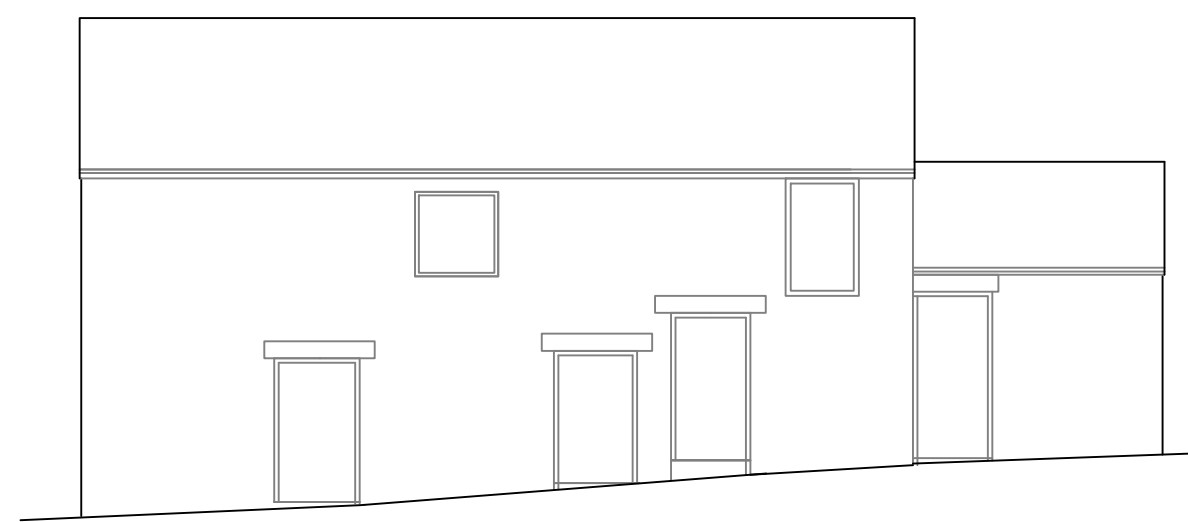


Existing front elevation 1:100

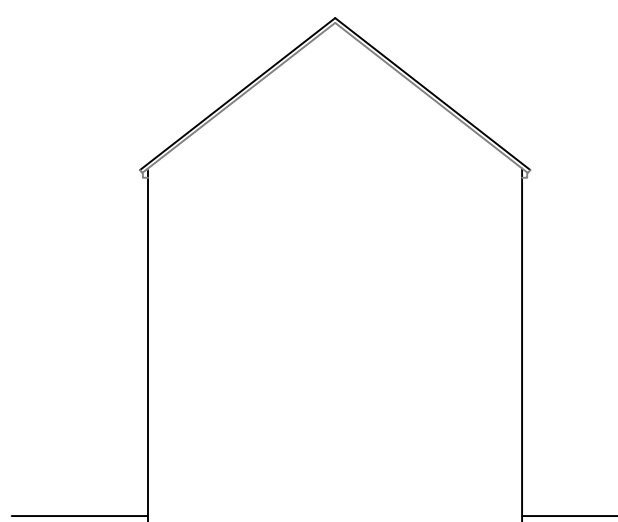


Existing side elevation

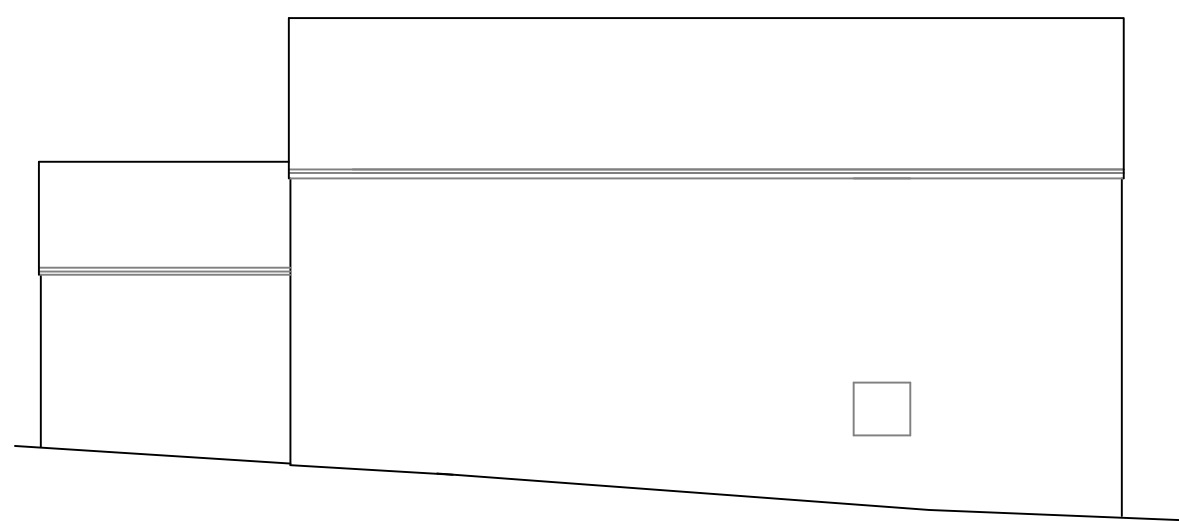


Existing rear elevation

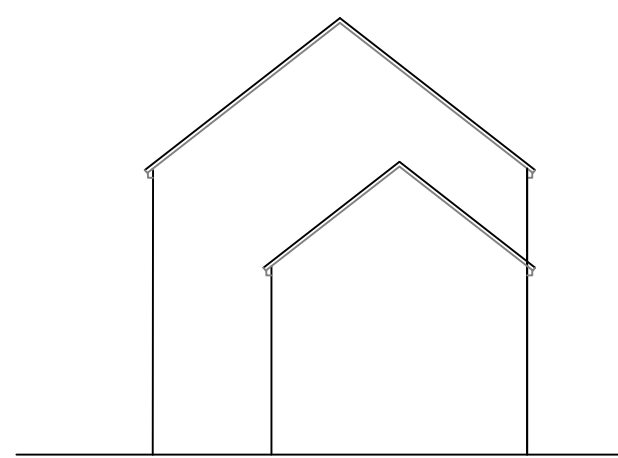

Existing side elevation

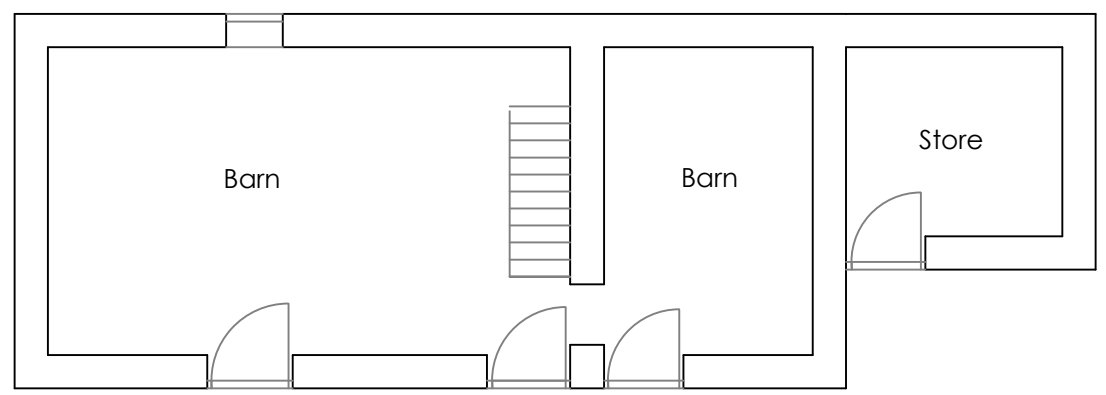


Existing ground floor plan 1:100

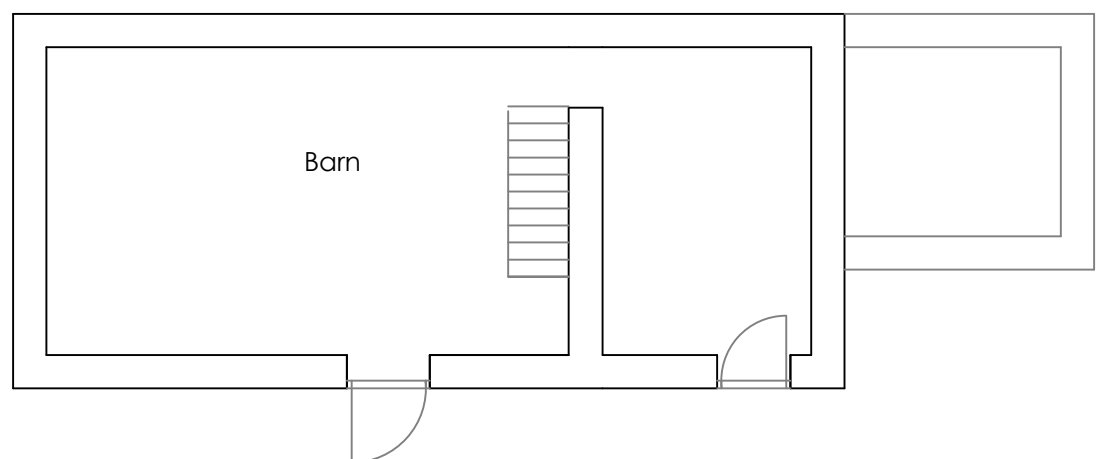


Existing first floor plan




site plan 1:500

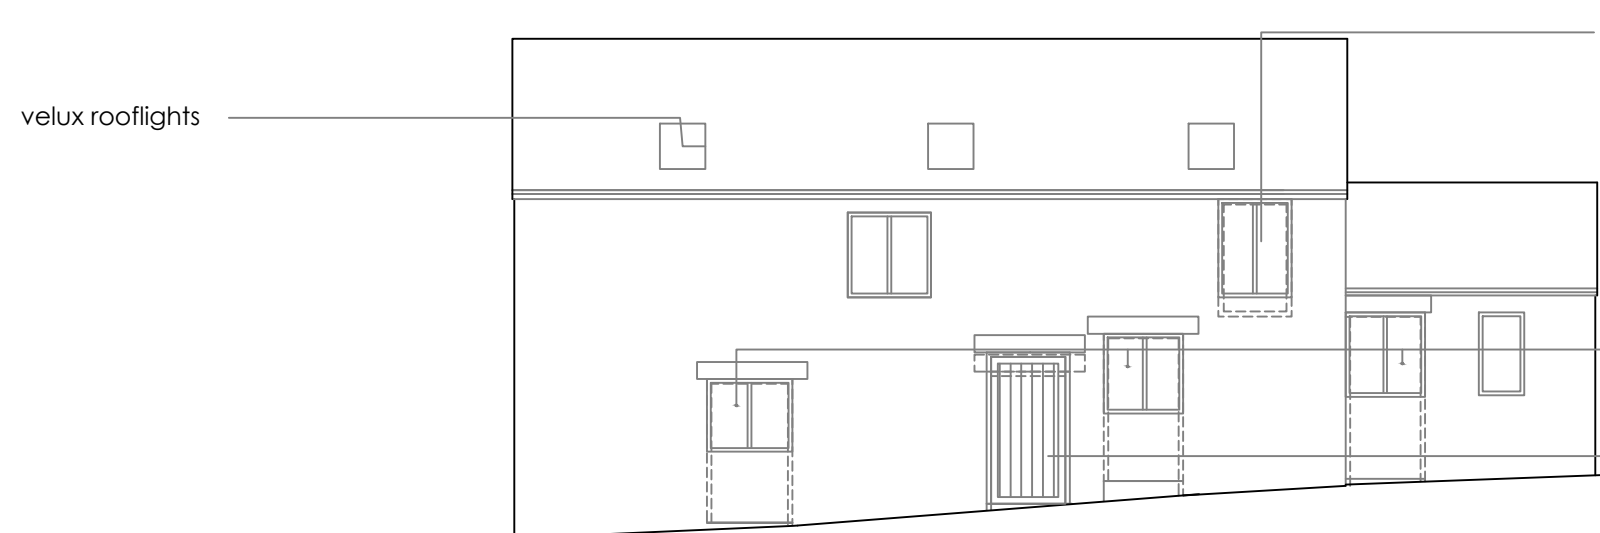


Proposed front elevation 1:100

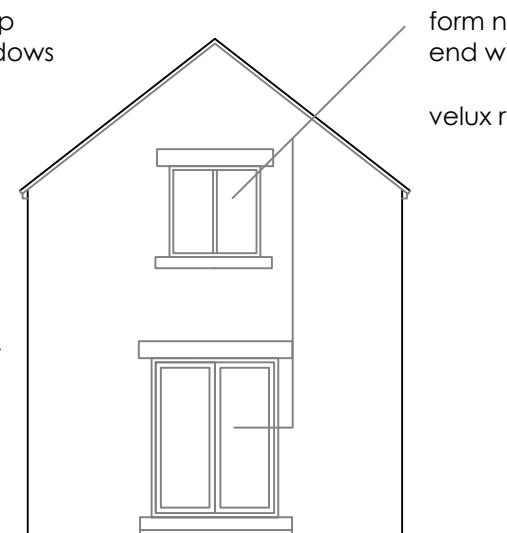


Proposed side elevation

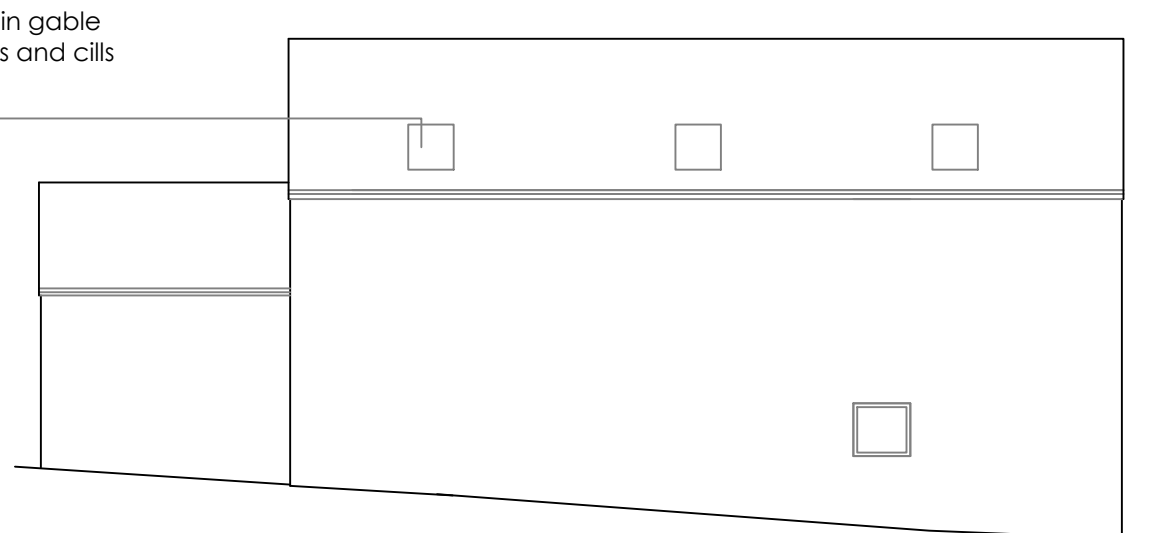

Proposed rear elevation

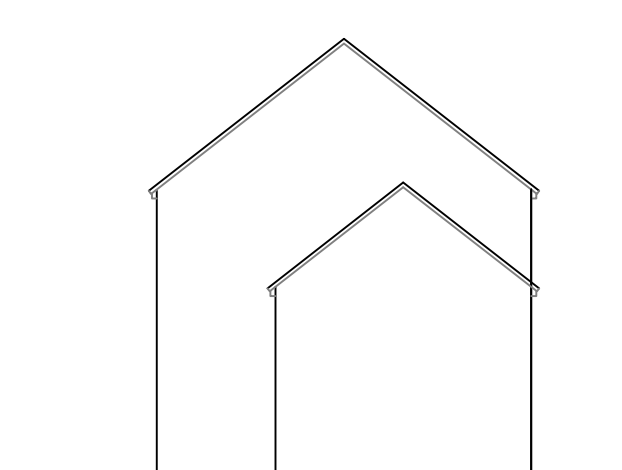

Proposed side elevation

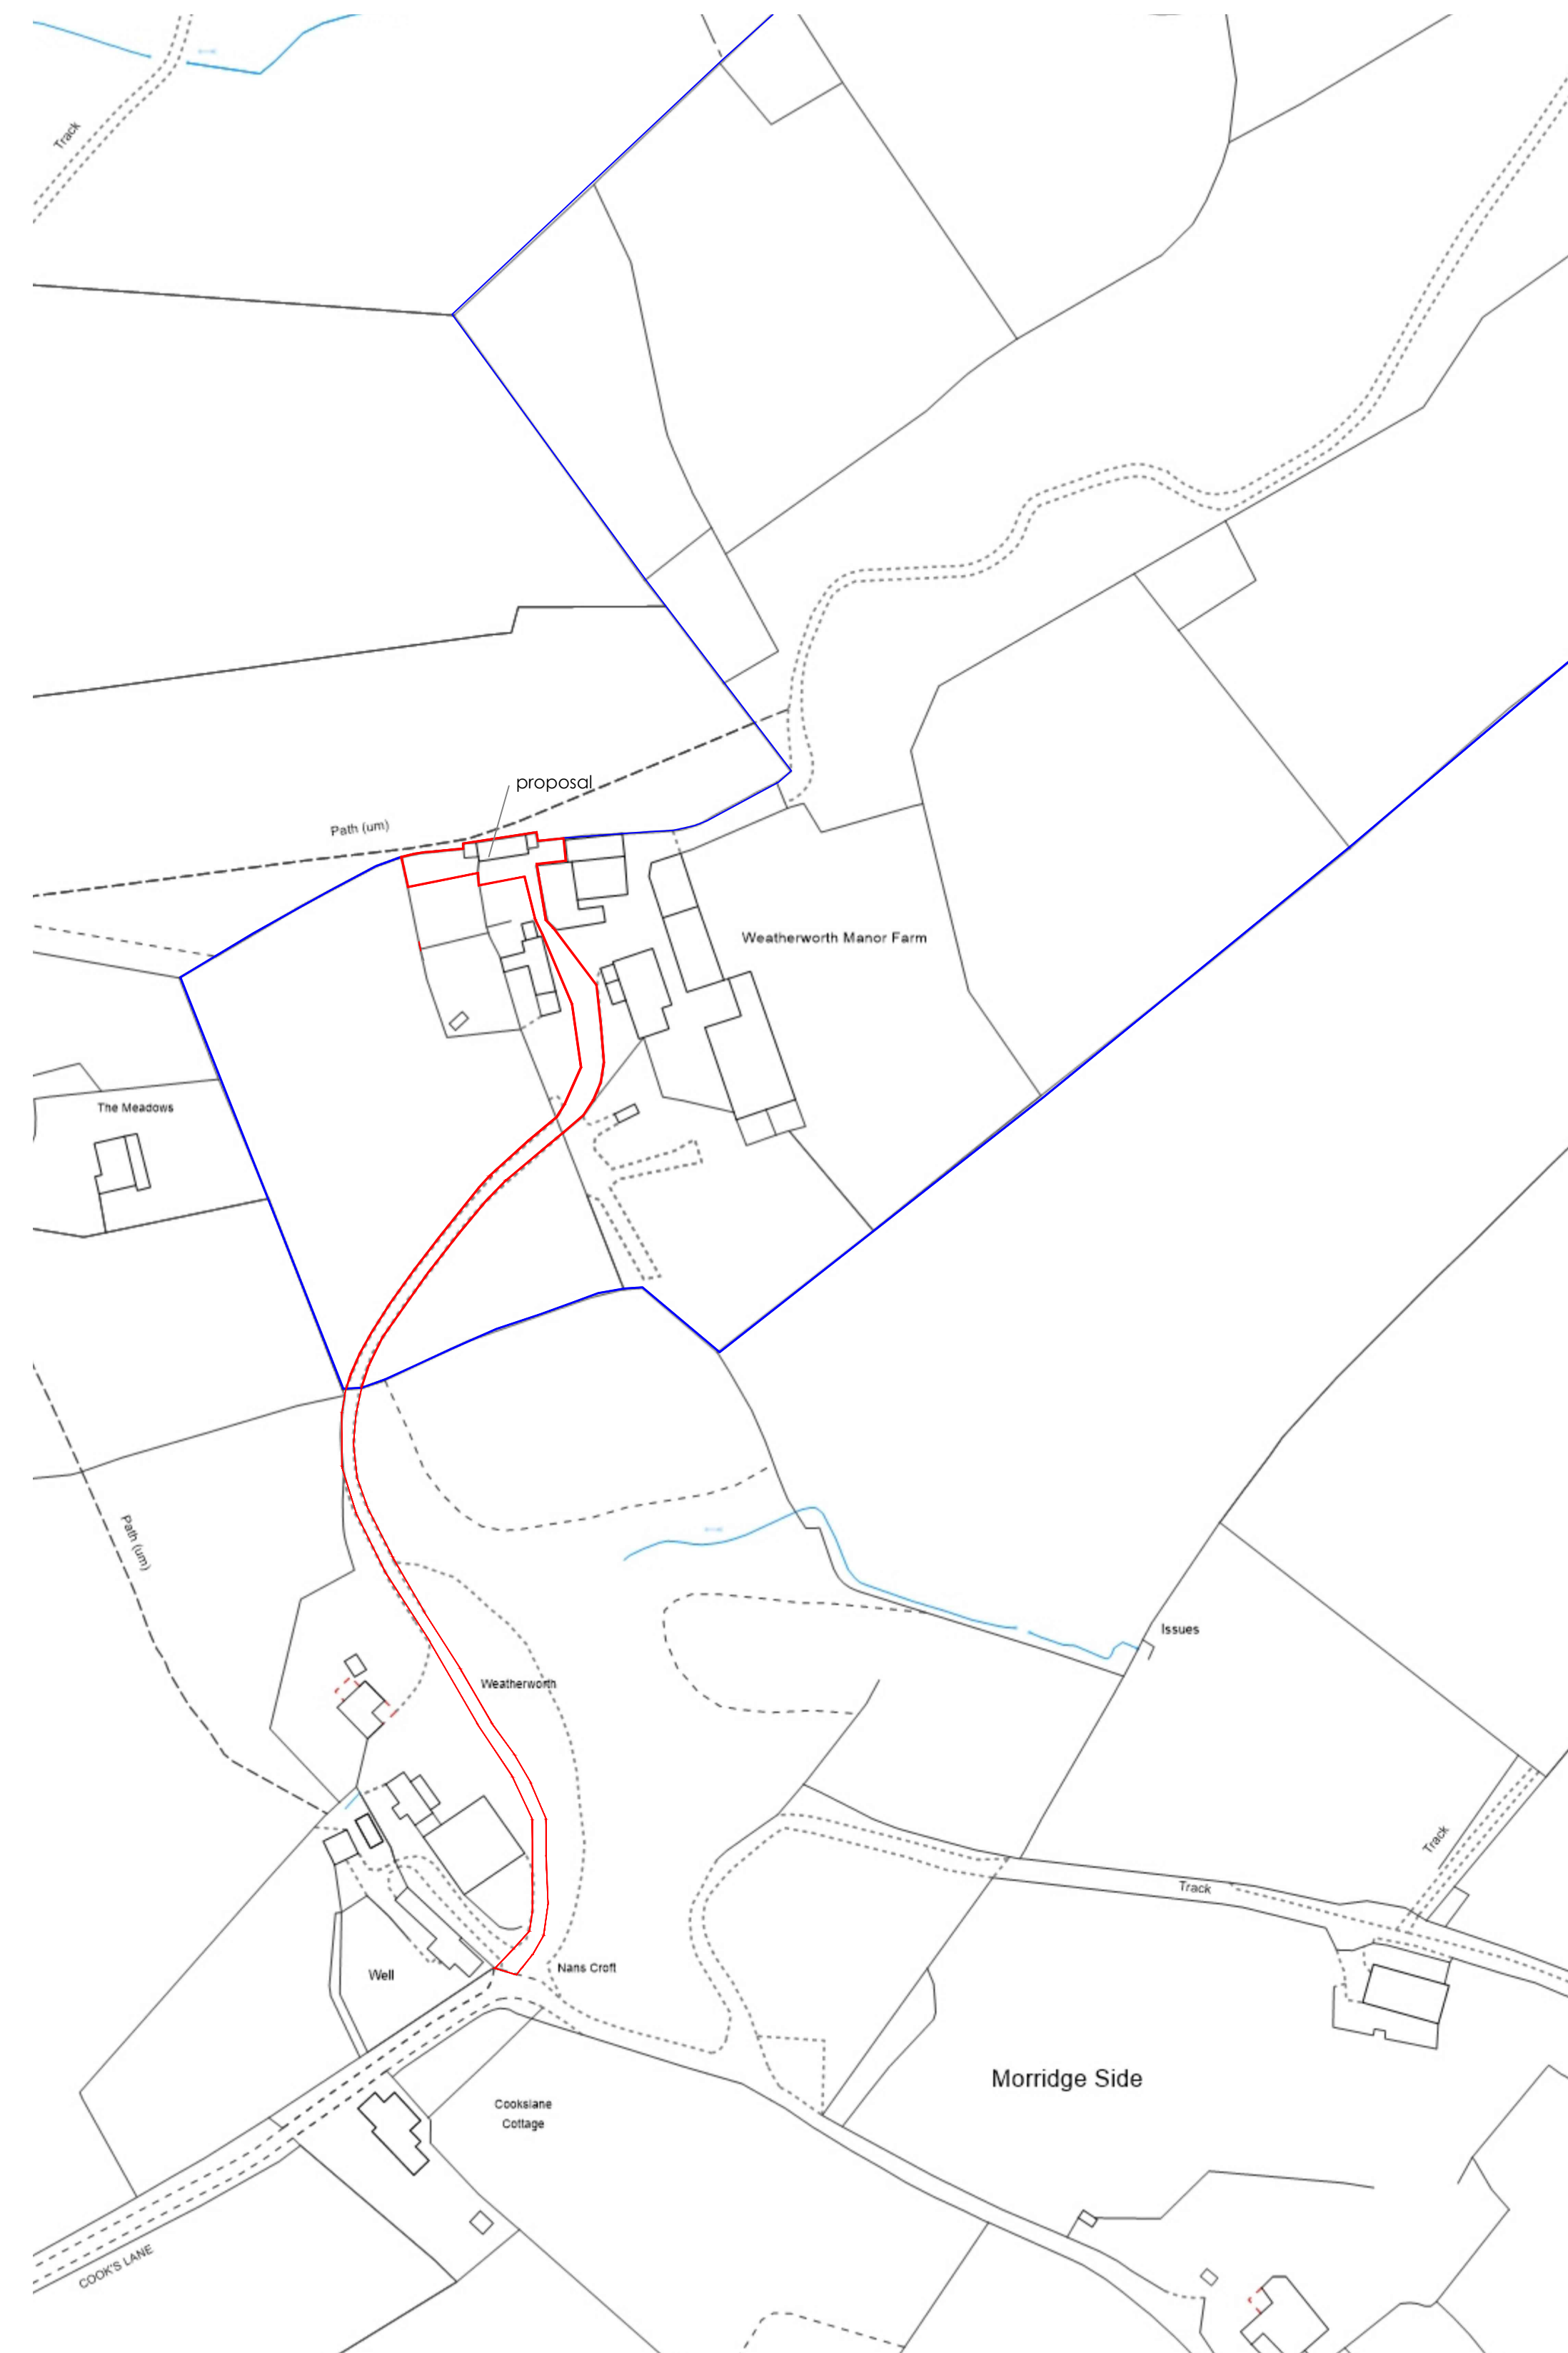


Location plan 1:1250



Proposed ground floor plan 1:50

stud out to form bathroom

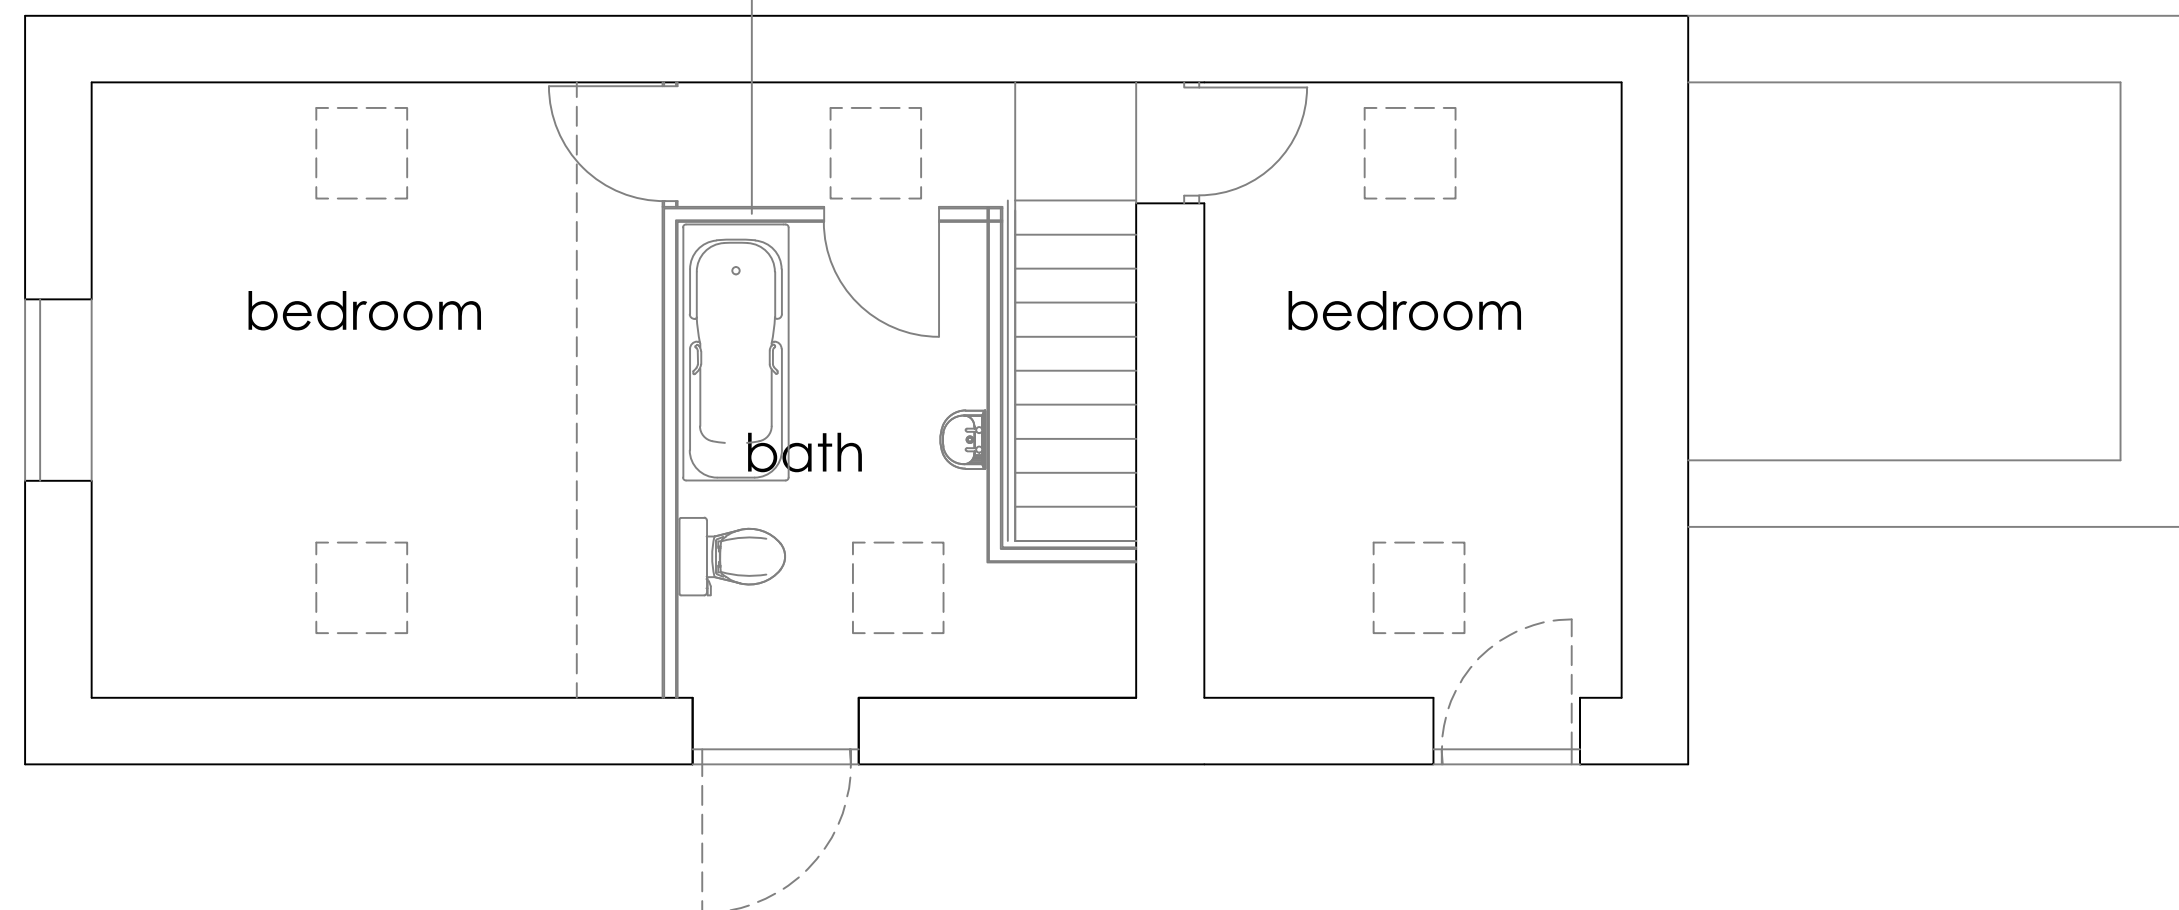

Proposed first floor plan

Robert Berry MCIAT
Architectural services
10 Truro Close, Congleton, Cheshire, CW12 3BD
t: 01565 279058 m: 07790 179053 e: robert.berry10@yahoo.co.uk

Client
Mrs Bailey.

Project
**Proposed Barn Conversion at
Weatherworth Manor Farm
Cooks Lane Morridge Side, Bradnop
nr Leek, Staffs ST13 7HA**

Title
Scheme layout plan

Scale: A0 1:50 1:100

Date **Aug 2024**

Orig no 2311/02 Rev