
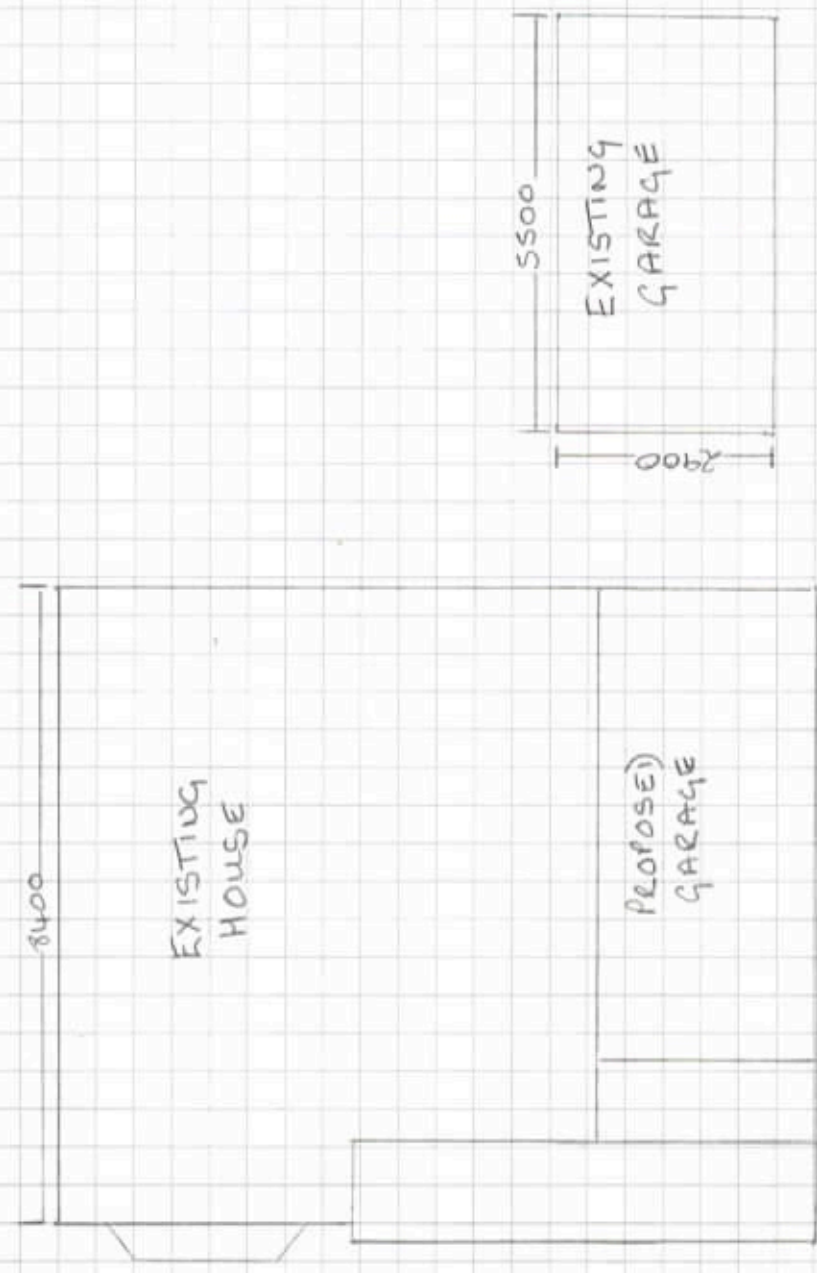


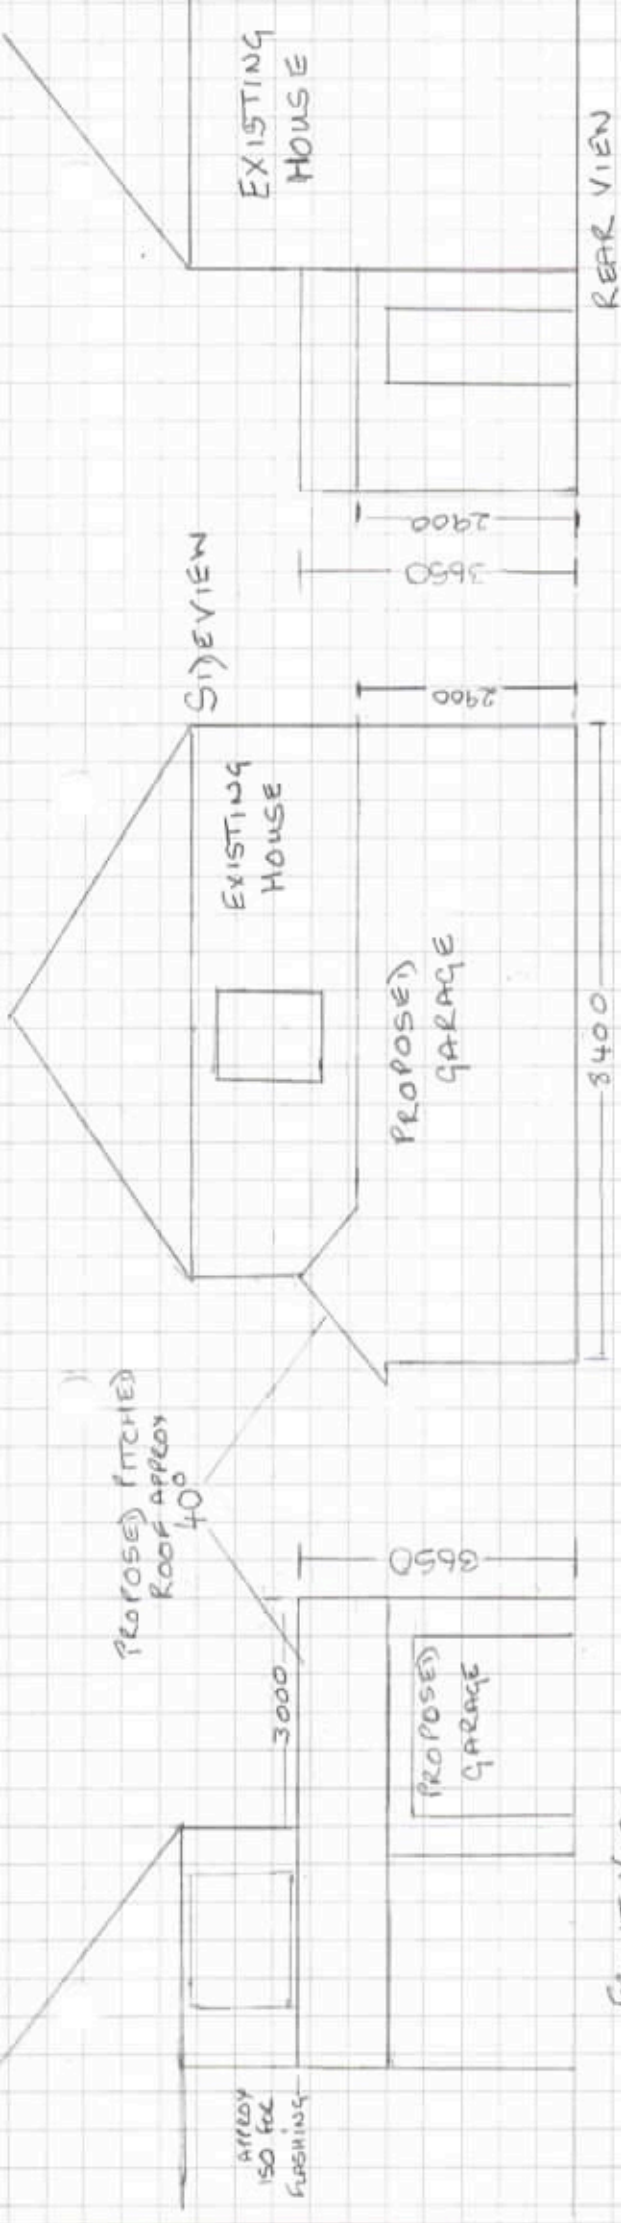

REF: SM/2024/0260
 PROPOSED SINGLE STORY
 GARAGE TO SIDE OF HOUSE
 AT 79 ARNSHEED ROAD
 ST9 0EQ

0 SCALE 1:100 5
 METRES