


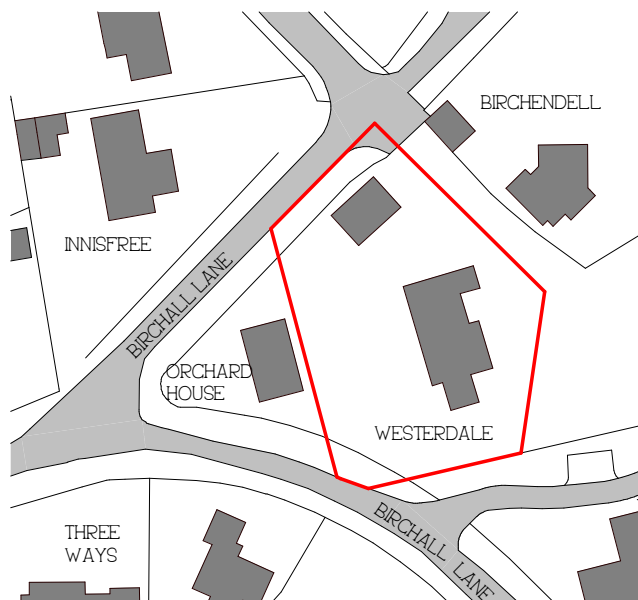

Ordnance Survey (c) Crown Copyright 2024. All rights reserved. License number 100022432



Rev	Date	Drawn	Description
ctdarchitects Client GP & SE Varley			Clerk Bank House Clerk Bank LEEK Staffordshire ST13 5HE t : 01538 373477 f : 01538 386503 e : info@ctdarchitects.co.uk w : www.ctdarchitects.co.uk ctd architects © 2024 - This drawing is copyright. - All dimensions to be checked on site before proceeding. - Contractor must notify the architect of any discrepancies before proceeding. - Contractor to check/adjust dimensions of new work to suit existing conditions. Do not assume existing structure or details are plumb, square or level. - All drawings to be read in conjunction with all other consultants drawings and specs.
Project			Scale 1 : 1250 Size A4 Drawn ED Chkd KL Date 14/08/24
Porch and Garage Alterations			Status PLANNING
Westerdale, Birchall Lane, Leek, ST13 5RA			
Title			Job No. 2419 Drawing No AL01 Rev.
Site Location Plan			