




South East Elevation 1:100 @ A1

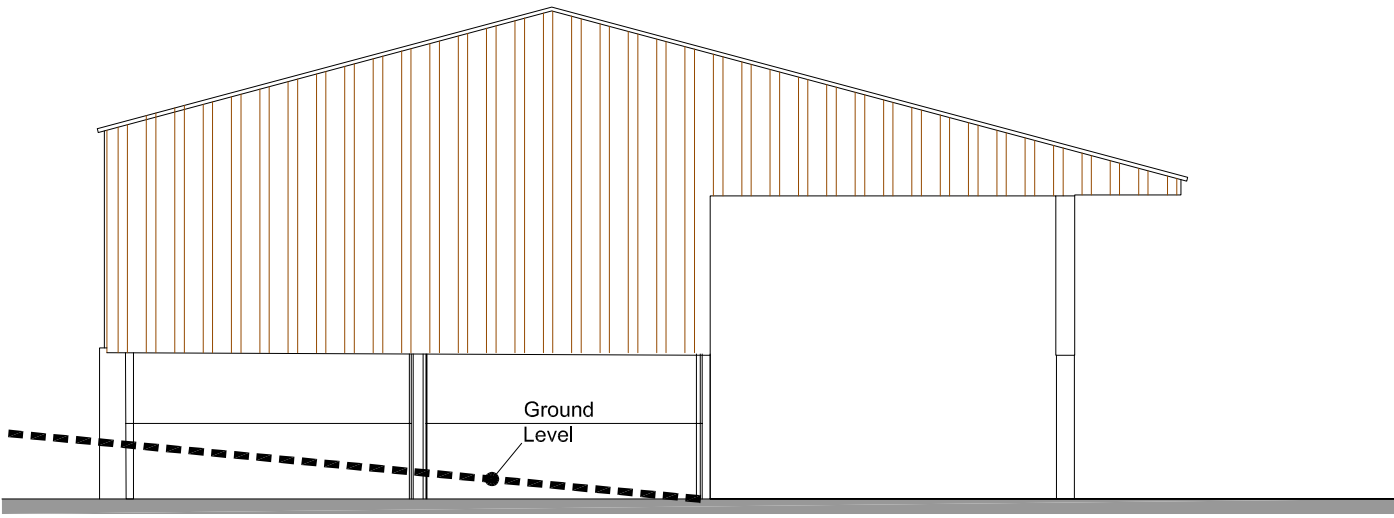

North East Elevation 1:100 @ A1

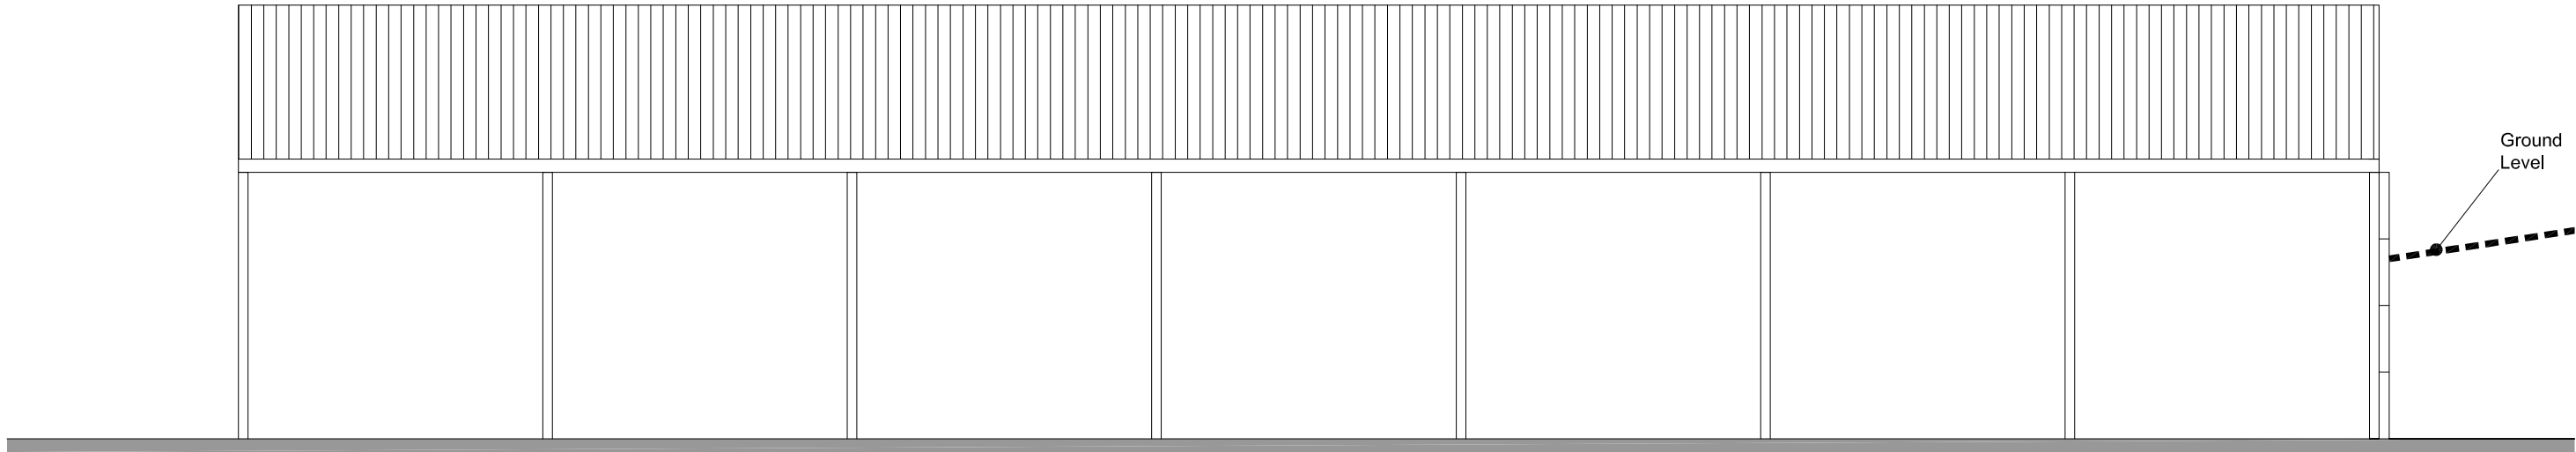

North West Elevation 1:100 @ A1

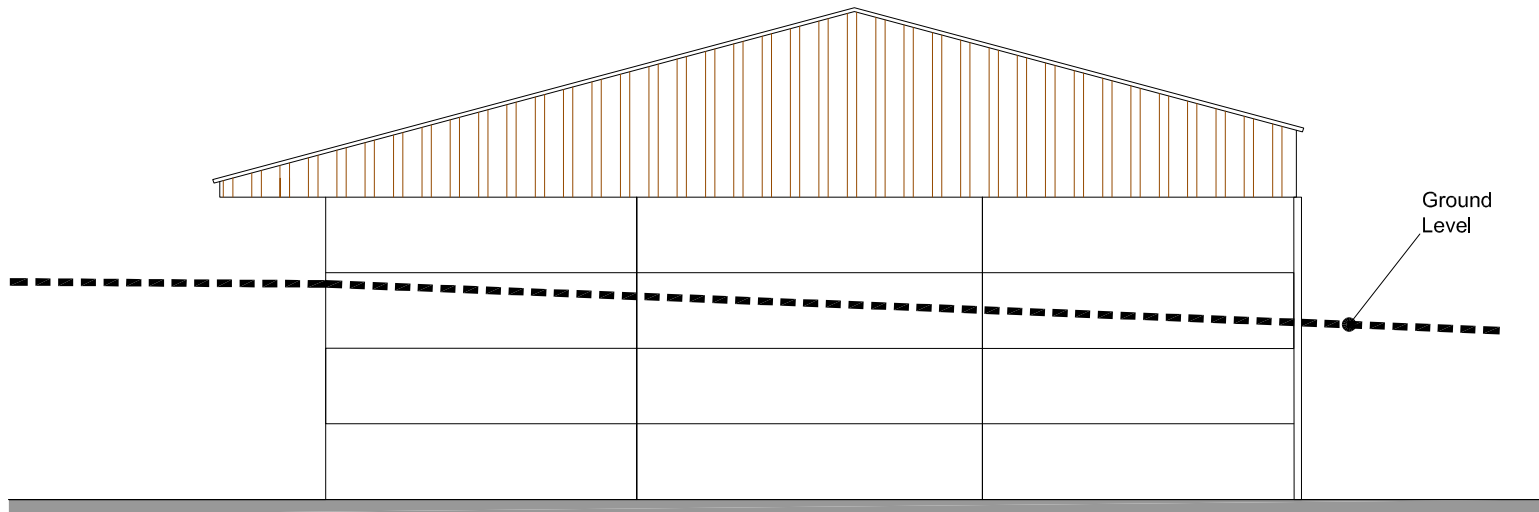

South West Elevation 1:100 @ A1

- EXTERNAL FINISHES
- Roof**
Profiled fibre cement sheeting with 15% profiled translucent sheet rooflights.
- Rainwater Goods**
Black plastic coated steel gutters and downpipes.
- Walls**
Fibre cement corrugated sheets above concrete plank or concrete blockwork walls



Plan 1:100 @ A1

0m	1m	2m	3m	4m	5m	6m	7m	8m	9m	10m
Scale bar @ 1:100										
Rev.	Drawn	Comments.	Date							

MAC
ARCHITECTURAL DESIGN LTD
Moorland House, 123 Moorland Road, Burslem, ST6 1JD.
T:01782 503302 E:admin@mac-arch.co.uk

Client:
Mr D Clement

Project:
Proposed Agricultural Building
at Ball Green Farm, Gorsey Bank,
Ball Green, Stoke-on-Trent, ST6 8AR

Title:
Plans & Elevations

Status:
Planning