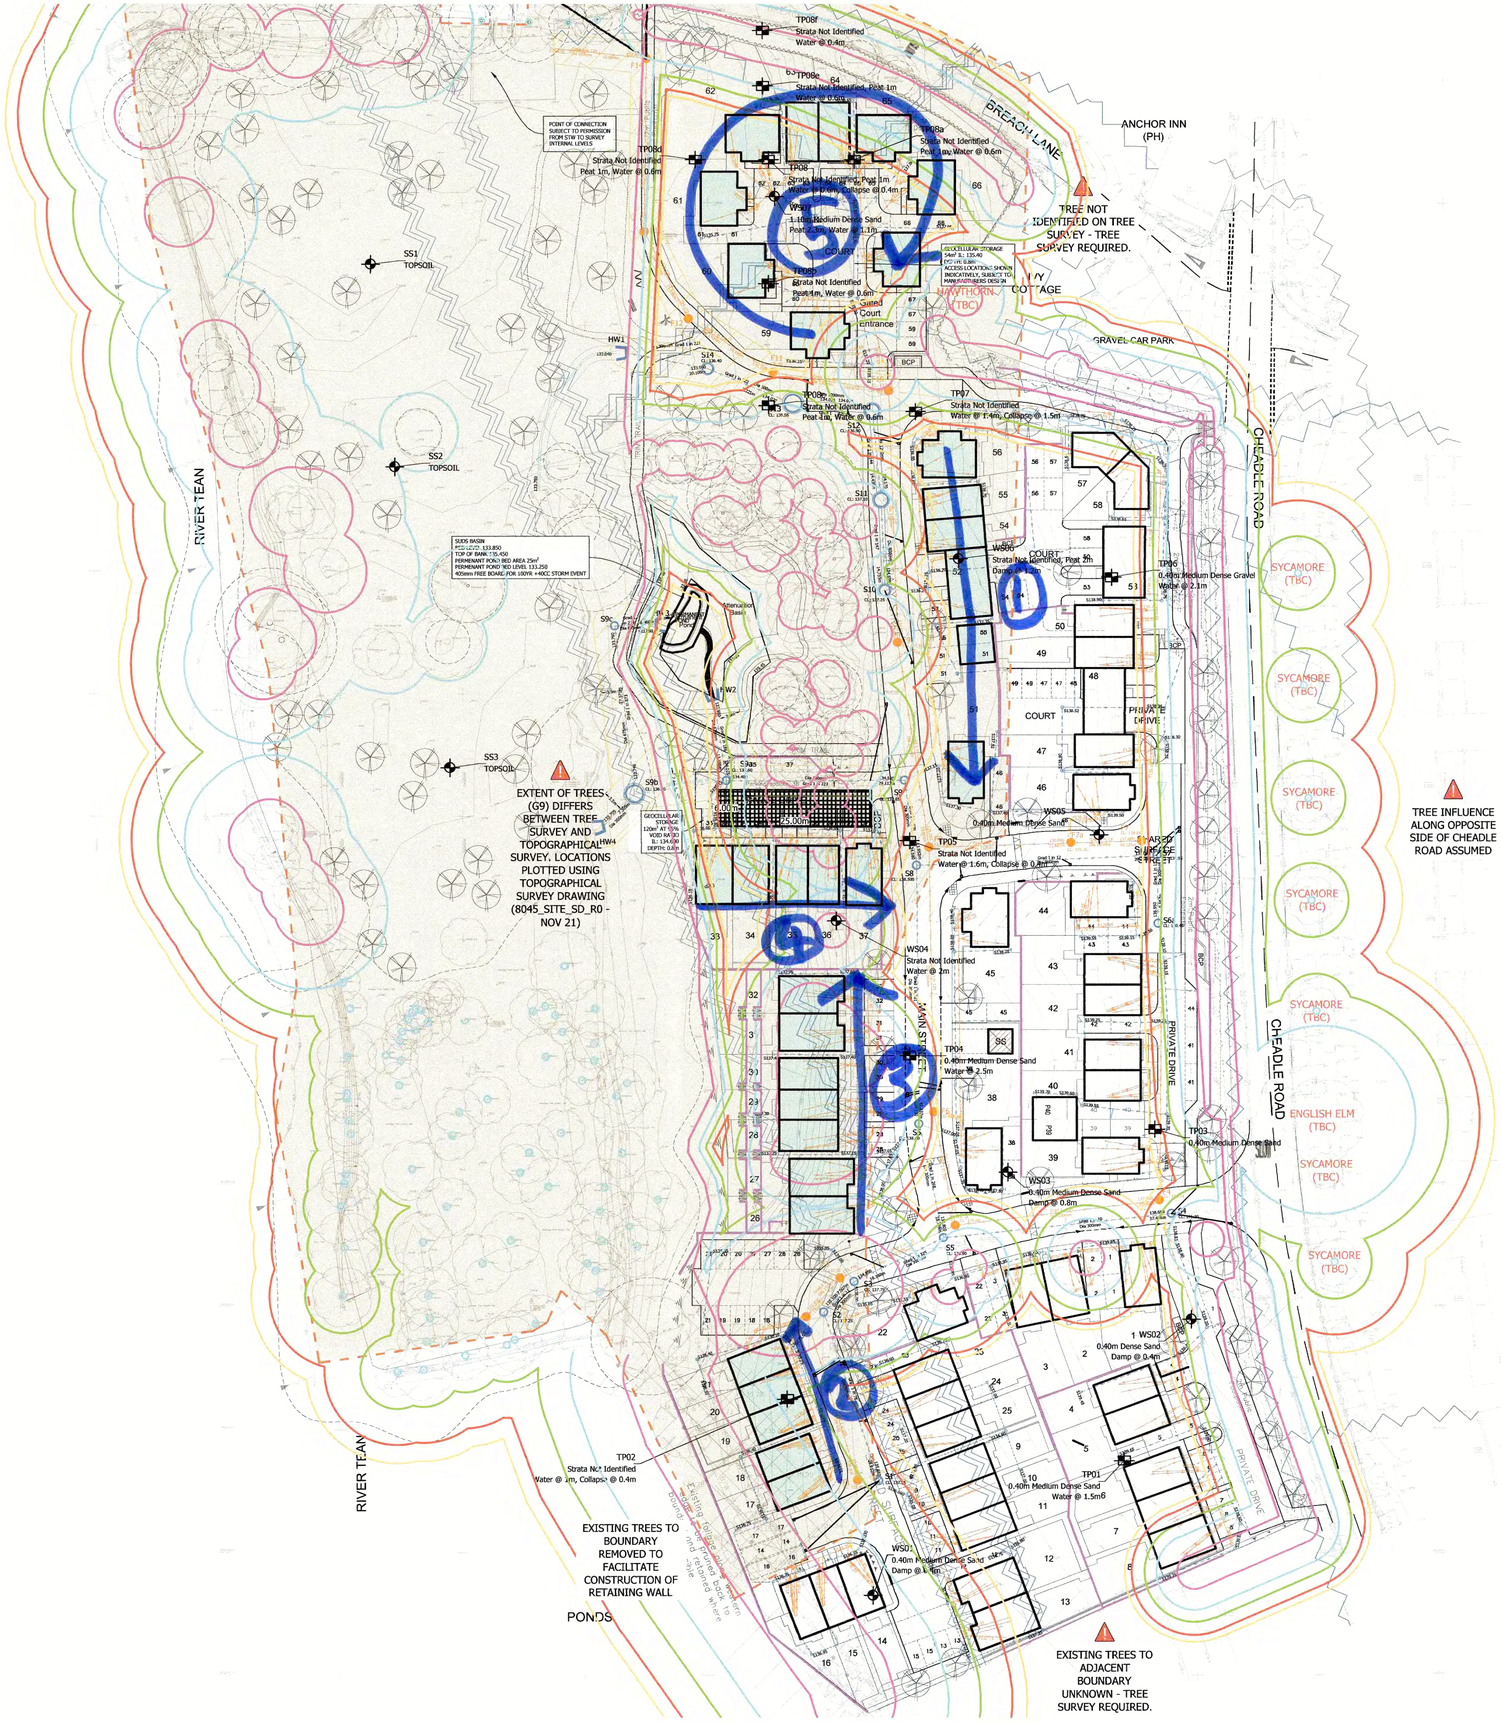

1. DO NOT SCALE FROM THIS DRAWING. IF IN DOUBT CONTACT TRAVIS BAKER LIMITED.
2. ALL DIMENSIONS ARE IN MILLIMETRES UNLESS OTHERWISE NOTED.
3. THIS DRAWING IS TO BE READ IN CONJUNCTION WITH ALL OTHER RELEVANT DRAWINGS RELATING TO THIS PROJECT.
4. ALL DIMENSIONS SHOULD BE CHECKED ON SITE PRIOR TO CONSTRUCTION. ANY DISCREPANCIES SHOULD BE IMMEDIATELY NOTIFIED IN WRITING TO TRAVIS BAKER LIMITED.
5. THE CONTRACTOR SHALL PRIOR TO CONSTRUCTION CHECK AND VERIFY THAT THE DETAILS SHOWN ON THIS DRAWING ARE FULLY COMPATIBLE WITH ANY AS CONSTRUCTED DIMENSIONS OR LEVELS. ANY DISCREPANCIES TO BE REPORTED IMMEDIATELY IN WRITING TO TRAVIS BAKER LIMITED.
6. THIS DRAWING HAS BEEN PREPARED FOR THE EXCLUSIVE USE OF THE COMMISSIONING PARTY AND UNLESS AGREED IN WRITING BY TRAVIS BAKER LIMITED NO OTHER PARTY MAY USE OR RELY ON ITS CONTENTS. NO LIABILITY IS ACCEPTED BY TRAVIS BAKER LIMITED FOR ANY USE OF THIS DRAWING OTHER THAN FOR THE PURPOSE FOR WHICH IT WAS ORIGINALLY PREPARED.
7. IT SHOULD BE NOTED THAT THIS DRAWING MAY INCLUDE DATA PROVIDED BY THIRD PARTIES. NO LIABILITY IS ACCEPTED BY TRAVIS BAKER LIMITED AS TO THE ACCURACY OF THIS DATA.
8. THIS DRAWING SHALL NOT BE REPRODUCED IN ANY WAY WITHOUT THE WRITTEN PERMISSION OF TRAVIS BAKER LIMITED.

KEY:

- STRIP / TRENCH FILL FOUNDATIONS
- PILED FOUNDATIONS
- OVERHEAD SERVICES
- INDICATIVE EXTENT OF ALLUVIUM & PEAT INTERPOLATED FROM SITE INVESTIGATION LOGS. ACTUAL EXTENT MAY VARY.

NOTE:

THE INFORMATION SHOWN ON THIS DRAWING IS BASED ON THE FOLLOWING DRAWINGS/DETAILS:

ARCHITECTS PLANNING DRAWING No: 3038-5000 REV T10
TOPOGRAPHICAL SURVEY DRAWING No: 8045_SITE_3D_R0
ENGINEERING LAYOUT DRAWING No: 22032-106 REV B, 107 REV D
PROPOSED PLANTING DRAWING No: N/A
IF THERE ARE NEWER REVISIONS OF THE DRAWINGS/DETAILS LISTED ABOVE, TRAVIS BAKER ARE TO BE NOTIFIED.

NOTE:

THE ORIGINAL OF THIS DRAWING WAS PRODUCED IN COLOUR - A MONOCHROME COPY SHOULD NOT BE RELIED UPON.

REV	DESCRIPTION	DATE	BY	AUTH
A	UPDATED TO LATEST SITE LAYOUT & TOPO SURVEY.	30/01/24	JC	TM

travis baker
Travis Baker Ltd
Trinity Point
New Road
Halesowen
West Midlands
B63 3HY
Tel: 0121 550 8037
Fax: 0121 550 8047
info@travisbaker.co.uk
www.travisbaker.co.uk

CLIENT: KEEPMOAT

PROJECT: CHEADLE ROAD, UPPER TEAN

TITLE: FOUNDATION ZONING PLAN

DRAWN	AUTHORISED	SCALE	DATE
JC	TM	1:500@A1	18/04/23

PROJECT NO.	DRAWING NO.	REV
22032	FZP-01	A

STATUS: TENDER

COPYRIGHT TRAVIS BAKER LIMITED. ALL RIGHTS RESERVED.