



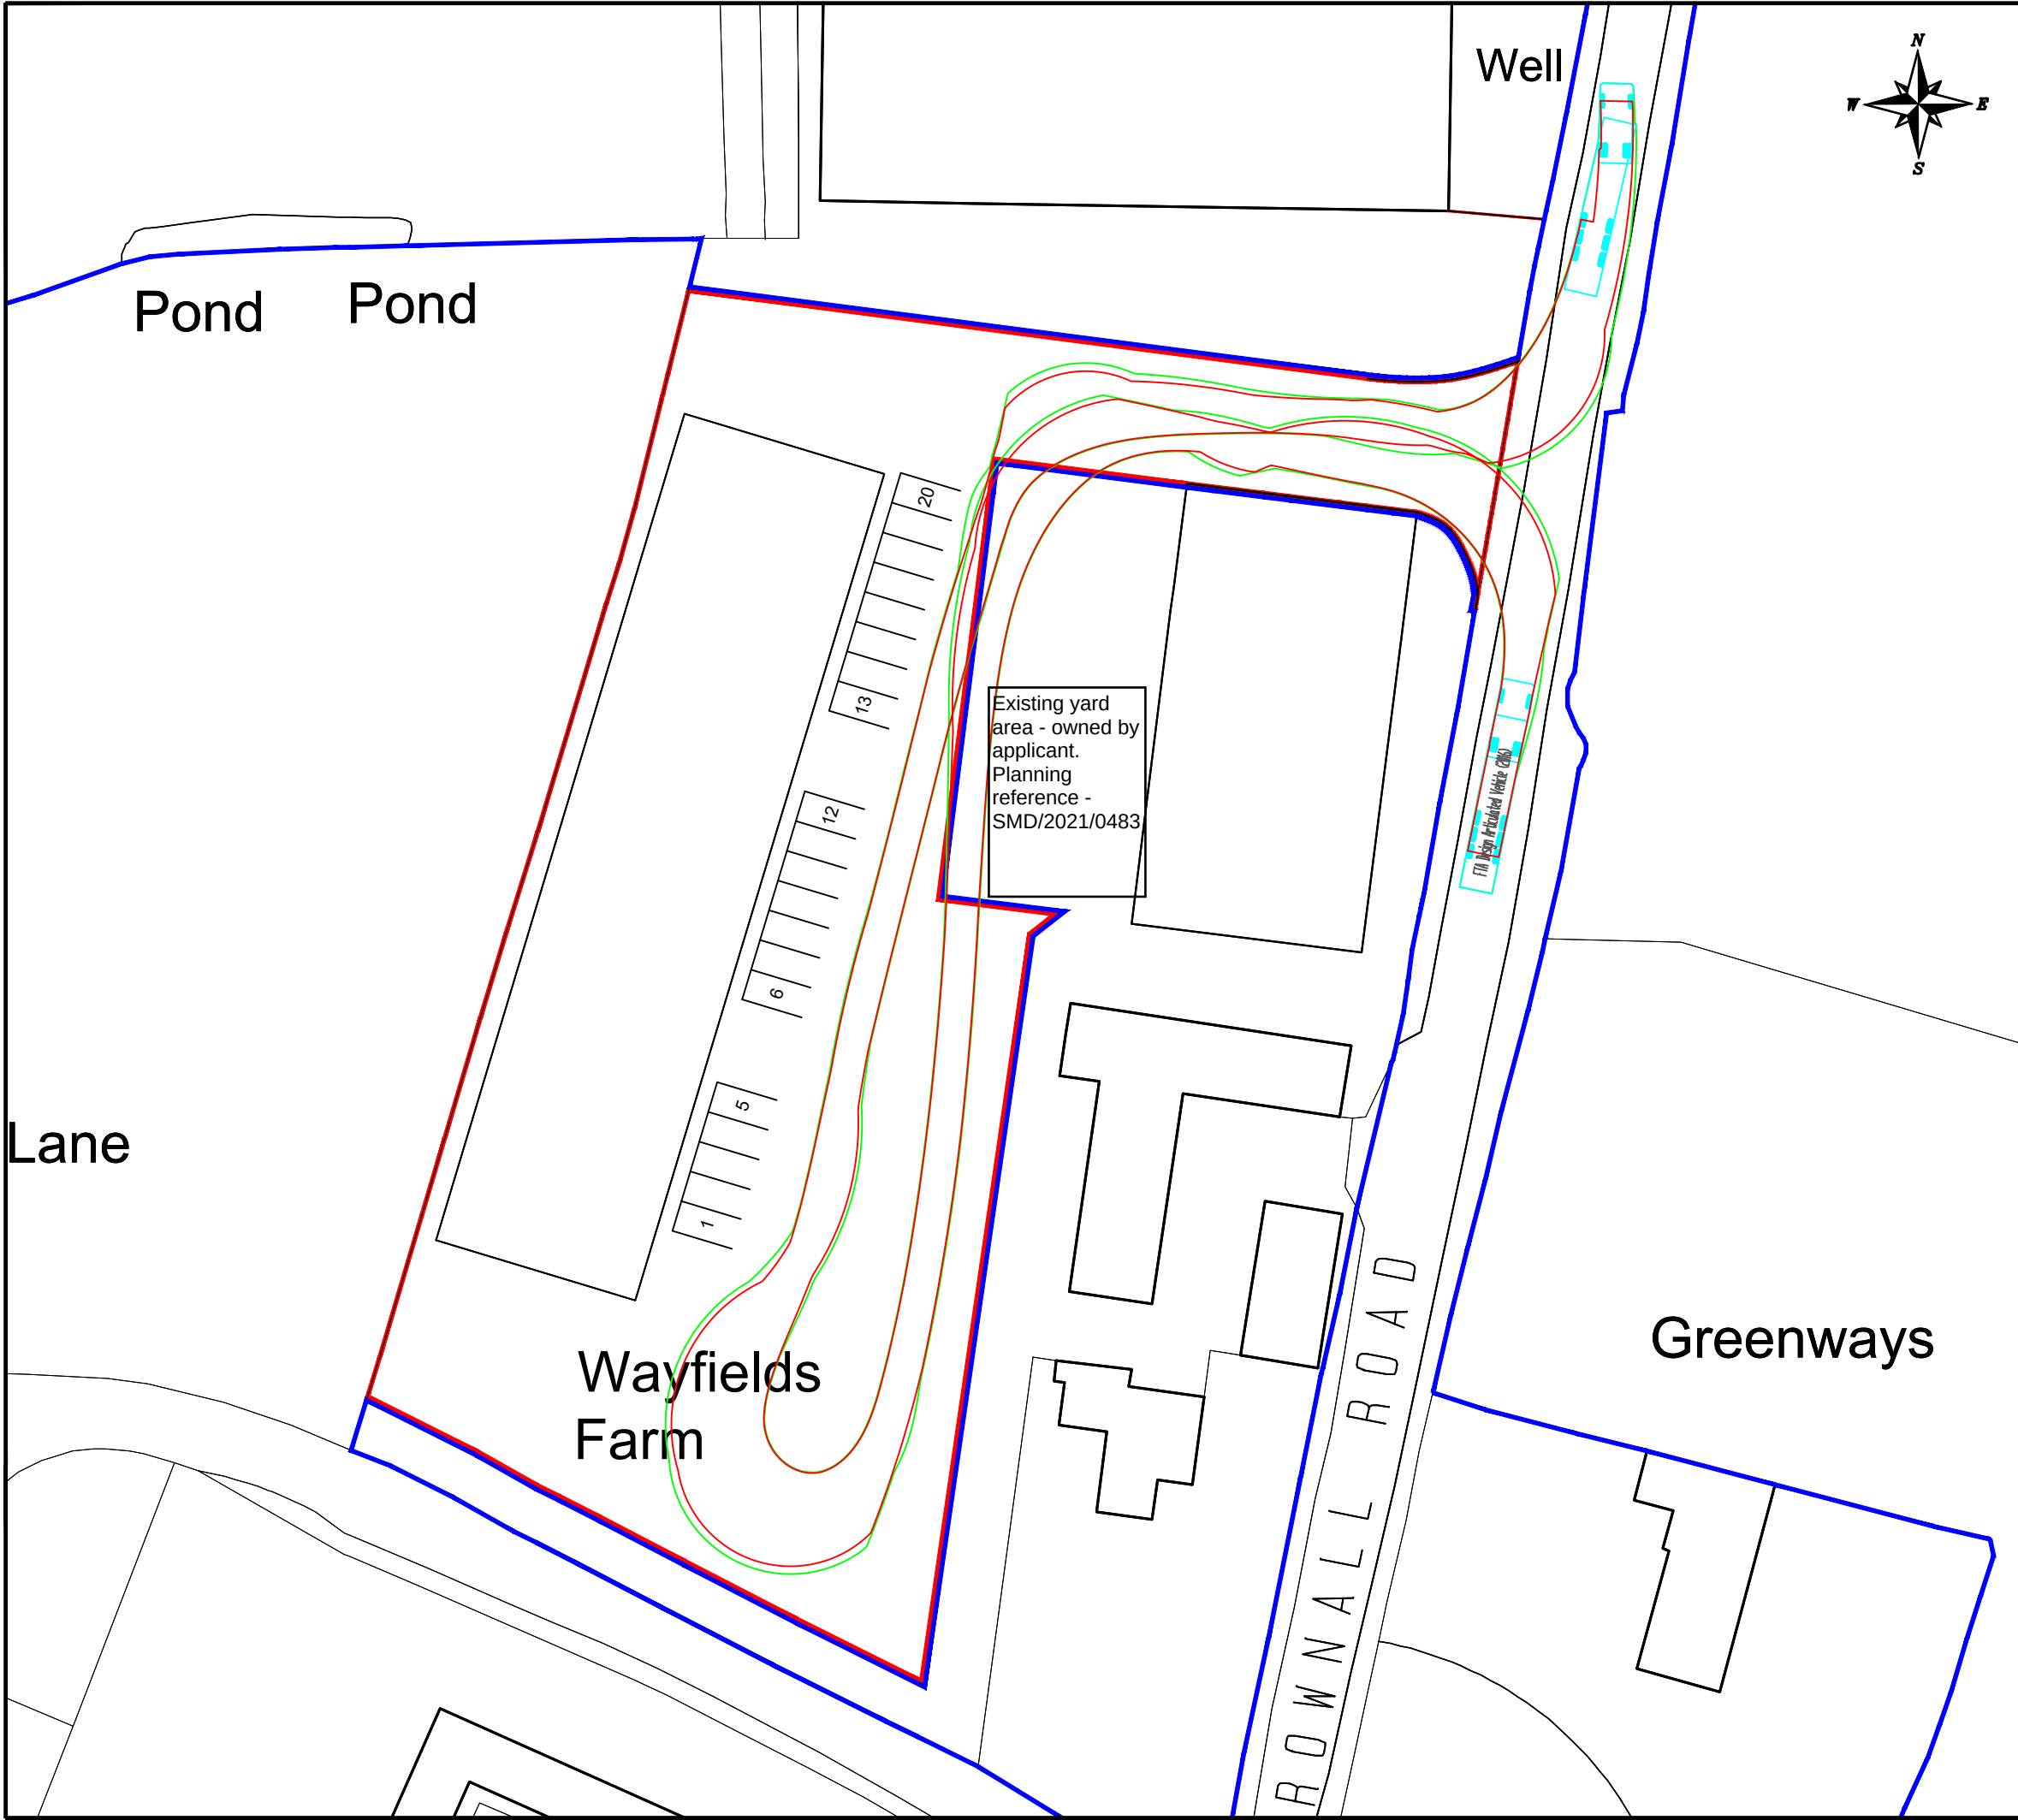

NOTES

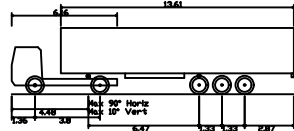

FTA Design Articulated Vehicle (2016)
Overall Length 15.490m
Overall Width 2.550m
Overall Body Height 3.870m
Min Body Ground Clearance 0.510m
Max Track Width 2.470m
Lock to lock time 3.00s
Kerb to Kerb Turning Radius 6.600m



REV	DETAILS	DRAWN	CHECKED	DATE
-----	---------	-------	---------	------

CLIENT:
WHARFE PLANNING

PROJECT:
ROWNALL LANE, ROWNALL

DRAWING TITLE:
**SWEPT PATH ANALYSIS: FTA
DESIGN ARTICULATED VEHICLE**

SCALES:
1:500 @ A3

DRAWN:	GW	CHECKED:	TSB	DATE:	27.08.2024
--------	----	----------	-----	-------	------------

Eddisons
340 Deansgate
Manchester
M3 4LY
Email: info@croftts.co.uk
Tel: 0161 837 7380
Web: www.eddisons.com/services/transport-planning-highway-design

DRAWING NUMBER:	3552-SP01	REVISION:	-
-----------------	-----------	-----------	---

