


Copyright: of this drawing is vested in the Designer and it must not be copied or reproduced without consent. **Approval:** This drawing is issued for Planning purposes only. Please note that paper prints of this drawing may not be an accurate reproduction of the given scale. Key dimensions are noted for reference. Unless marked as such drawing should not be used for Construction purposes. Detailed setting out drawings will need to be supplied for Tender and Construction purposes. Figured **dimensions only** are to be taken from this drawing. A scale bar is shown for the purposes of scaling. All Dimensions and Levels are to be checked on site, prior to commencement. All contractors are to be responsible for taking and checking all dimensions relative to their work. Dimensions are in millimetres unless otherwise stated. Designer is to be advised of any variation between drawings and site conditions. This drawings is to be read in conjunction with all other consultant's drawings, specifications and schedulesIF IN DOUBT ASK

Rev.	Drawn	Comments	Date
1		Planning Application Submitted 23.08.24	Aug 2024

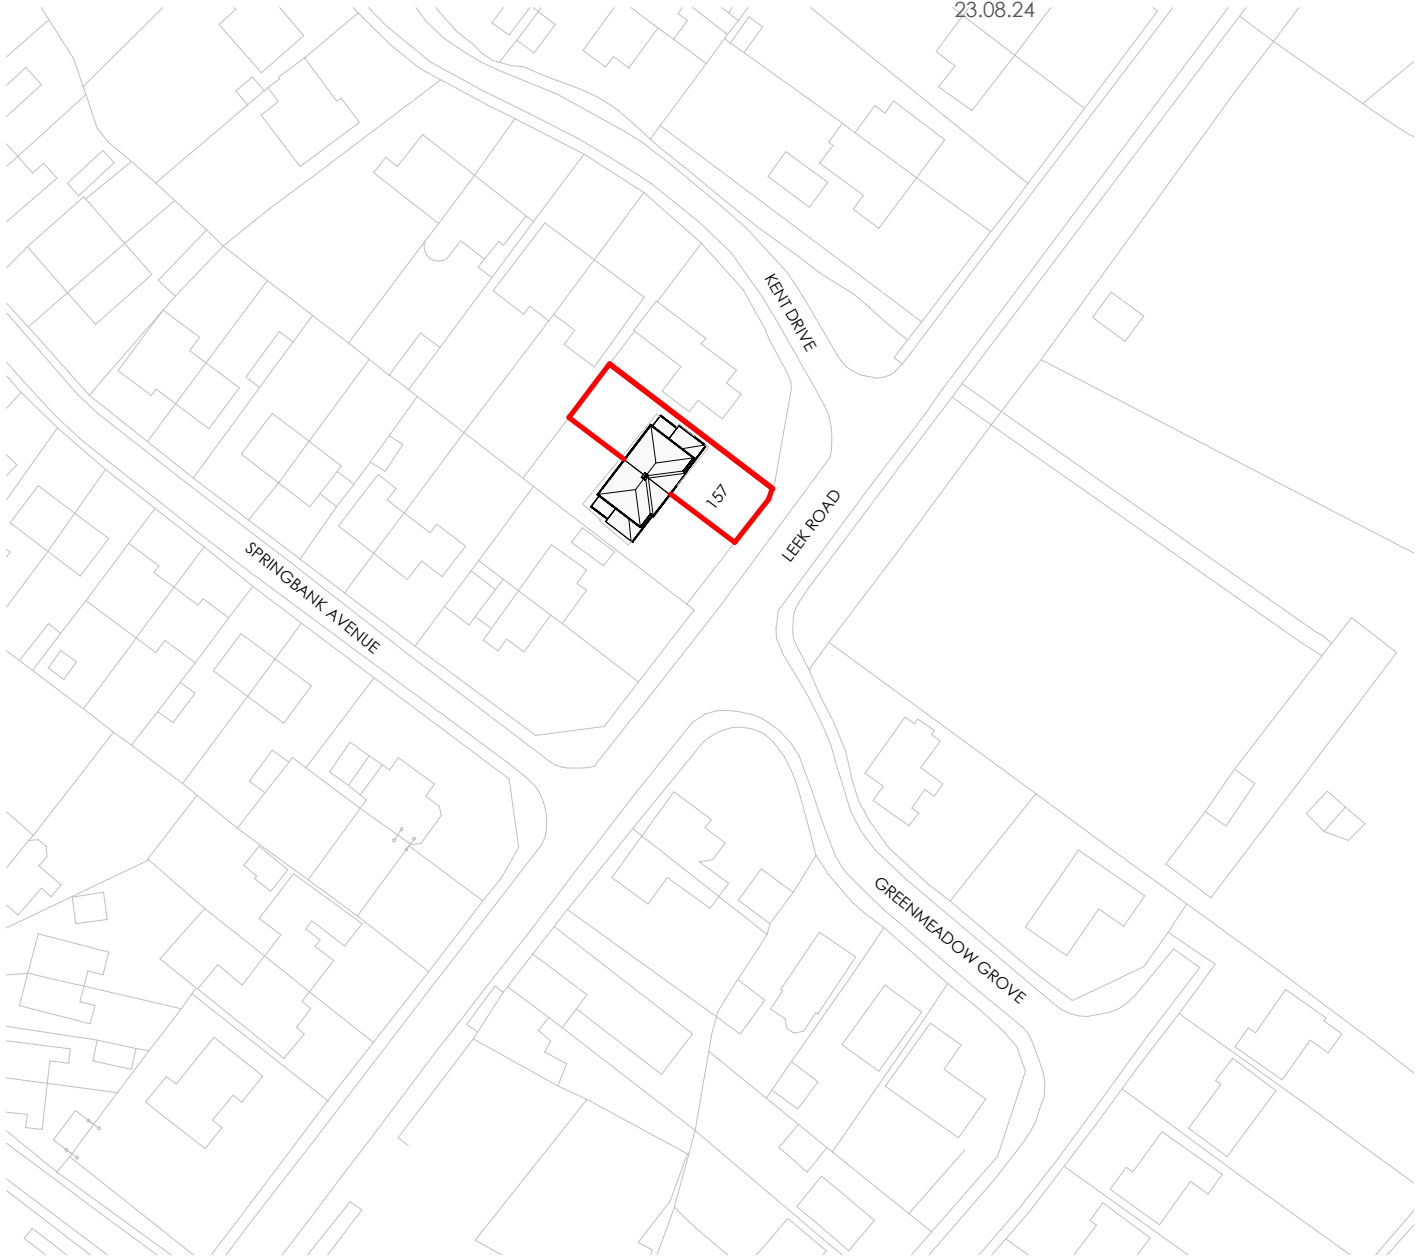

Client **James & Sophie**

Project **157 Leek Road**
Endon
ST9 9EJ

Title **Site Location Plan**

Date **Aug 2024**

Status **RIBA Stage 3: Planning**

Scale @A4 **1 : 1250**

Project No Drawing No. Status Rev

2415-24-A0-001- P-1

