
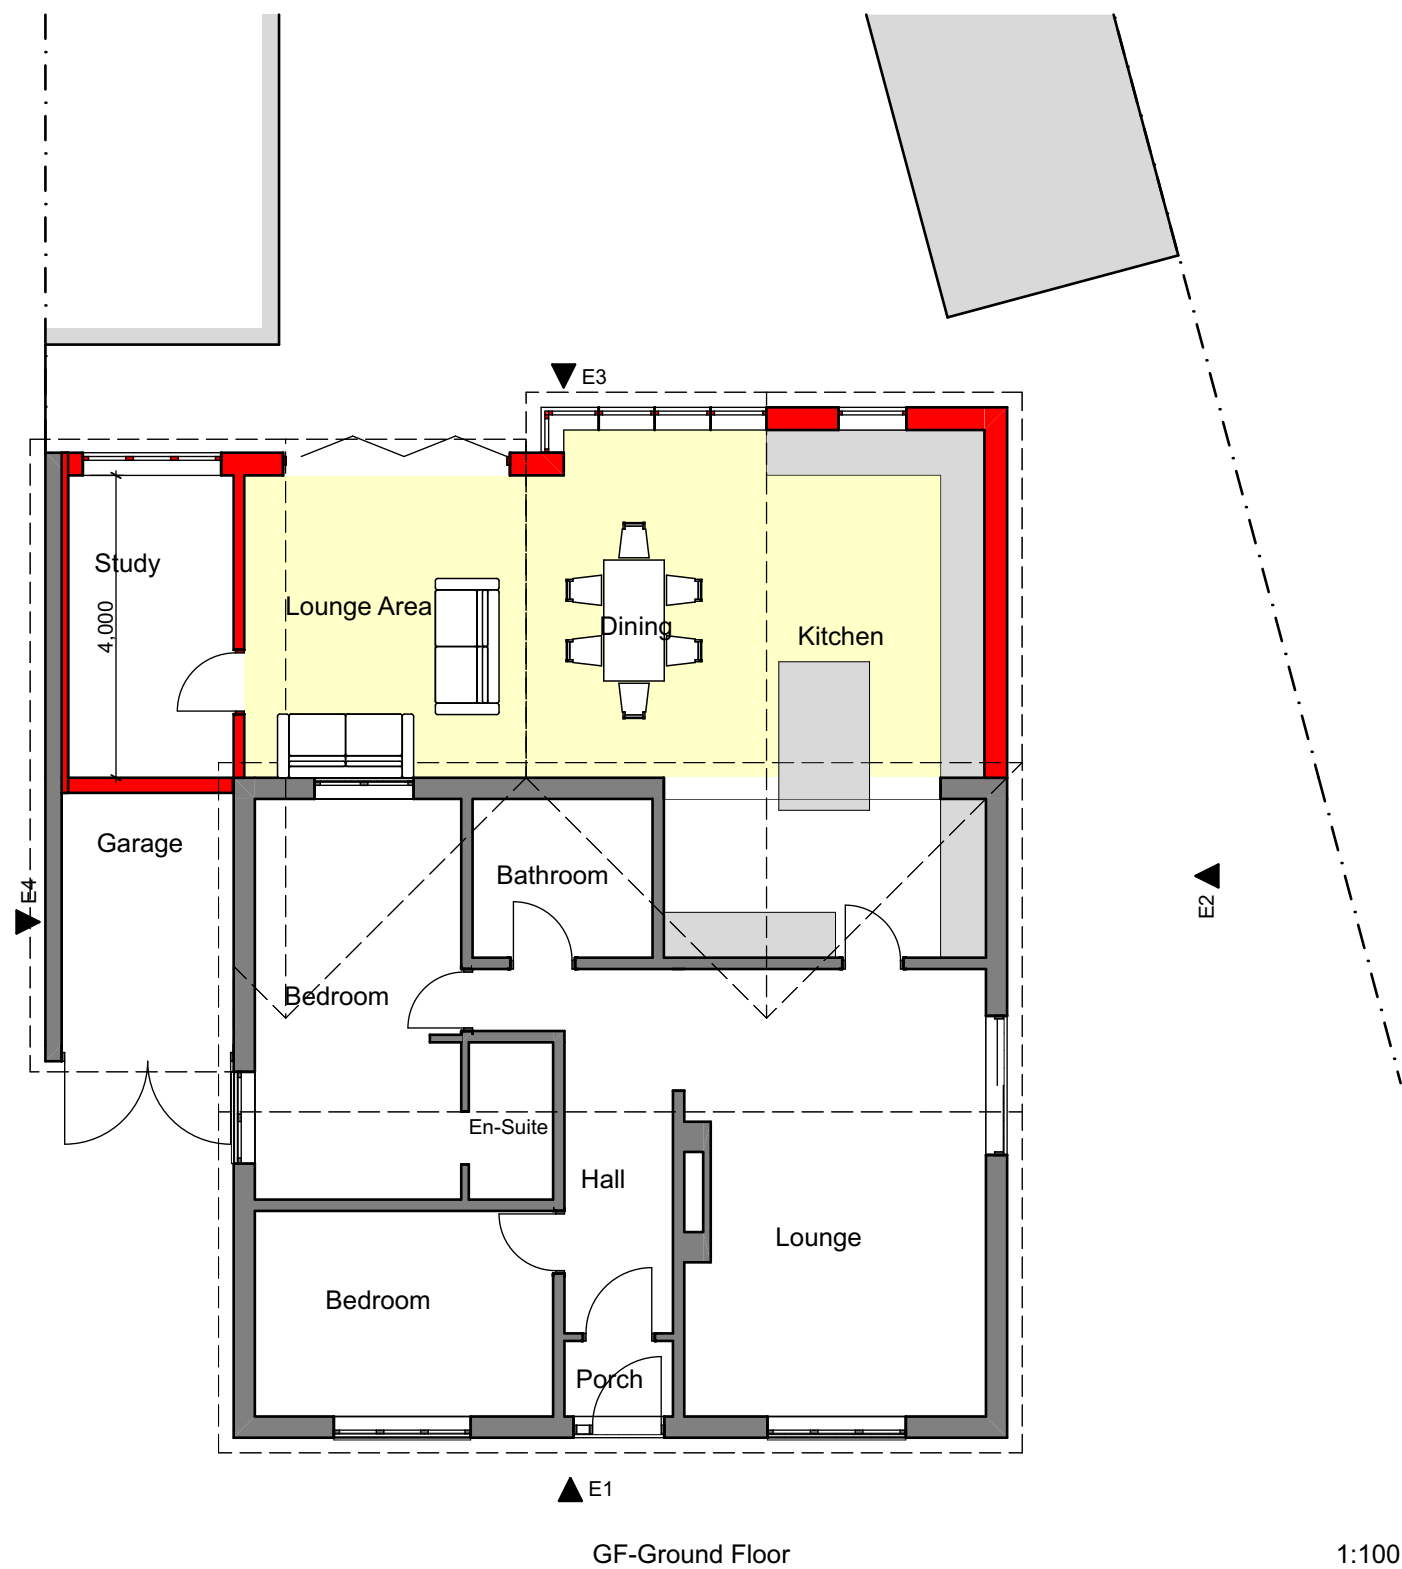
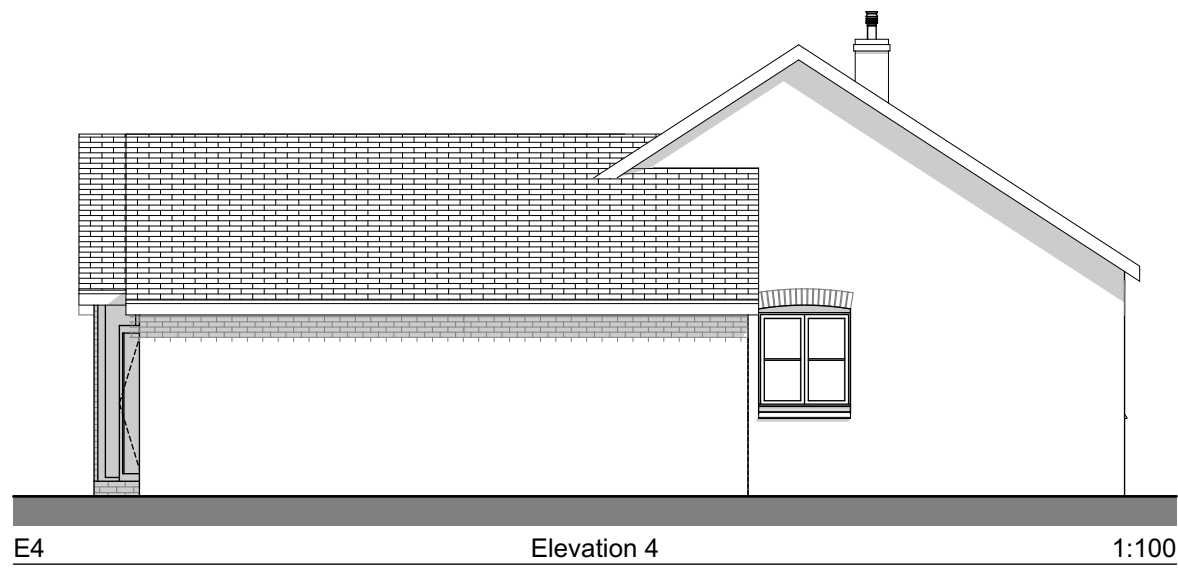
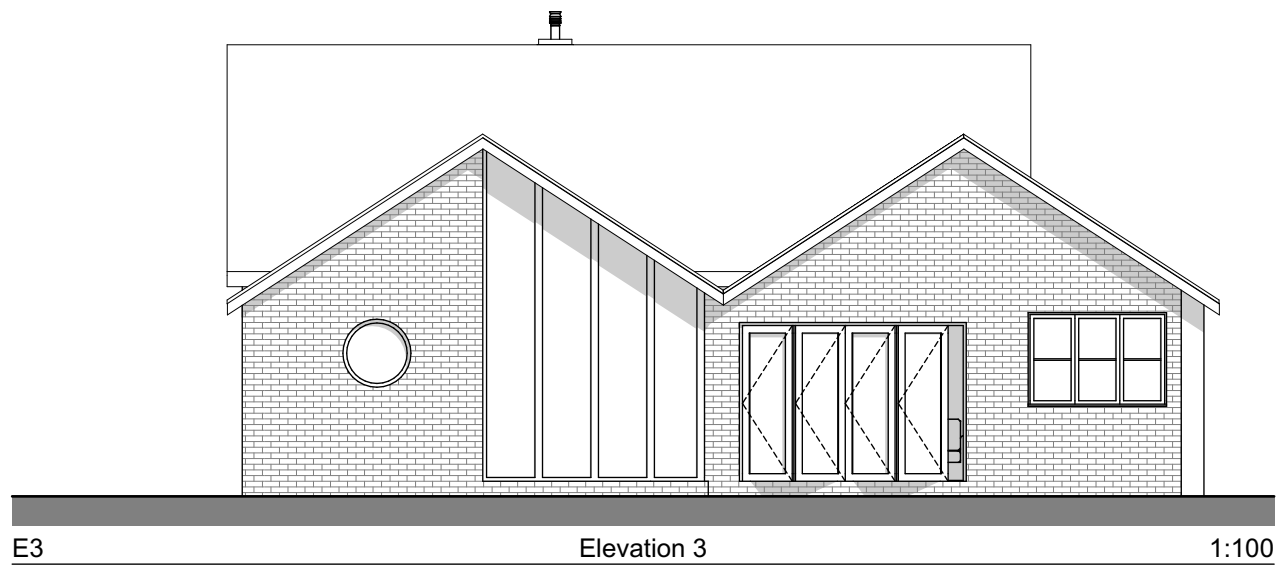
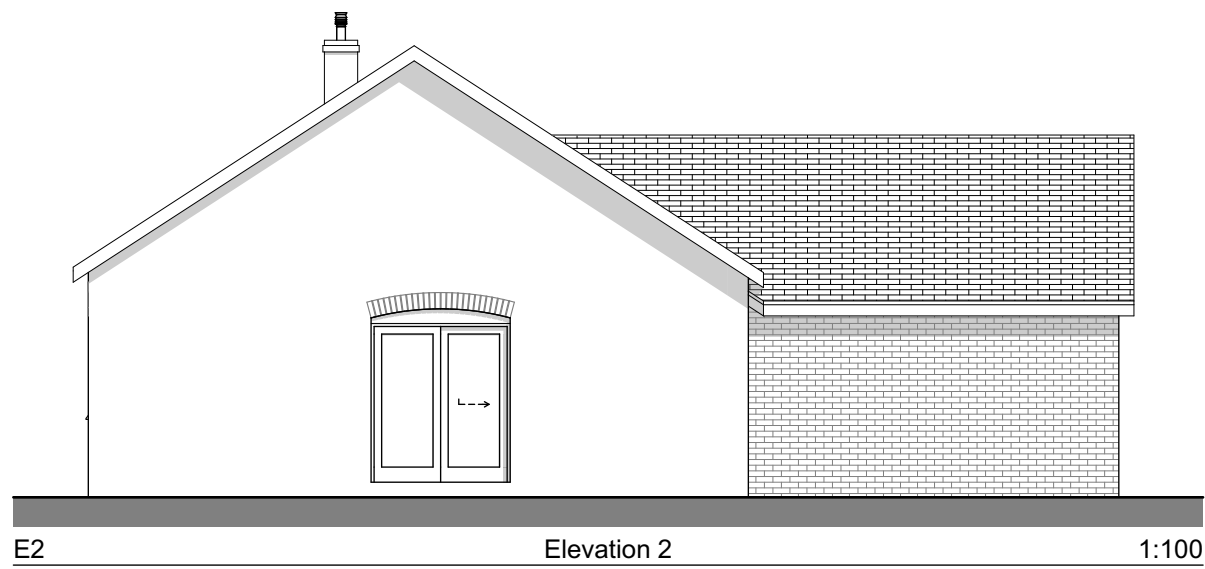


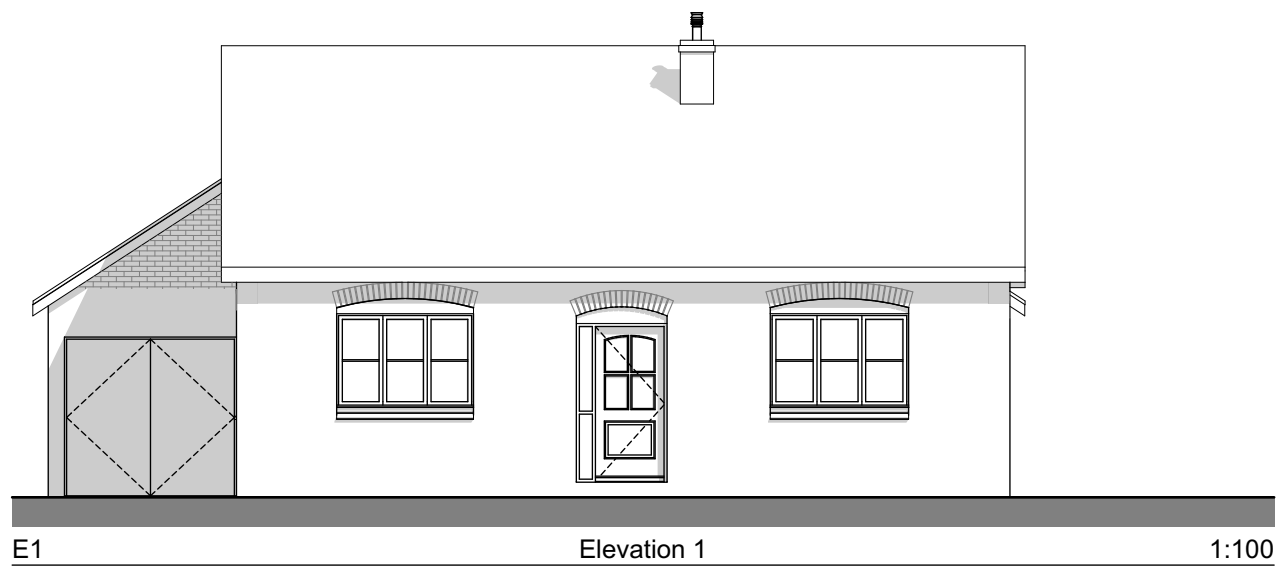

Client.
Lynton
Roughcote Lane
Stoke-on-Trent
Project.
Proposed Extension to Dwelling

Scale 1:100	Sheet Size A2	Issue Date 09/08/2024
----------------	------------------	--------------------------

Title.
Alternative Scheme 3

Drawing Number RC-01-09	(Revision)	Revision ID
-----------------------------------	------------	-------------