


BALCONY CANOPY RETROSPECTIVE APPLICATION
MR E HEATH, 28 PRINCE GEORGE STREET
CHEADLE, STAFFS. ST10 1HX AUG 2024

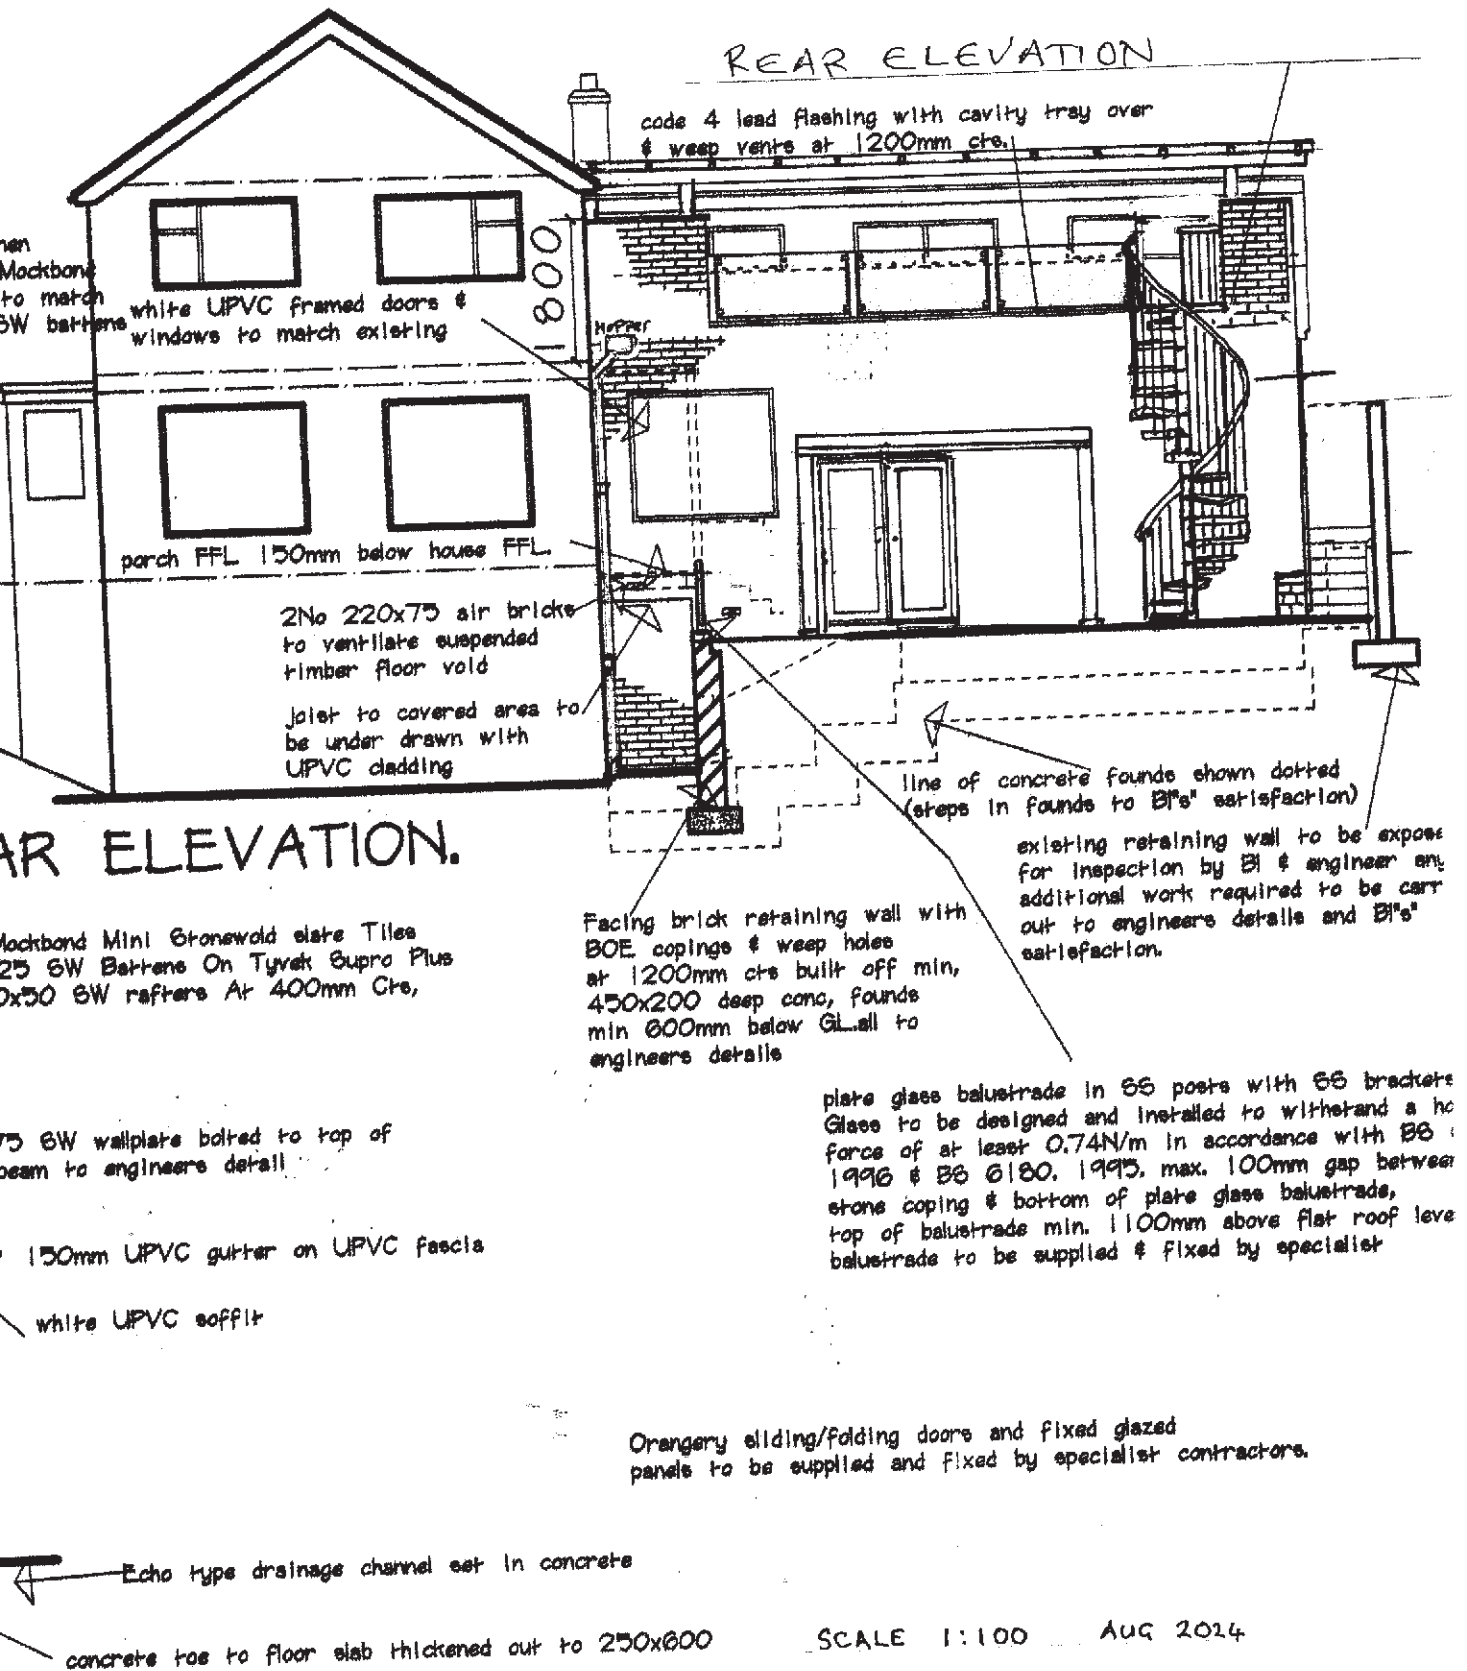

AR ELEVATION.

Mockbond Mini Stonewold slate Tiles
25 SW Battens On Tyvek Supro Plus
0x50 SW rafters At 400mm Cts,

75 SW wallplate bolted to top of
beam to engineers detail

150mm UPVC gutter on UPVC fascia


white UPVC soffit

Staircase "A" Specifications

Newel Posts To Be 100x100 Oak.


Min. Clear Headroom 2000mm

BALCONY SANOPY RETROSTRUCTIVE APPLICATION
 MR. E HEATH 28 PRINCE GEORGE STREET
 CHEADLE, STAFFS ST10 1HX AUGUST 2024

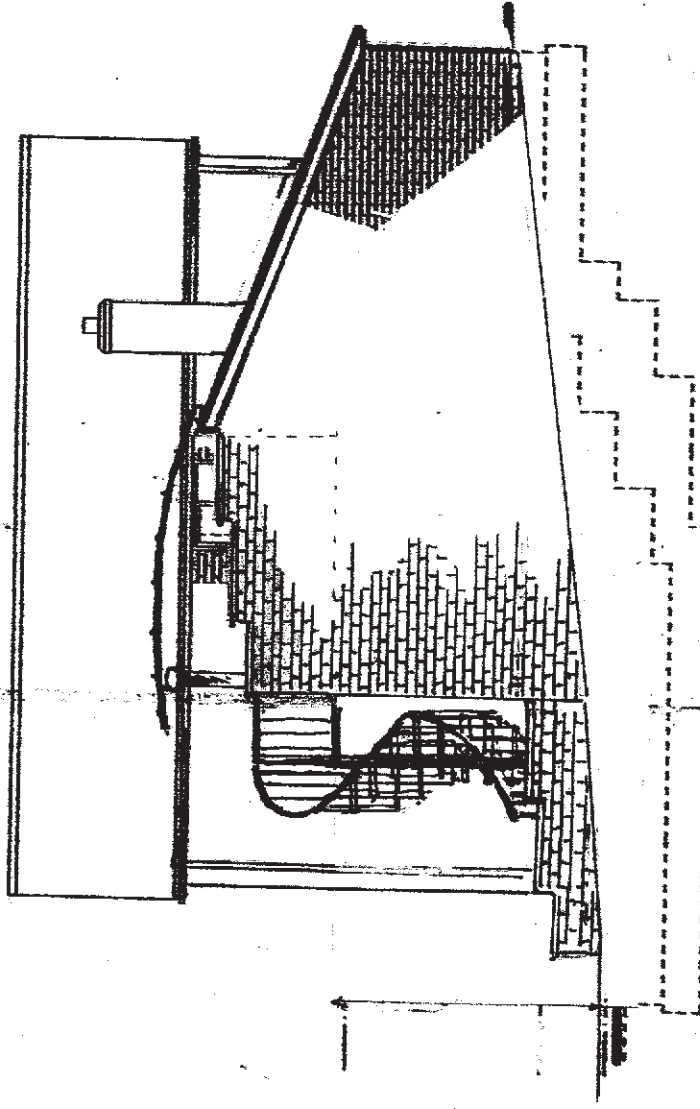

In situ concrete steps rise 2 1/2 going 240

SIDE ELEVATION.

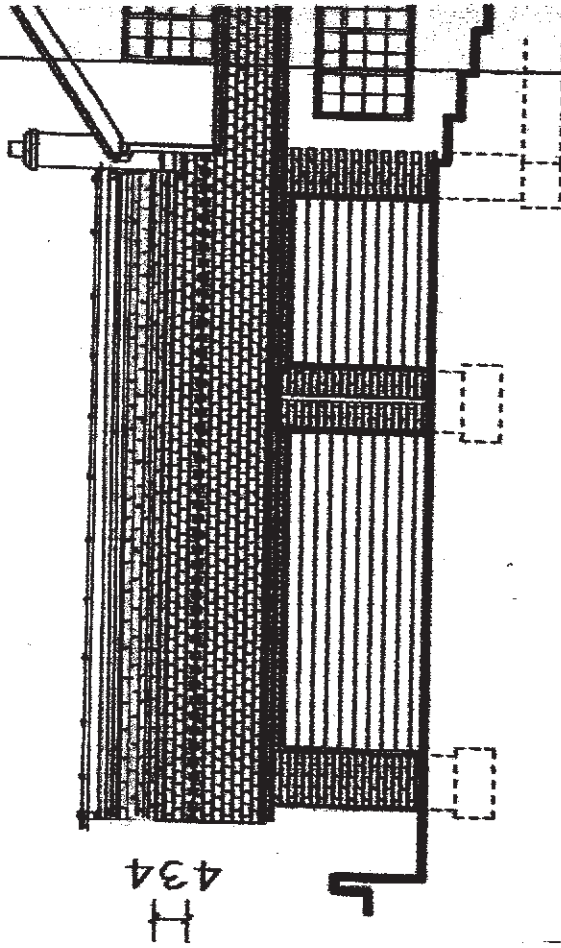

FRONT ELEVATION.

SCALE 1:100 AUG 2024

Foundation excavation to side wall

BALCONY CANOPY RETROSPECTIVE APPLICATION
MR. E. HEATH 28 PRINCE GEORGE STREET
CHEADLE, STAFFS. ST10 1HX AUGUST 2024

SCALE 1: 100

PLAN

