
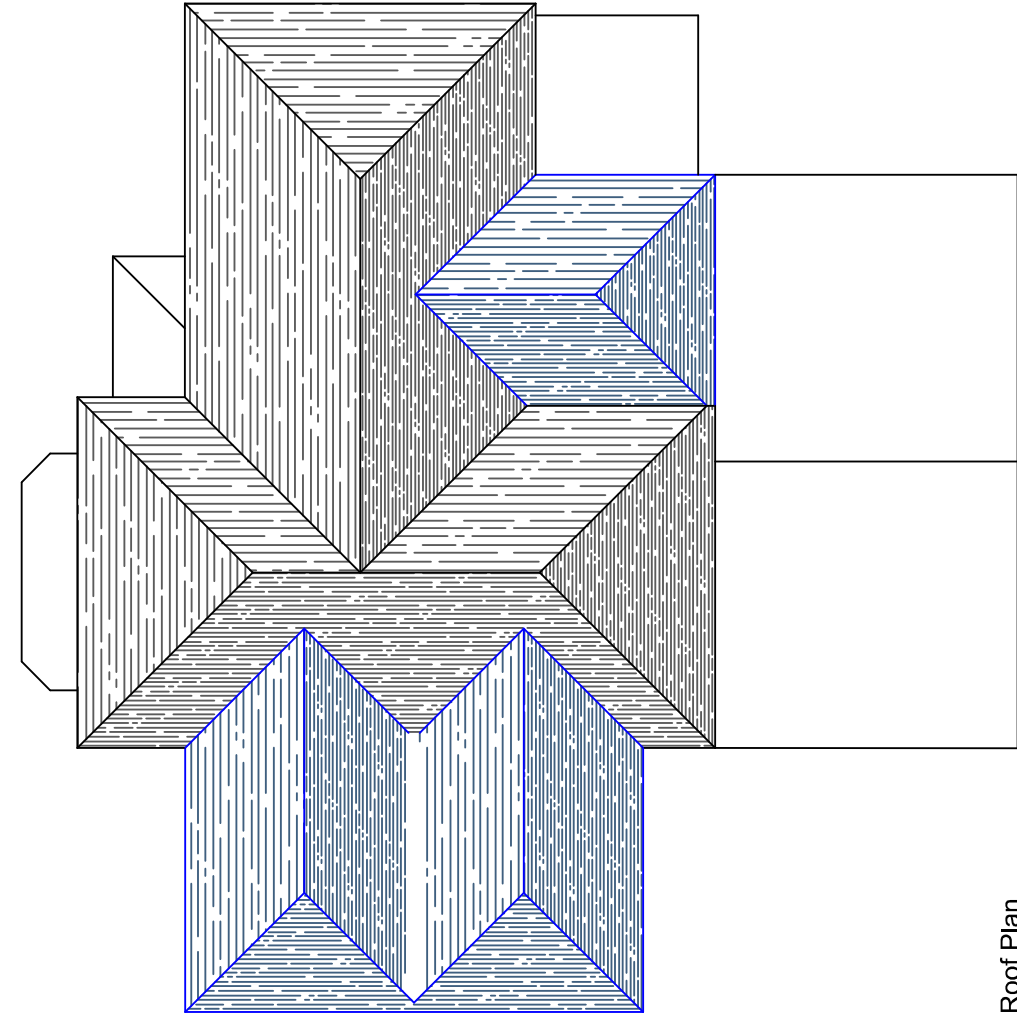
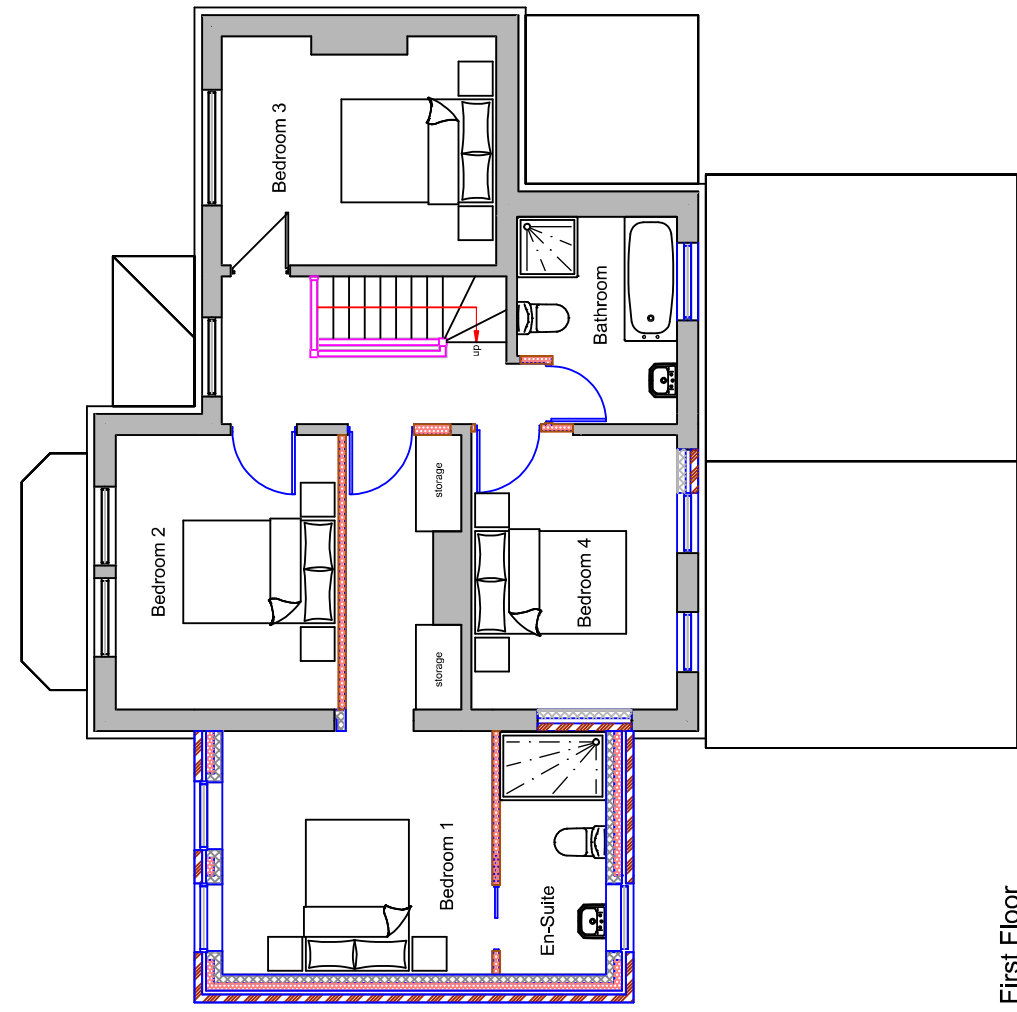
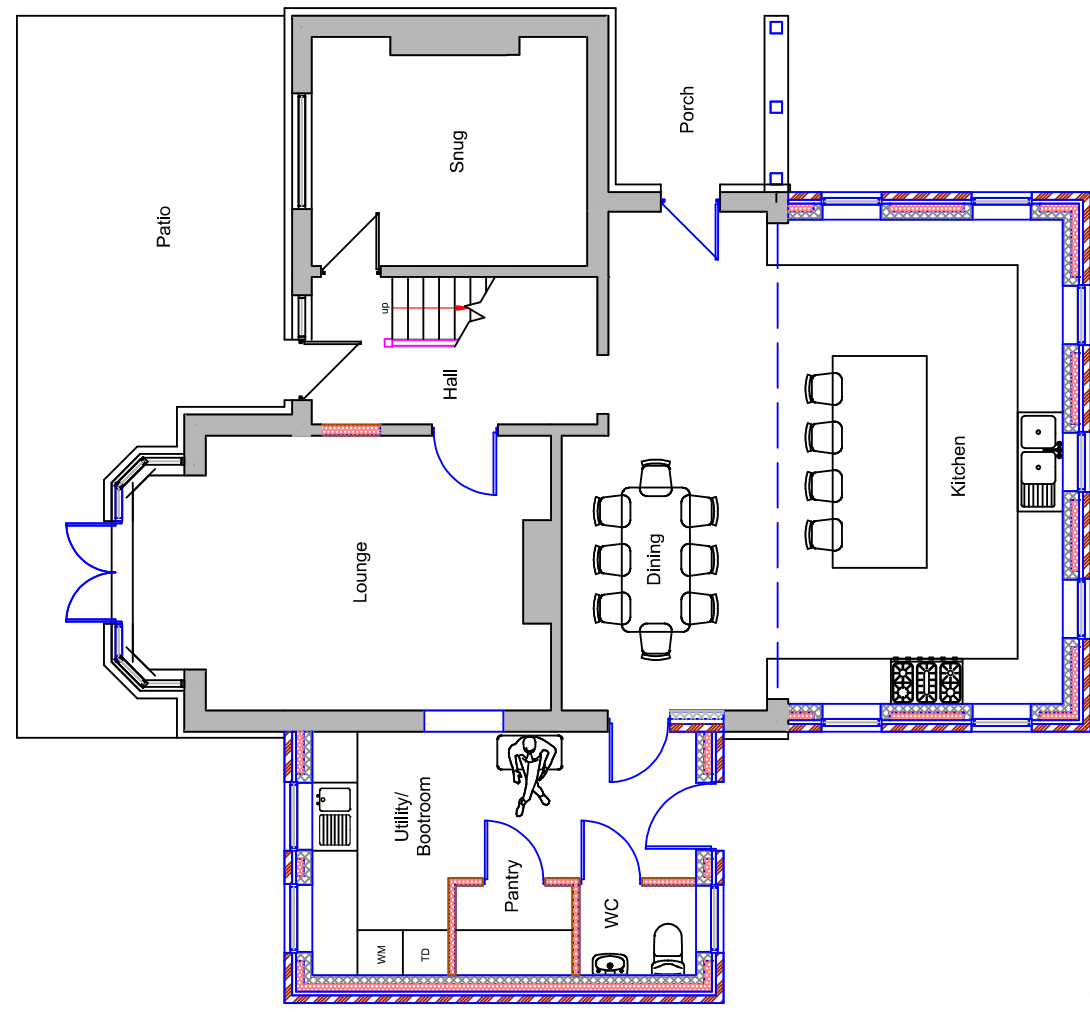
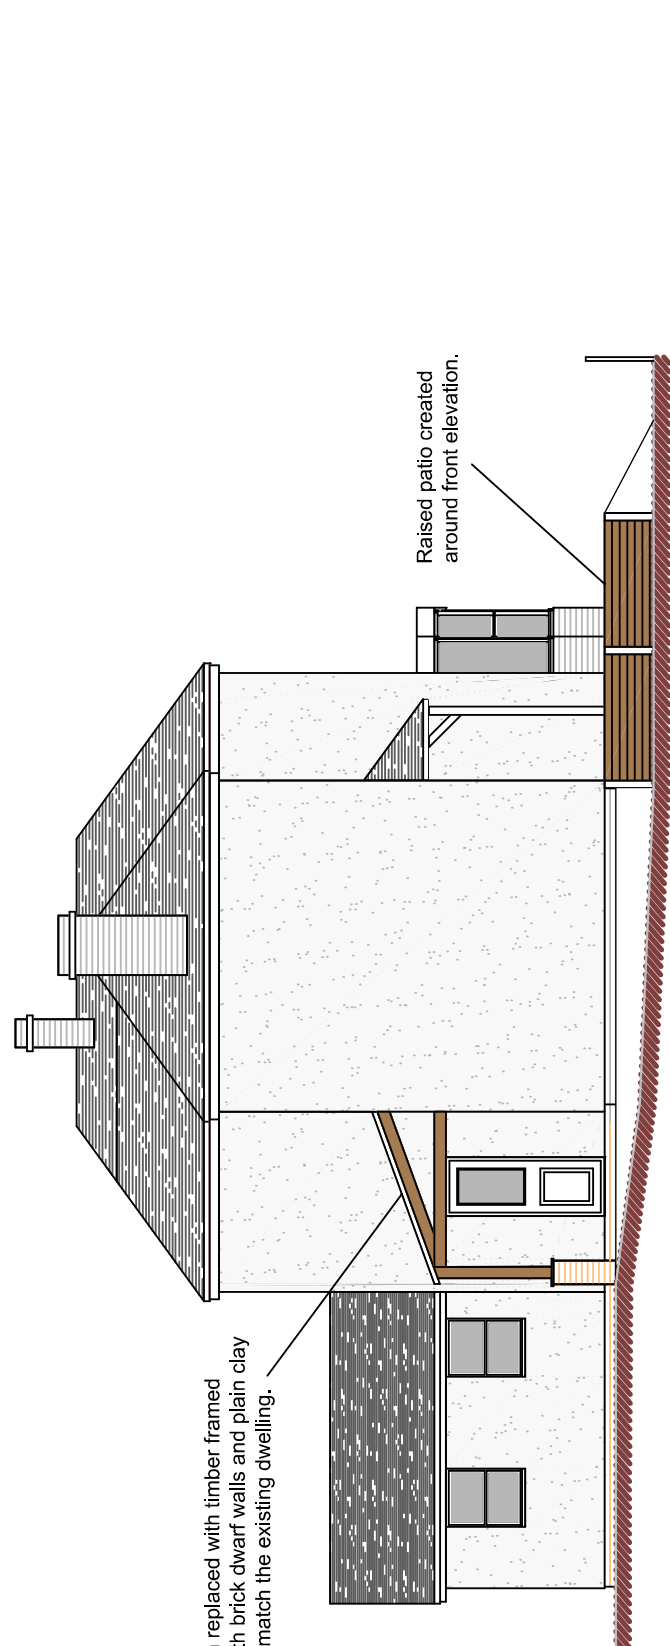
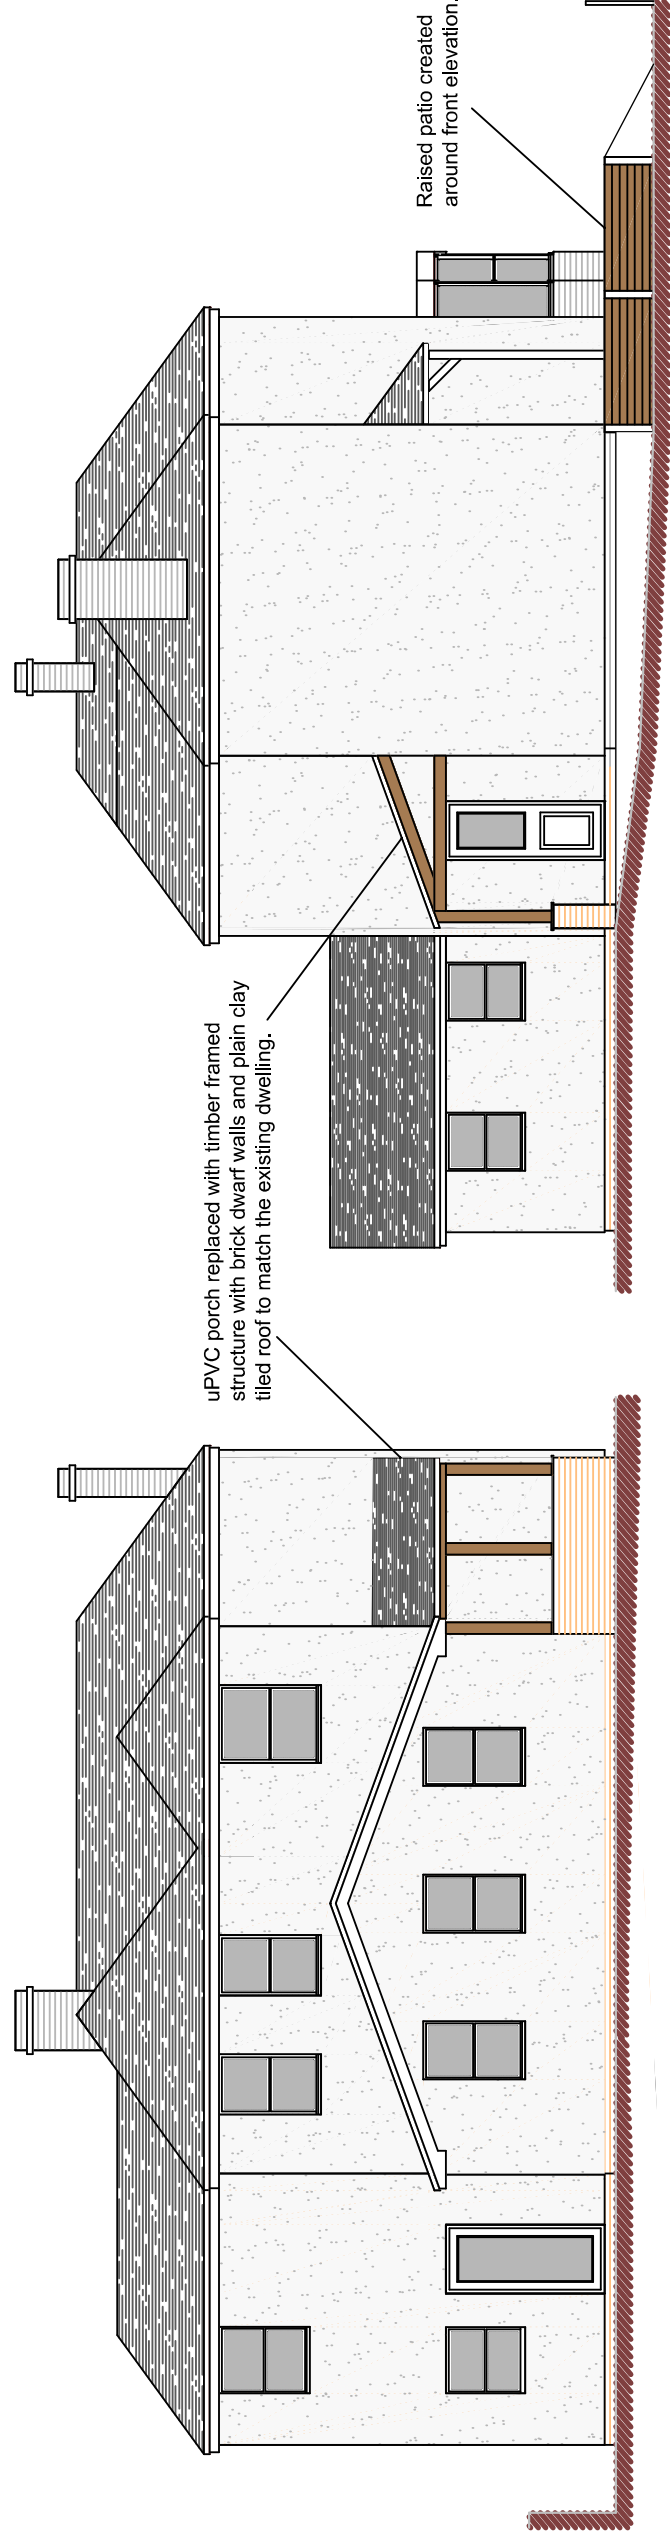
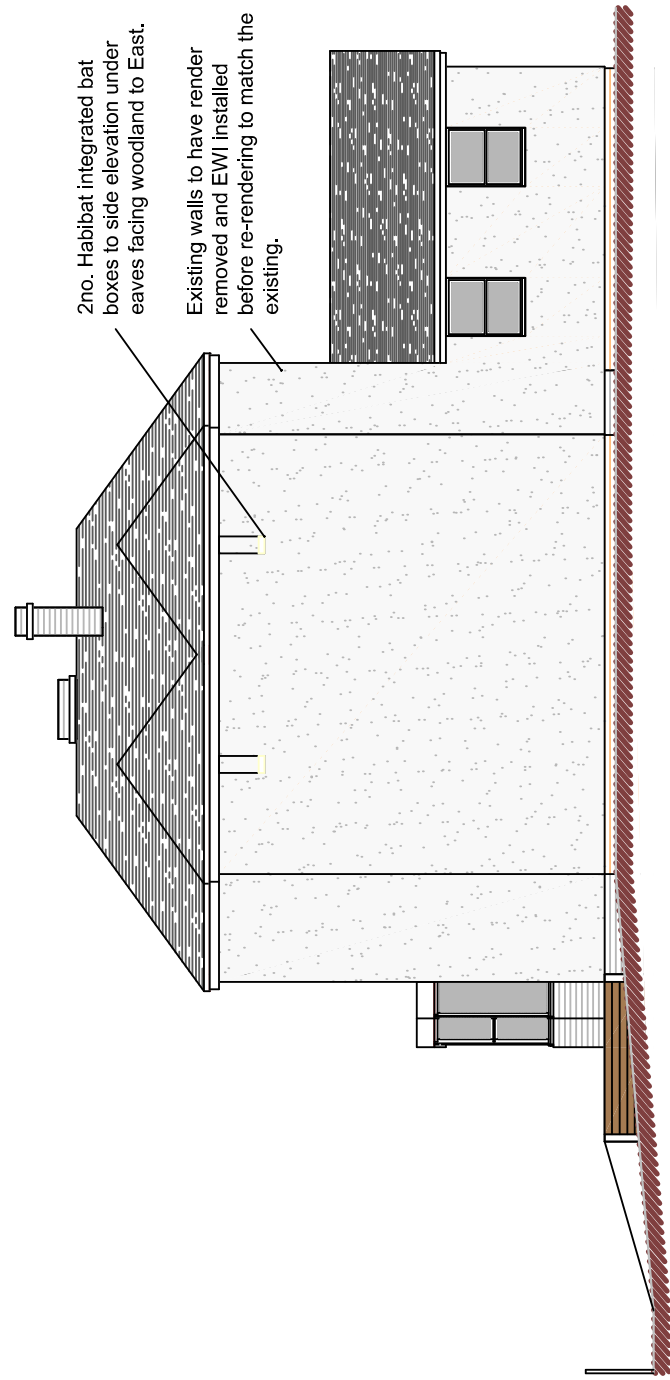


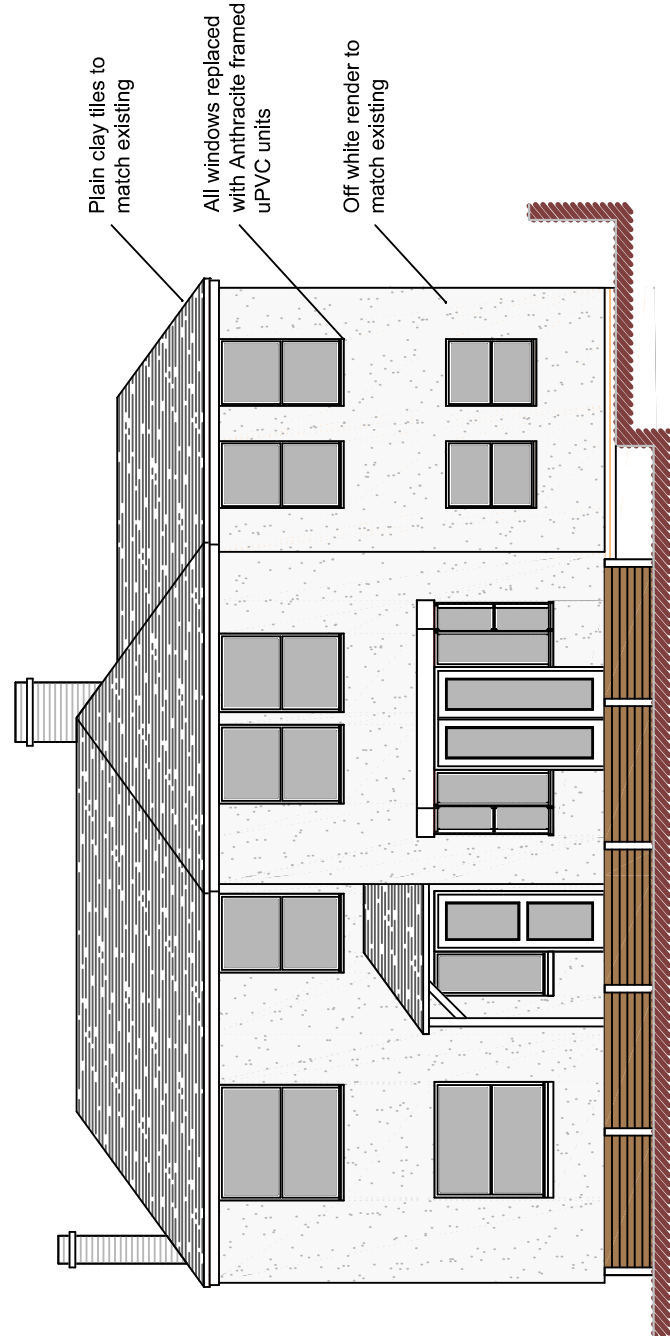

H	20/06/24	Answer directed made following comments
G	20/06/24	Answer directed made following comments
F	14/02/23	Chemistry Added
E		Details added
D	16/11/22	Minor Amendments
C	12/11/22	Answer directed made following comments
B	21/10/22	Answer directed made following comments
A	16/06/22	Answer directed made following comments
any	04/06/22	Disseminated

**DBD Architectural
Consultancy**

DBD Architectural Consultancy Ltd
50 Broad Street, Leek,
Staffordshire, ST13 5NS
01538 383118
mailto:dbd.consultants.co.uk
www.dbdconsultants.co.uk

Mr & Mrs Edlin Hillcroft Froghall Road, Froghall ST10 2HQ	Client	Extensions, General Alterations, Replacement Outbuilding and Landscaping Features	Project
--	--------	---	---------

Title	Plans as Proposed				Scope: Planning		JGD No. 2344
					Station: A2	Code: 06.09.23	
					Scale: 1:100		
					Drawing function: PL 03H		