



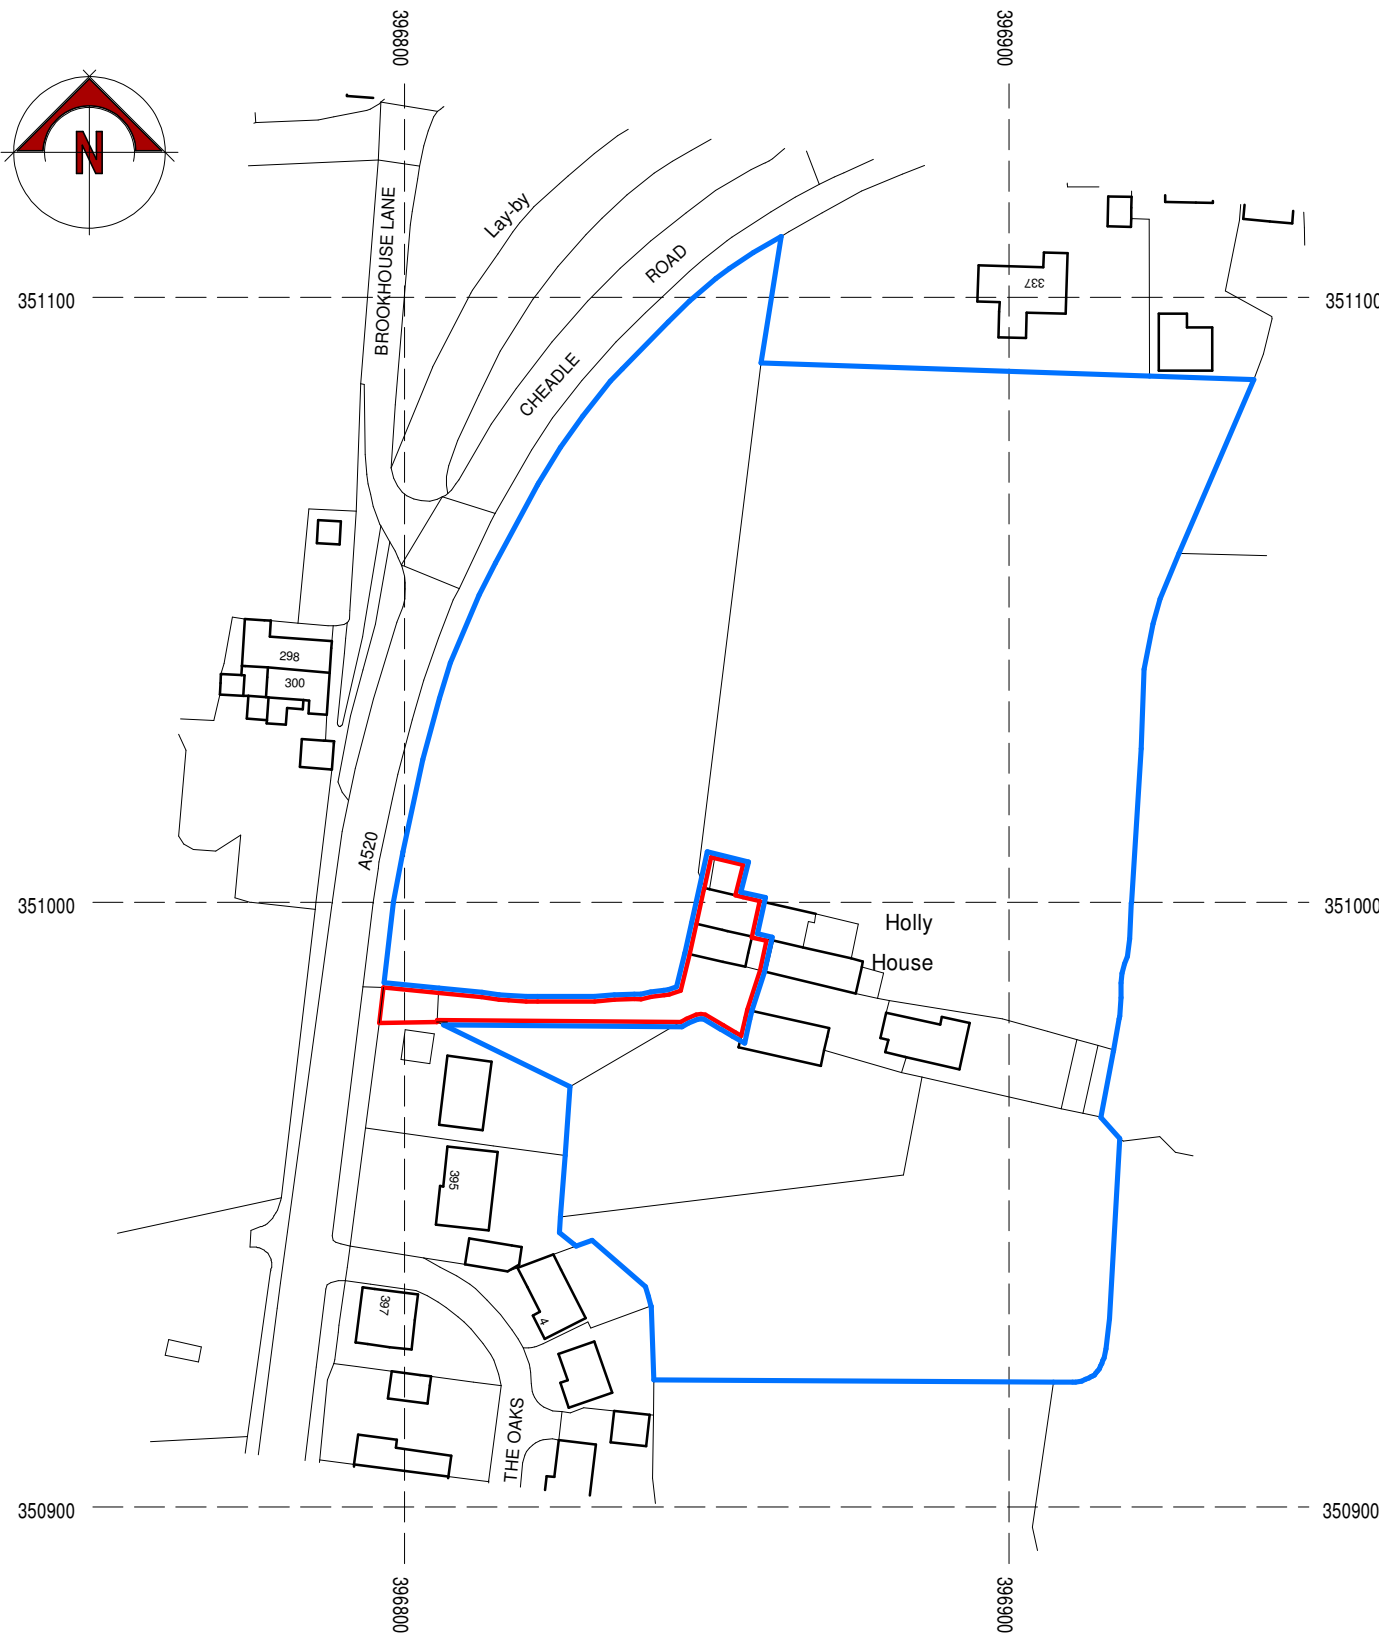

Location Plan

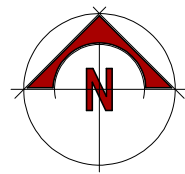

scale bar @ 1:1250

GREEN HATCHED
AREA INDICATES
EXISTING MUCK STORE
THAT IS TO BE DEMOLISHED
AND AREA RETURNED TO
FIELD.


ORANGE HATCHED
AREA IS CURTILAGE
(52m²) TO MATCH THE
FOOTPRINT OF THE EXISTING
BUILDING

PROPOSED
EXTENSION

EXISTING BUILDING
TO BE CONVERTED

Holly
House

Block Plan

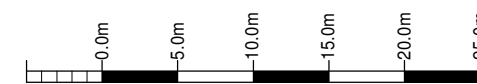

scale bar @ 1:500

Serial number: 266711
© Crown copyright and database right 2023
Ordnance Survey licence 100048957

Mr & Mrs Lloyd

Proposed Barn Conversion at
Holly House,
Cheddleton,
Staffs
ST13 7BH

Planning Proposal
Location and Block Plan

Date	Sheet	Scale
June 2023	A3	1:1250 + 1:500
Dwg No.	Rev.	Drawn
2023-2806-01	D	NAW
A - 10/06/2024 - BLOCK PLAN ADDED		
B - 30/07/2024 - BUILDING FOOTPRINT AND RED EDGE AMENDED		
C - 30/07/2024 - CURTILAGE INDICATED		
D - 05/09/2024 - RED EDGE REDUCED TO FOLLOW CURTILAGE		



10 Cawdry Buildings, Fountain Street, Leek, ST13 6JP
Telephone: 01538 386002
E-mail: info@sammonsltd.co.uk
Web: www.sammonsltd.co.uk

This drawing is copyright.
All dimensions must be checked prior to commencement.