Wondershare EdrawMax

Ground Floor 01/08/2024

Notes:

1. Existing and Proposed are the SAME for all elevations

2. The purpose of the application is solely to consolidate the legal title deeds from 2 dwellings to one freehold.

3. The consolidated family house will be nominated by Dr & Mrs Paul & Irina Matthews as main home where they will live and look after elderley relative (Dr Matthews' mother)

4. There is no intention of any alterations internally or externally

1 Southfields
Ground Floor

Existing AND Proposed
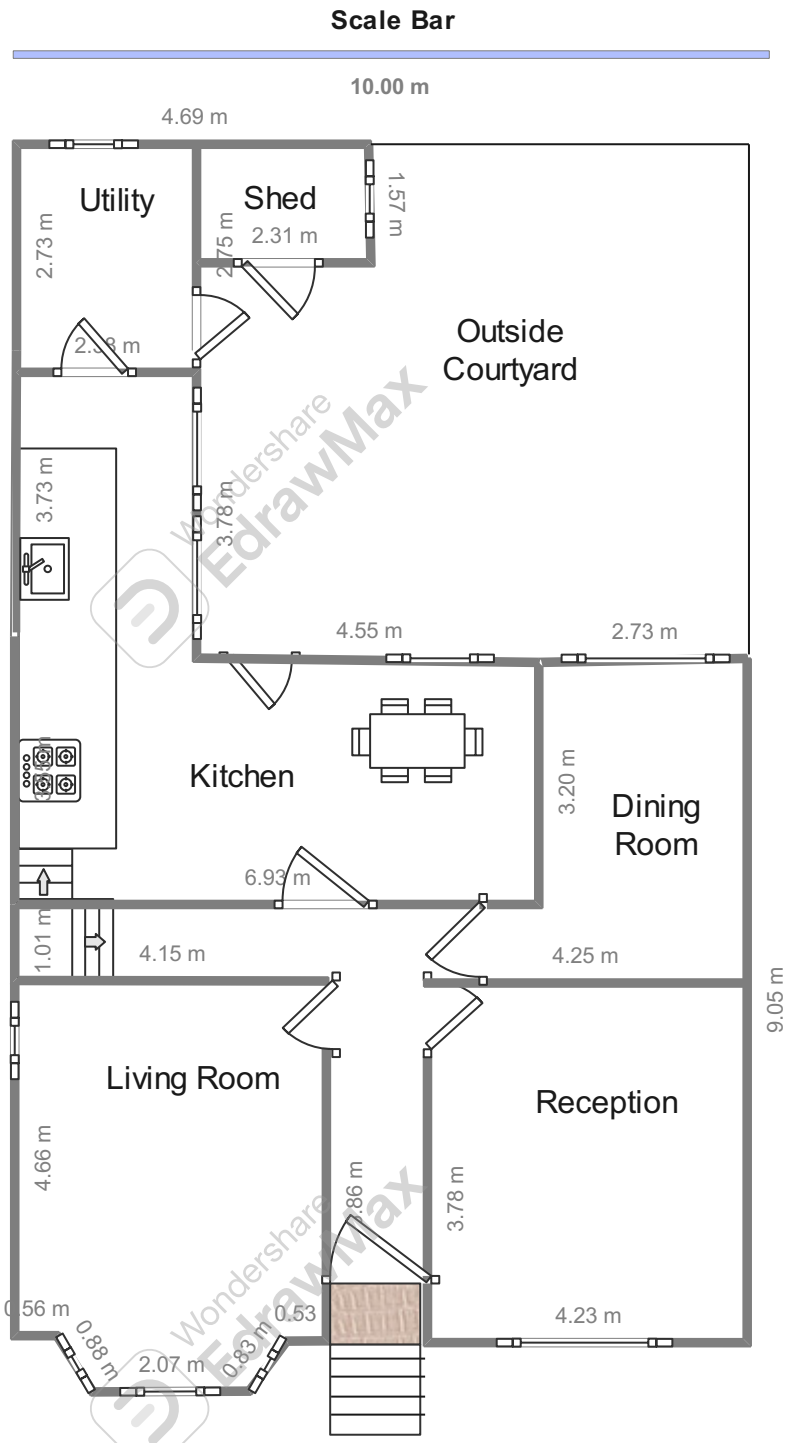
1:100