




40

0 5 10 15 20 25 30 35

metres

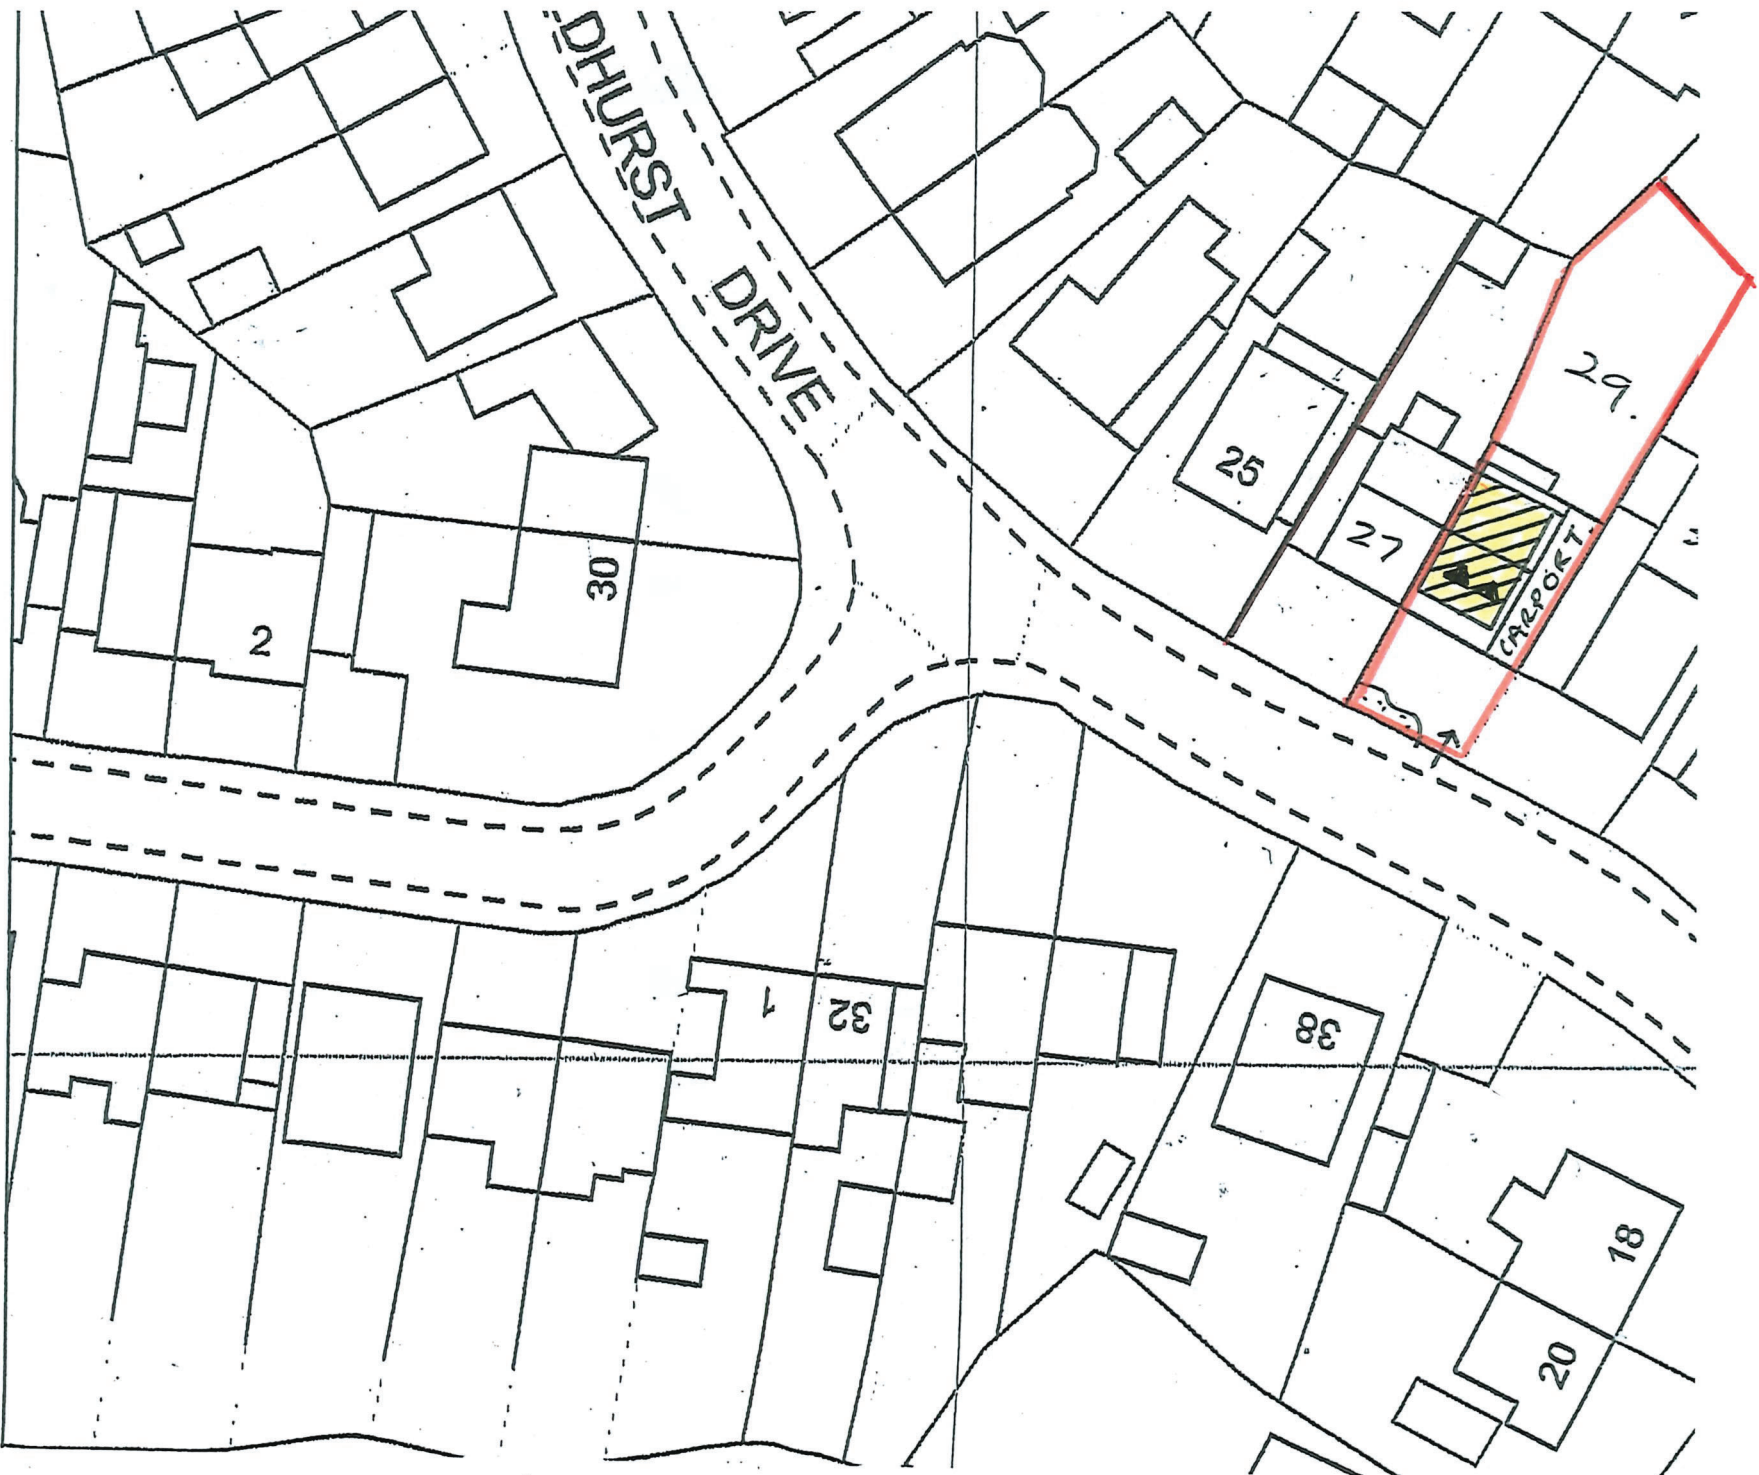

1:500 SITE PLAN