



NOTES -
All sizes shall be measured on site by the manufacturer.
Check on site prior to commencement.
These details are to form part of the planning proposal for drawing ref: 2020-2578-02
(always refer to the latest amended drawing).


ENTRANCE DOOR (max 'U' value 1.4W/m²K)
Principle entrance door to comply with the requirements of PAS 24:2016 enhanced security performance and and to have a Secured by Design licence.
Ensure that frame of door is set back 75mm from the external face of the wall.
Provide vertically boarded hardwood door painted in Graphite Black RAL 9011.

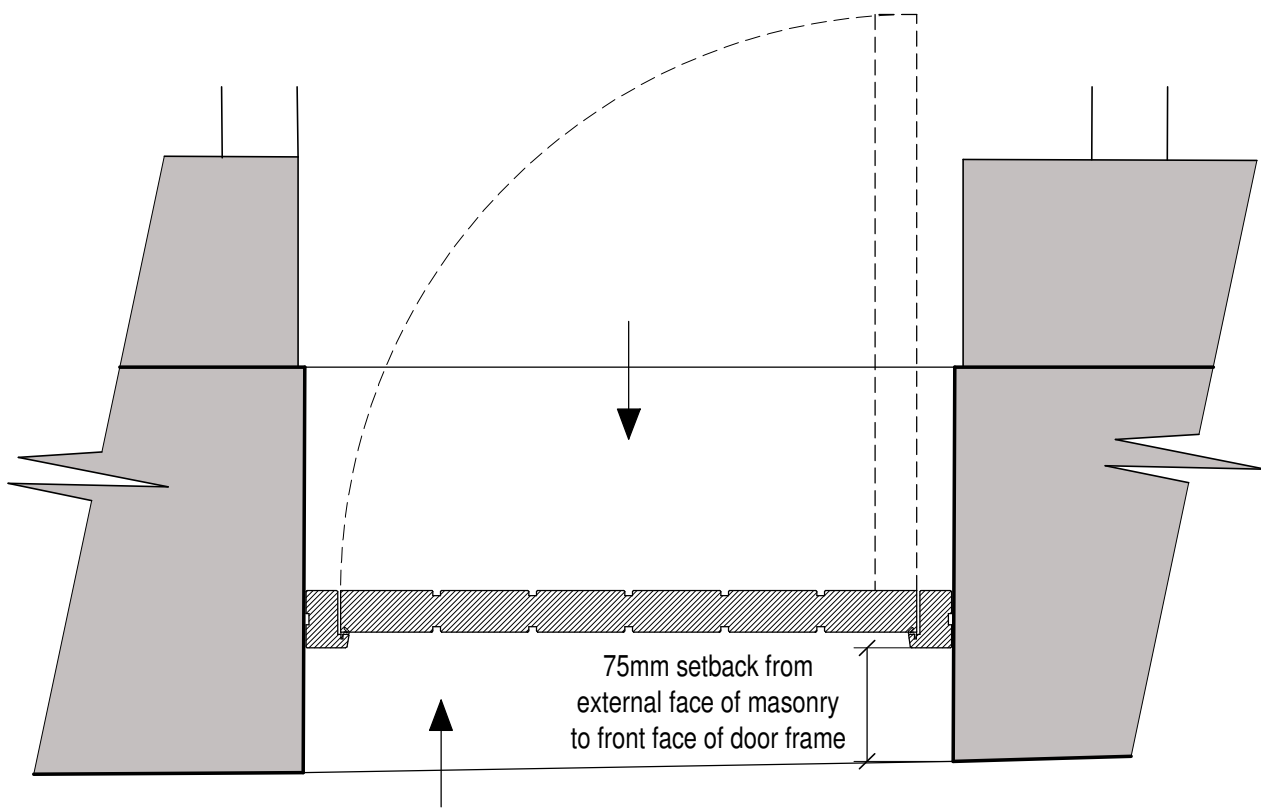


Entrance Door
Plan

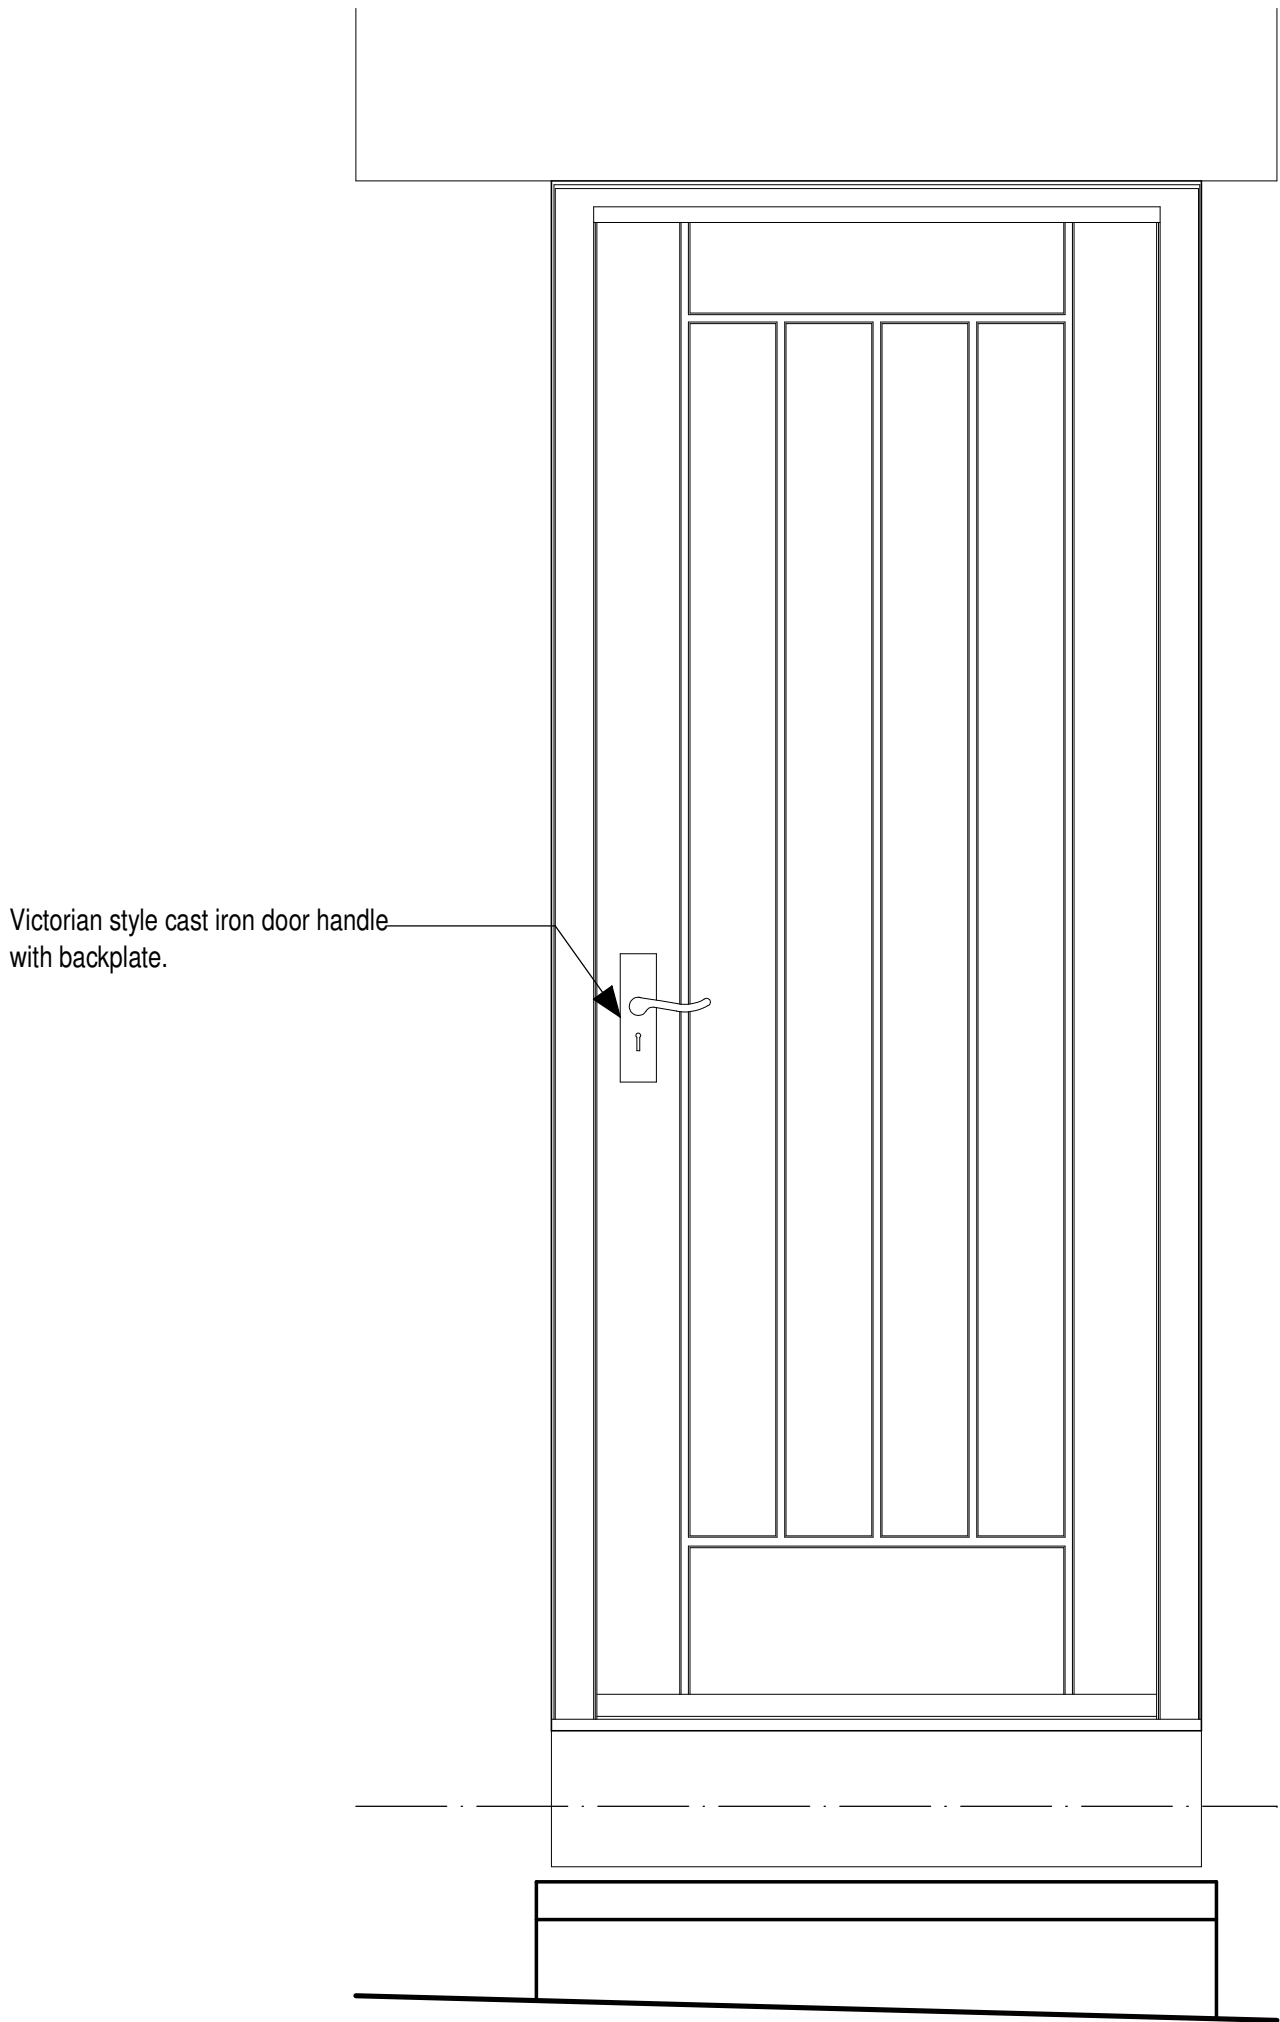

Entrance Door
Elevation

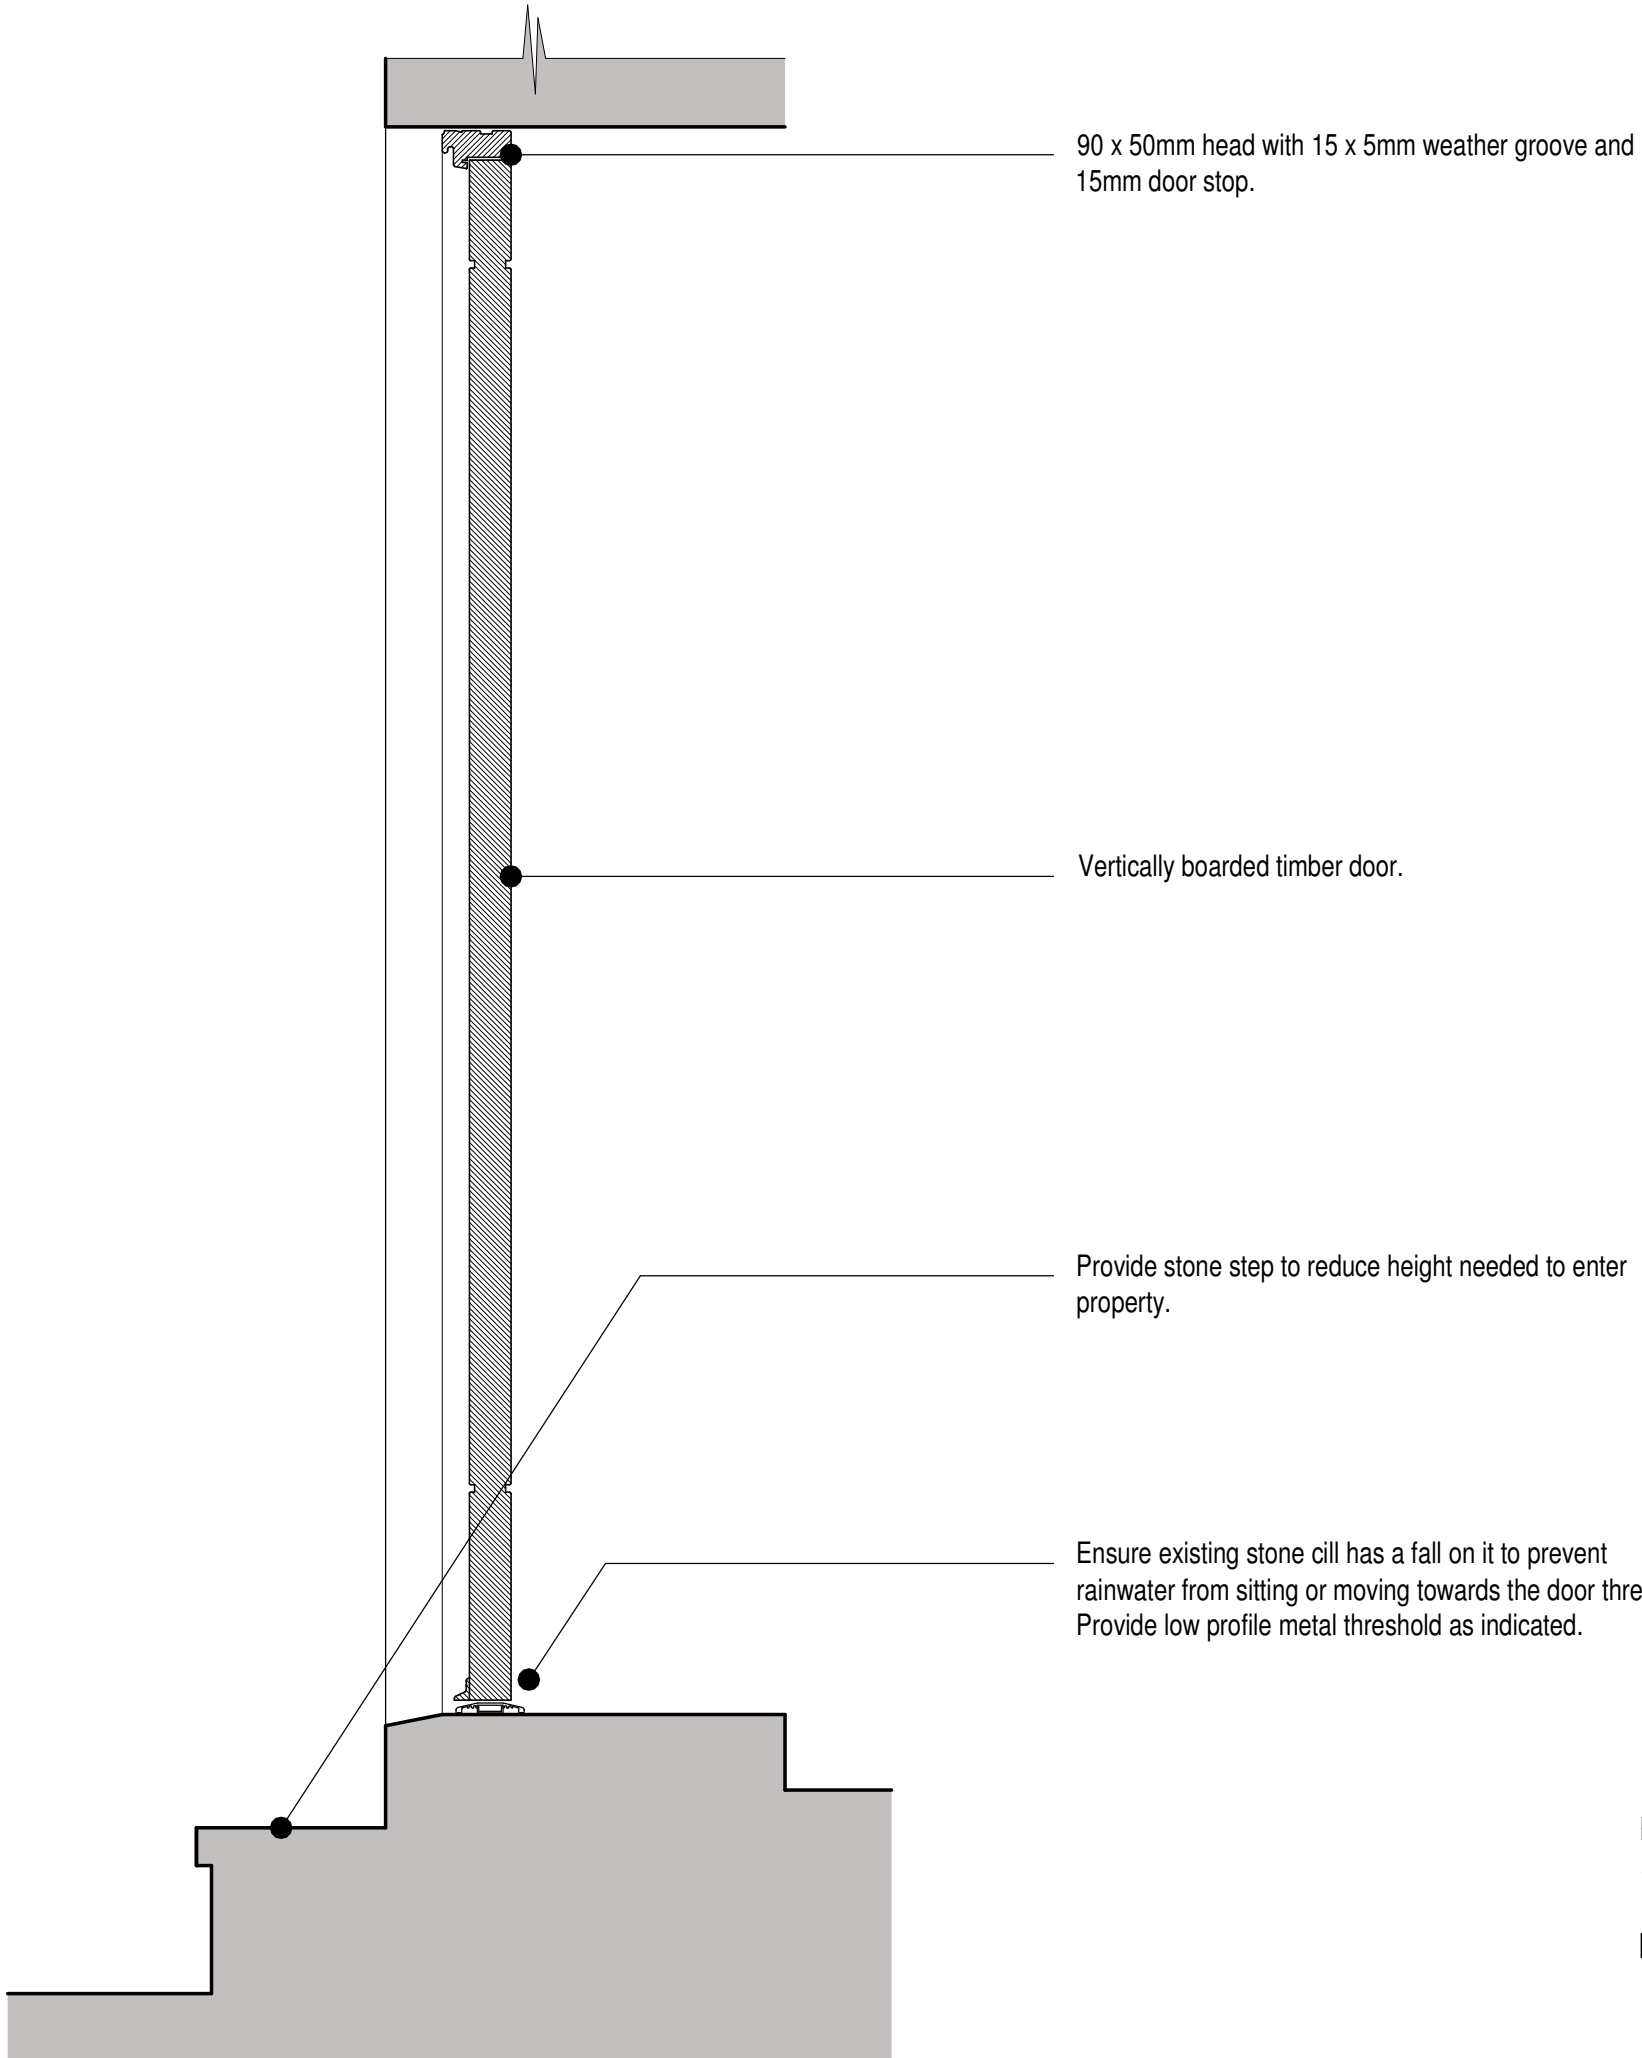

Entrance Door
Section

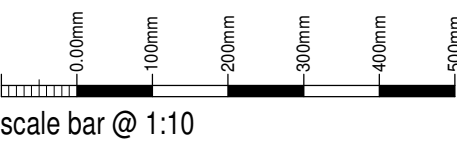

Mr J Shaw

Proposed Change of Use
to Residential
'The Boathouse',
Rudyard, Leek, Staffs

Planning Conditions
Entrance Door Details

Date	Sheet	Scale
June 2024	A1	1:10
Dwg No	Rev.	Drawn
2020-2578-09	-	NAW

SAMMONS
Architectural Ltd

10 Cawdry Buildings, Fountain Street, Leek, ST13 6JP
Telephone: 01538 386002
E-mail: info@sammonsltd.co.uk
Web: www.sammonsltd.co.uk