

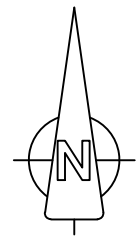



1:1250 BLOCK PLAN FOR 1 ENDON DRIVE, BROWN LEES, STOKE ON TRENT, ST8 6NJ

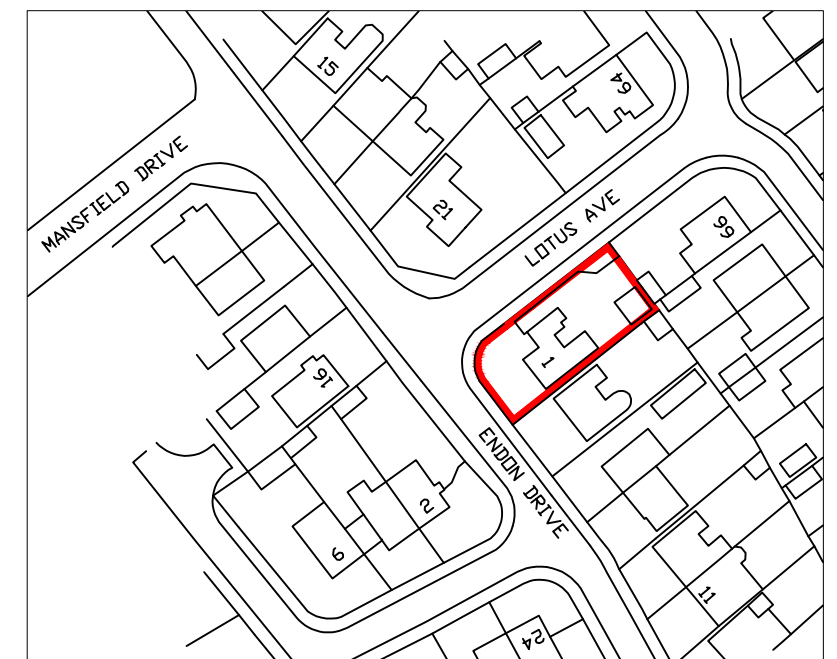

BLOCK PLAN - SCALE 1:500

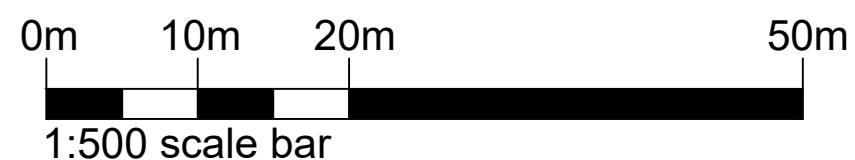

LOCATION PLAN - SCALE 1:1250

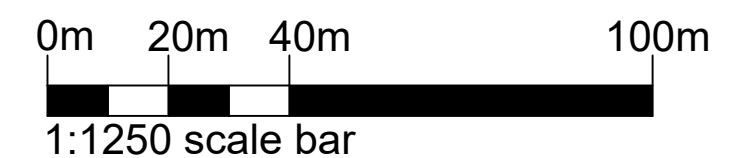

PROJECT: PROPOSED EXTENSION AT
1 ENDON DRIVE
BROWN LEES, STOKE
ST8 6NJ

CLIENT: NORSE GROUP LTD - MASTER J. SMITH

Drawing Title

BLOCK PLAN

Drawing No.
2421-BR-08

Date:
SEPT 2024

Scale:
1:1250 @ A3

Revision:

Issue:
BUILDING REGS

Renaissance Studio, No 1 Derby St, Leigh, Lancashire WN7 4PF
Telephone: 01942 676360 . Fax: 01942 682084
Email: info@pabarchitects.co.uk . www.pabarchitects.co.uk